


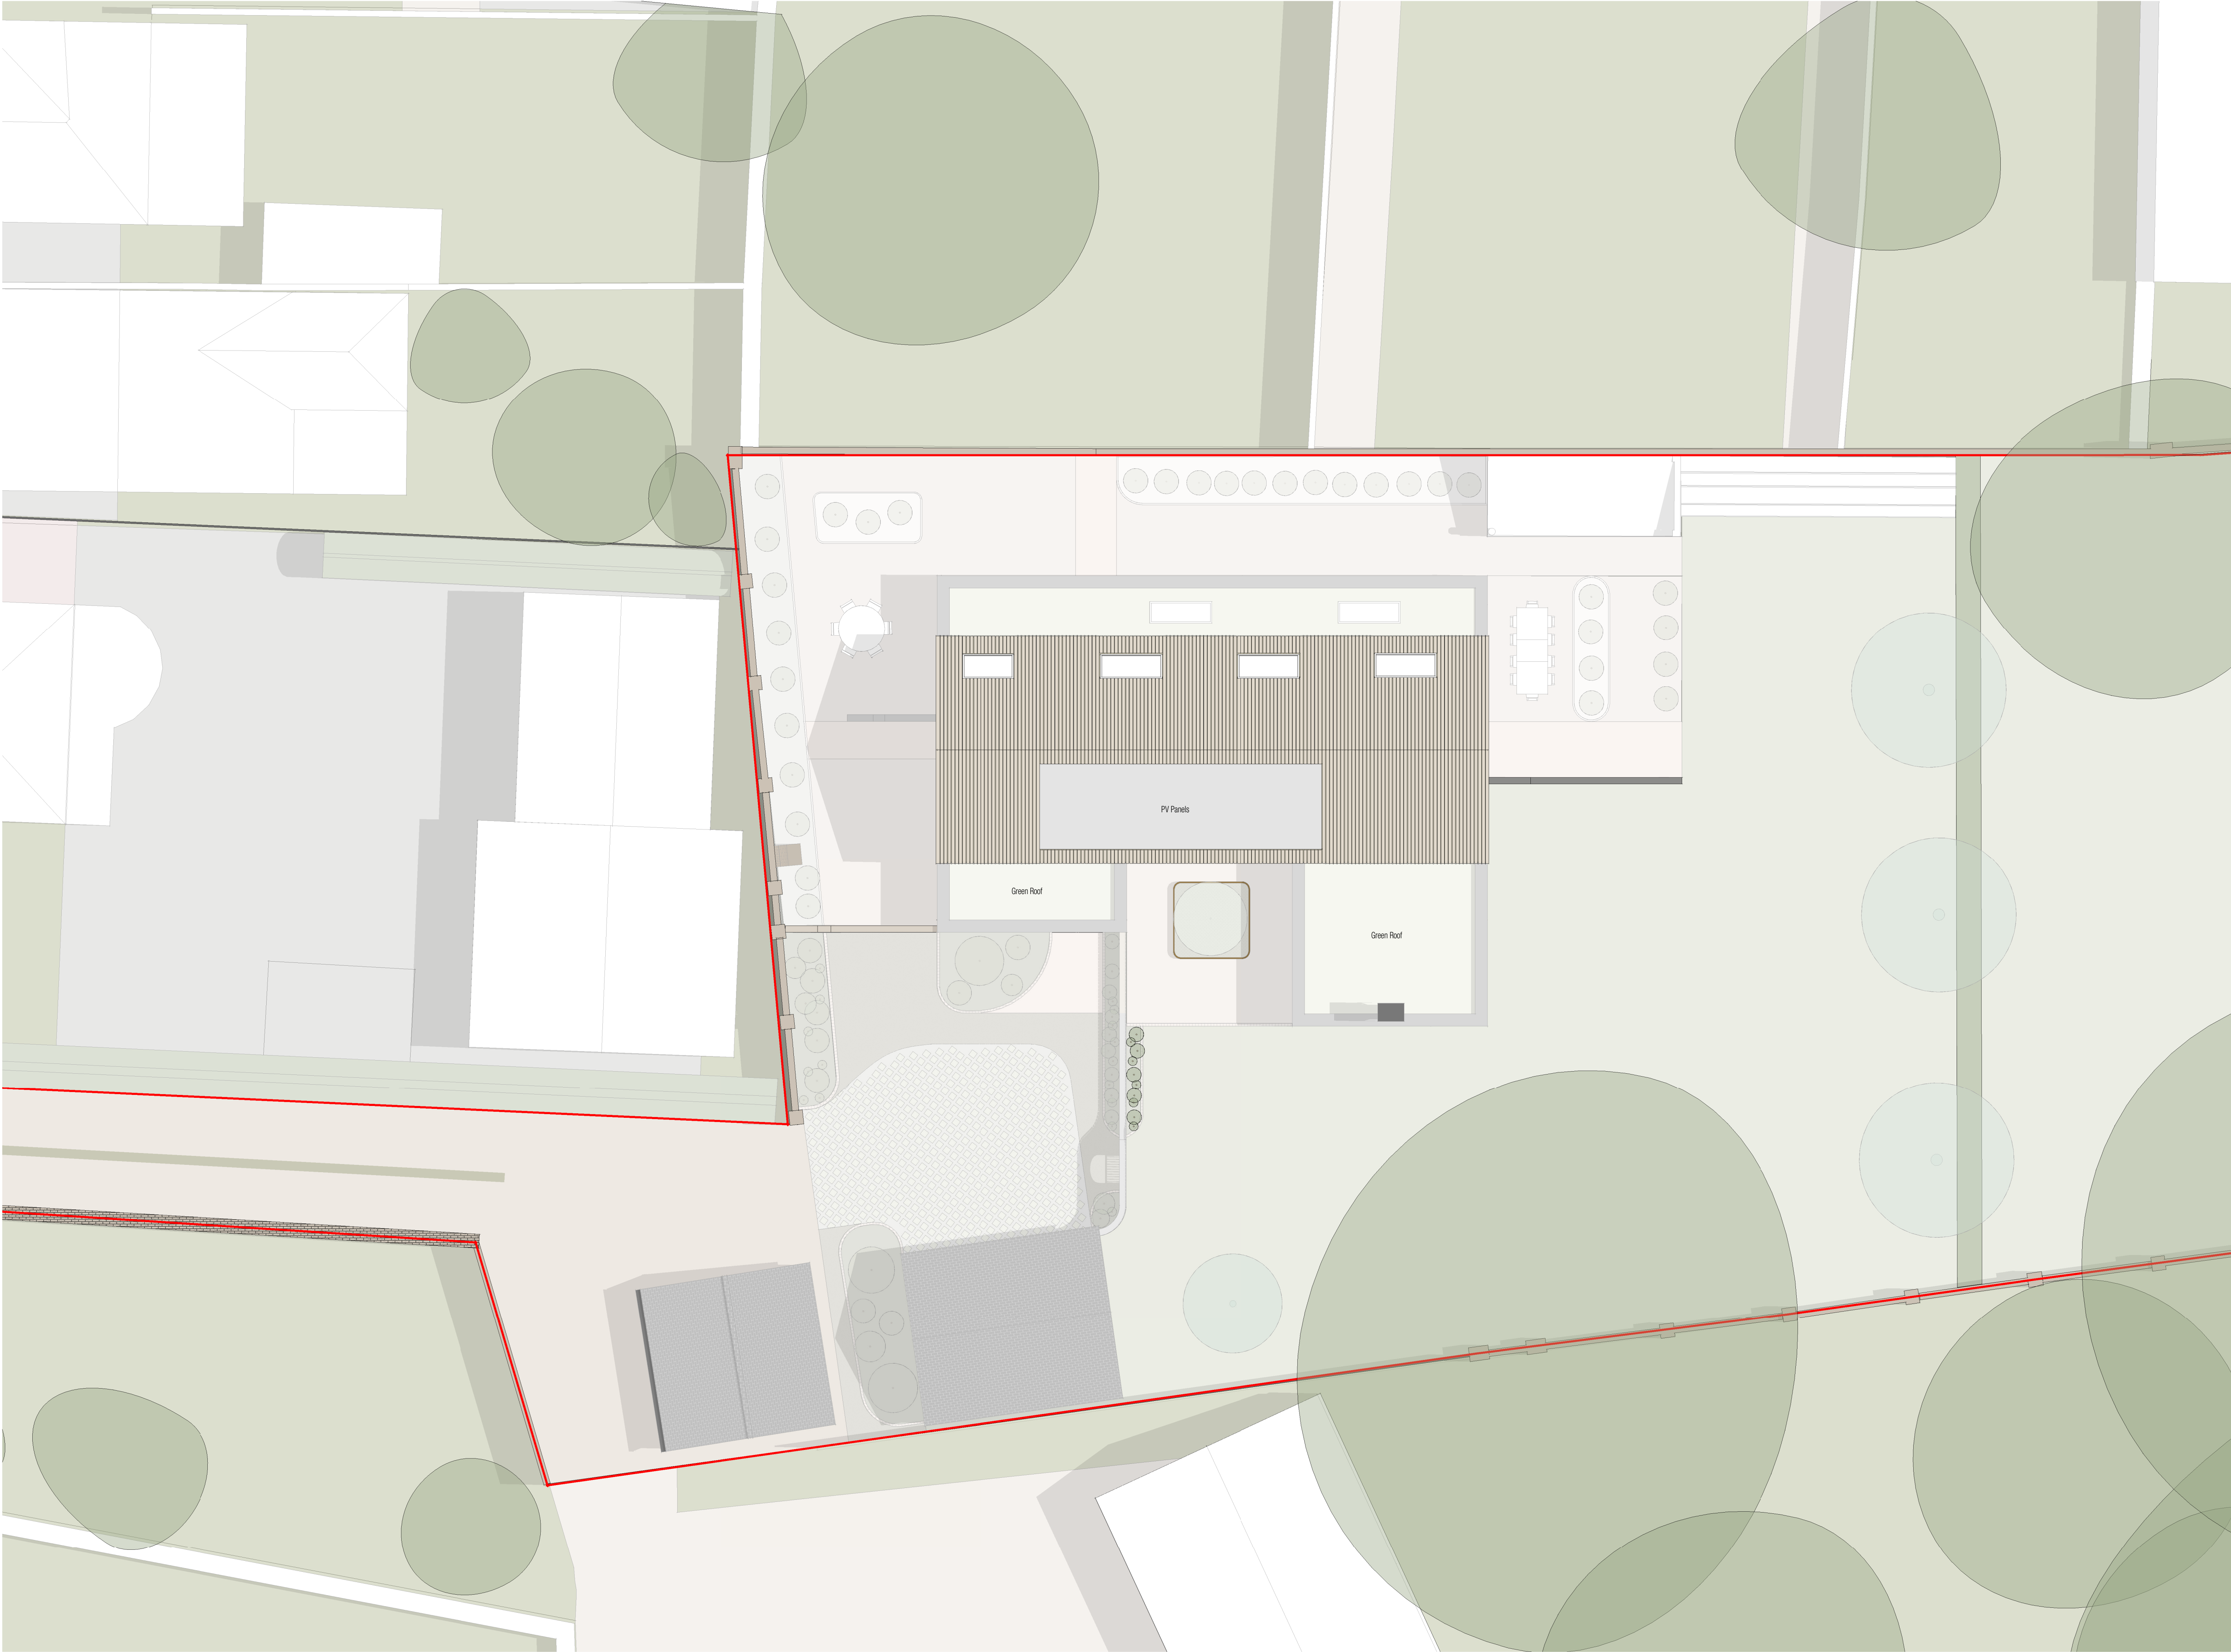

Proposed Roof Plan - House 01
1 : 100



REVISIONS		
A	Planning Package	21/12/23
B	Planning Package	26/01/24
C	Planning Package	31/01/24
D	DRP Comments	09/04/24

NOT FOR CONSTRUCTION

GILES ARCHITECTS

45 Southgate Street - Winchester
www.gilesarchitects.co.uk
01962 458 078

STATUS
PLANNING

PROJECT
ST. MARTINS CLOSE,
BISHOPSTOKE, SO50 6BH

TITLE
H.01 PROPOSED ROOF PLAN

SCALE
1 : 100 @ A1

DATE
21/12/23

DRAWN
JW

REVIEWED
AG

JOB NO.
2022-009

NUMBER
206

REVISION
D