


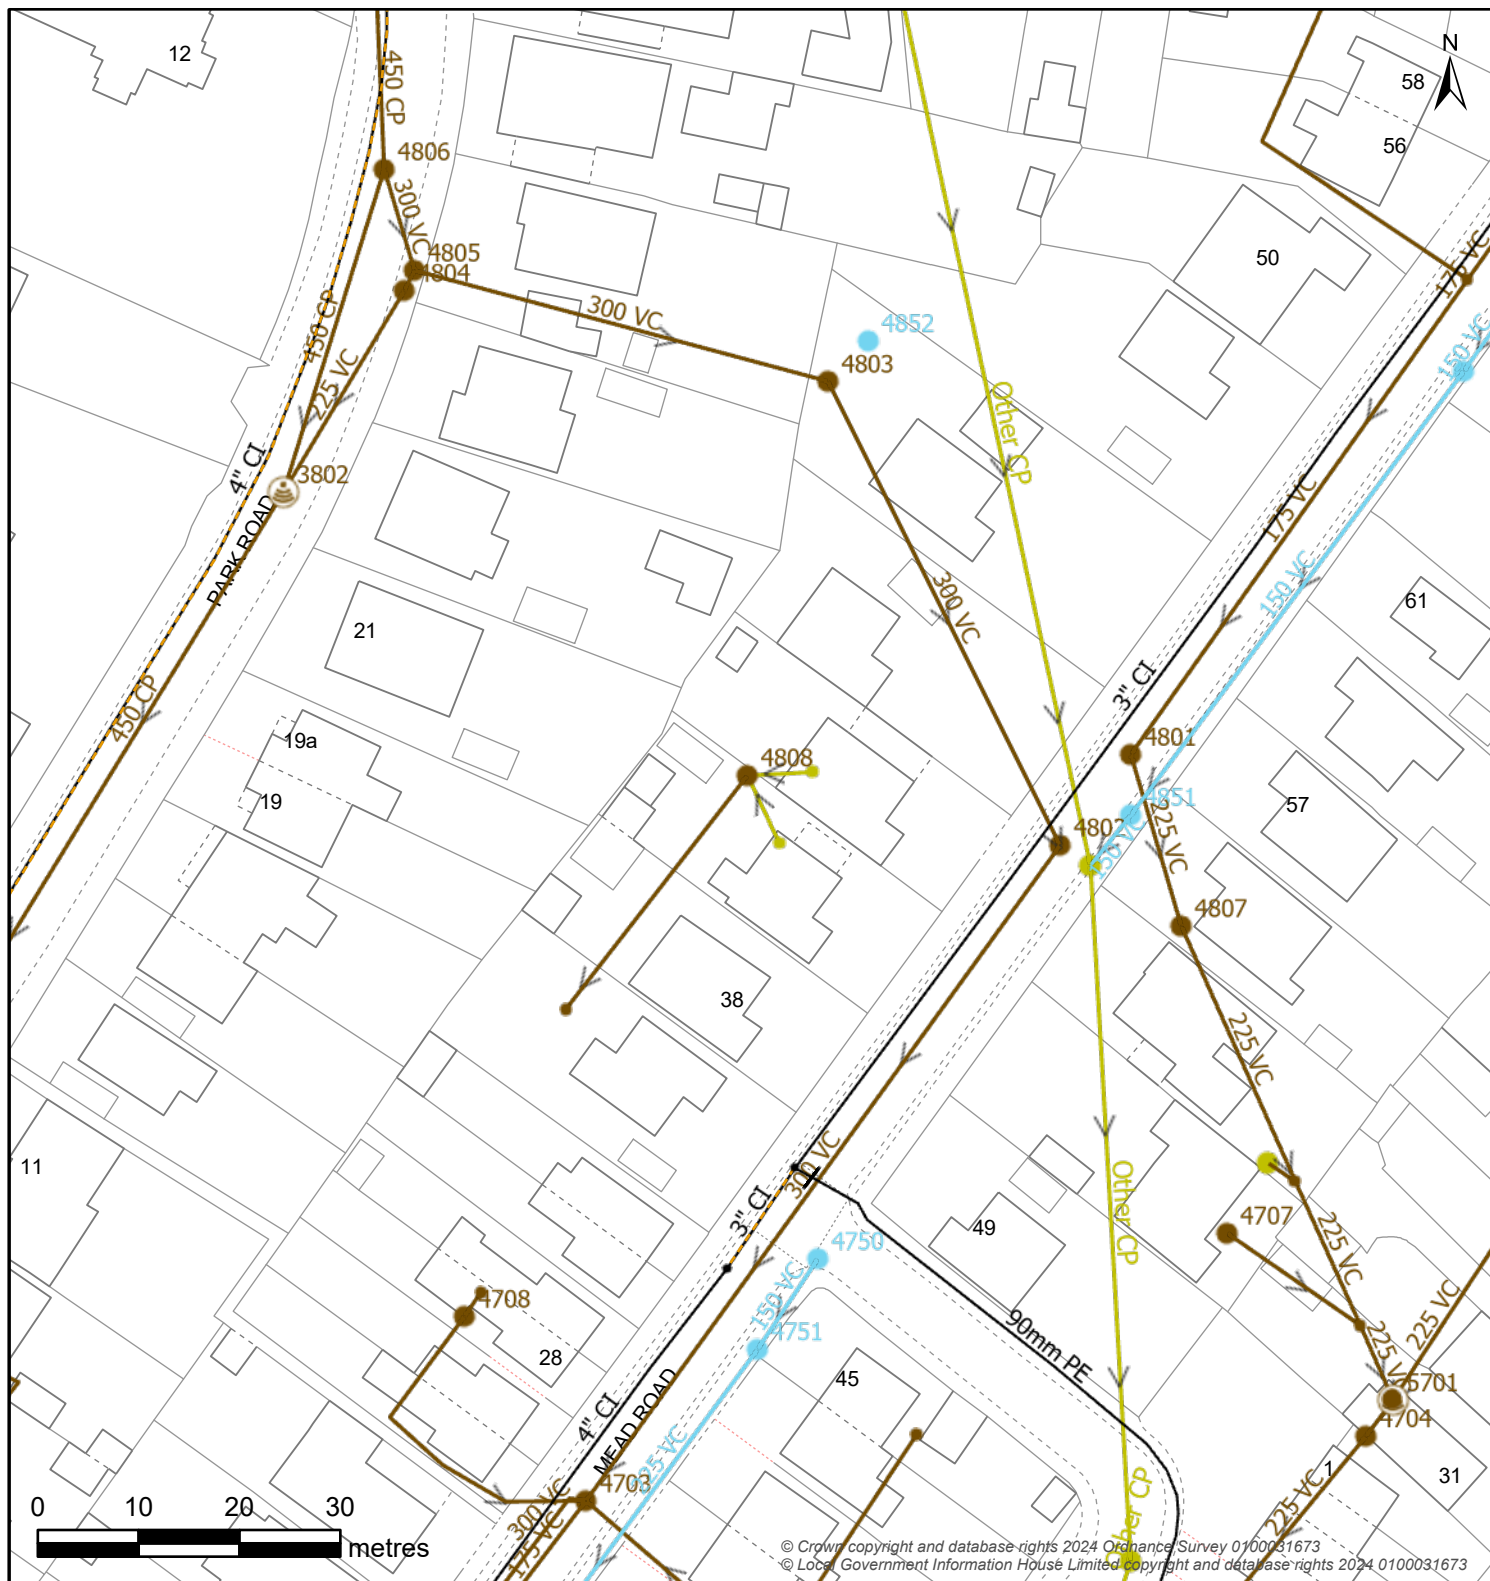

Controllable Valve			Flow Control			Inlet-Outfall	
Damboards	Penstock	Valve	Anti Flood Device	Pumped Anti Flood Device	Reflux Valve	Inlet	Outfall
Manhole							
BIF Bifurcation	Cascade	CP Catchpit	Head Of Public Sewer	IC Interceptor Chamber	Manhole	S Soakaway	WO Washout
Outfall Headworks		Overflow Chamber		Pipe Bridge		Pumping Station	
Outfall Headworks	CSO Combined Sewer Overflow	Emergency Overflow		Pipe Bridge		Micro Pumping Station	Pumping Station
Sewer Level Monitor		Storage		Treatment Works		Weir	
Sewer Level Monitor	Storm Tank	Tidal Storage Tank		Treatment Works		Weir	Wastewater Site
Wastewater Pipe				Wastewater Use		Developer Services	
Culverted Water Course	Syphon	Tank Sewer		Foul		Build Over Agreement	Section 104
Drain	Trunk Sewer			Combined		Wastewater Area	
Outfall	Vacuum Main			Sludge		Catchment	
Overflow	Decommissioned Pipe			Treated Effluent		Sub-Catchment	
Rising Main				Surface Water			
Sewer				Private			

Map Title: SW Print

Printed By: Arjun.Yadav

Date Printed: 11/04/2024

Map Scale: 750

The information provided is believed to be correct but is provided on an 'as is' basis and without any warranty or condition express or implied, statutory or otherwise as to its quality or fitness for purpose. Actual positions of assets should always be determined on site.



from
Southern Water.