
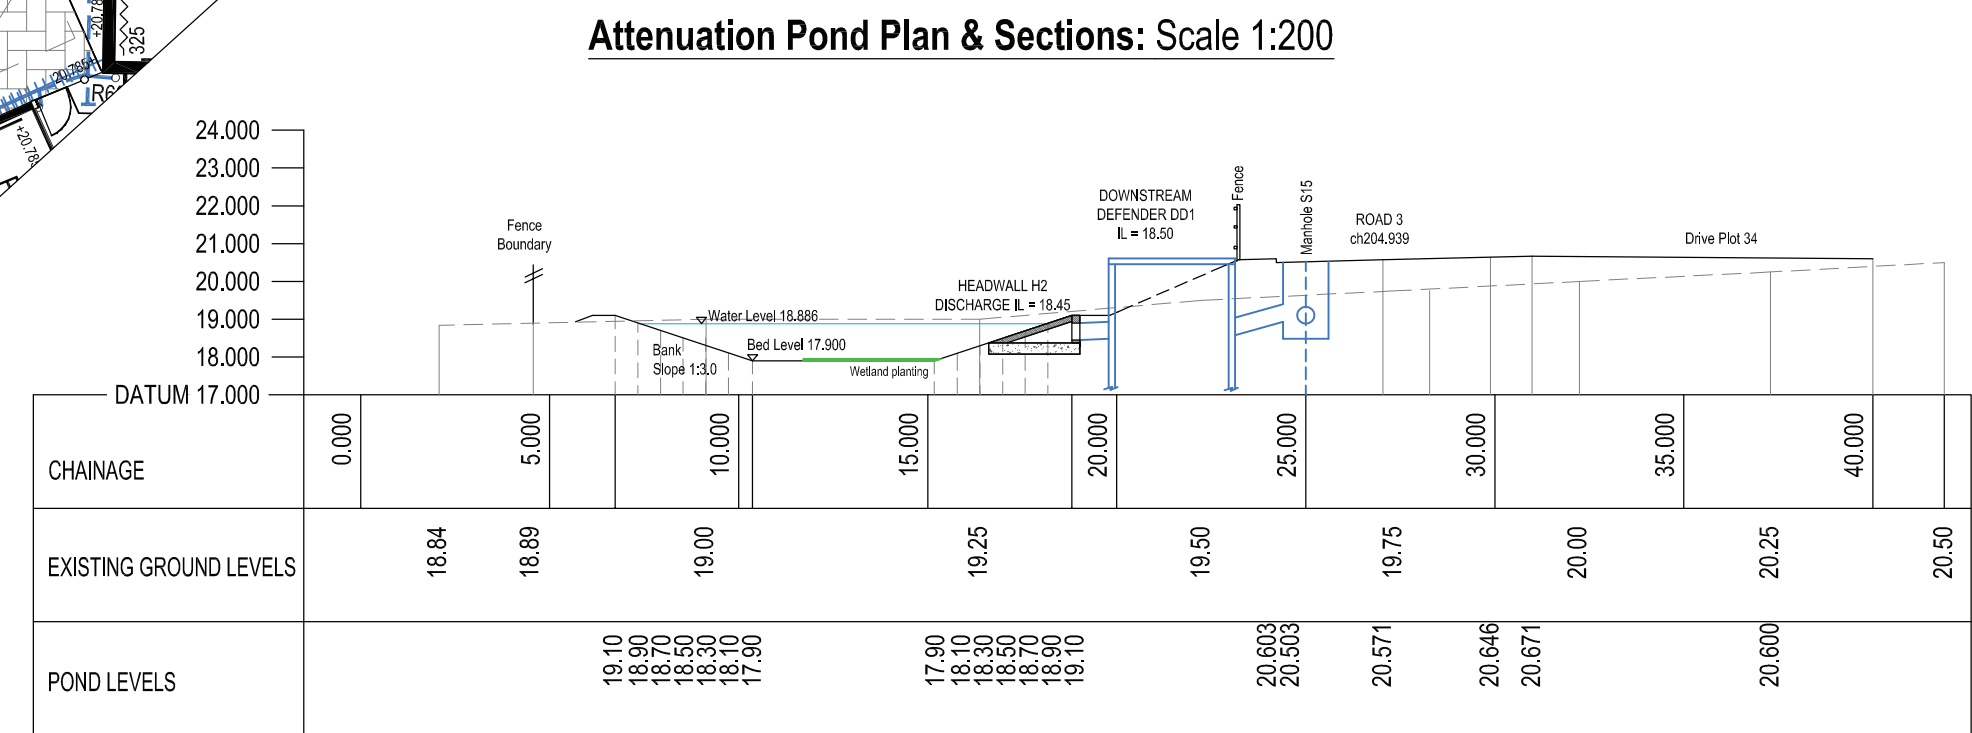
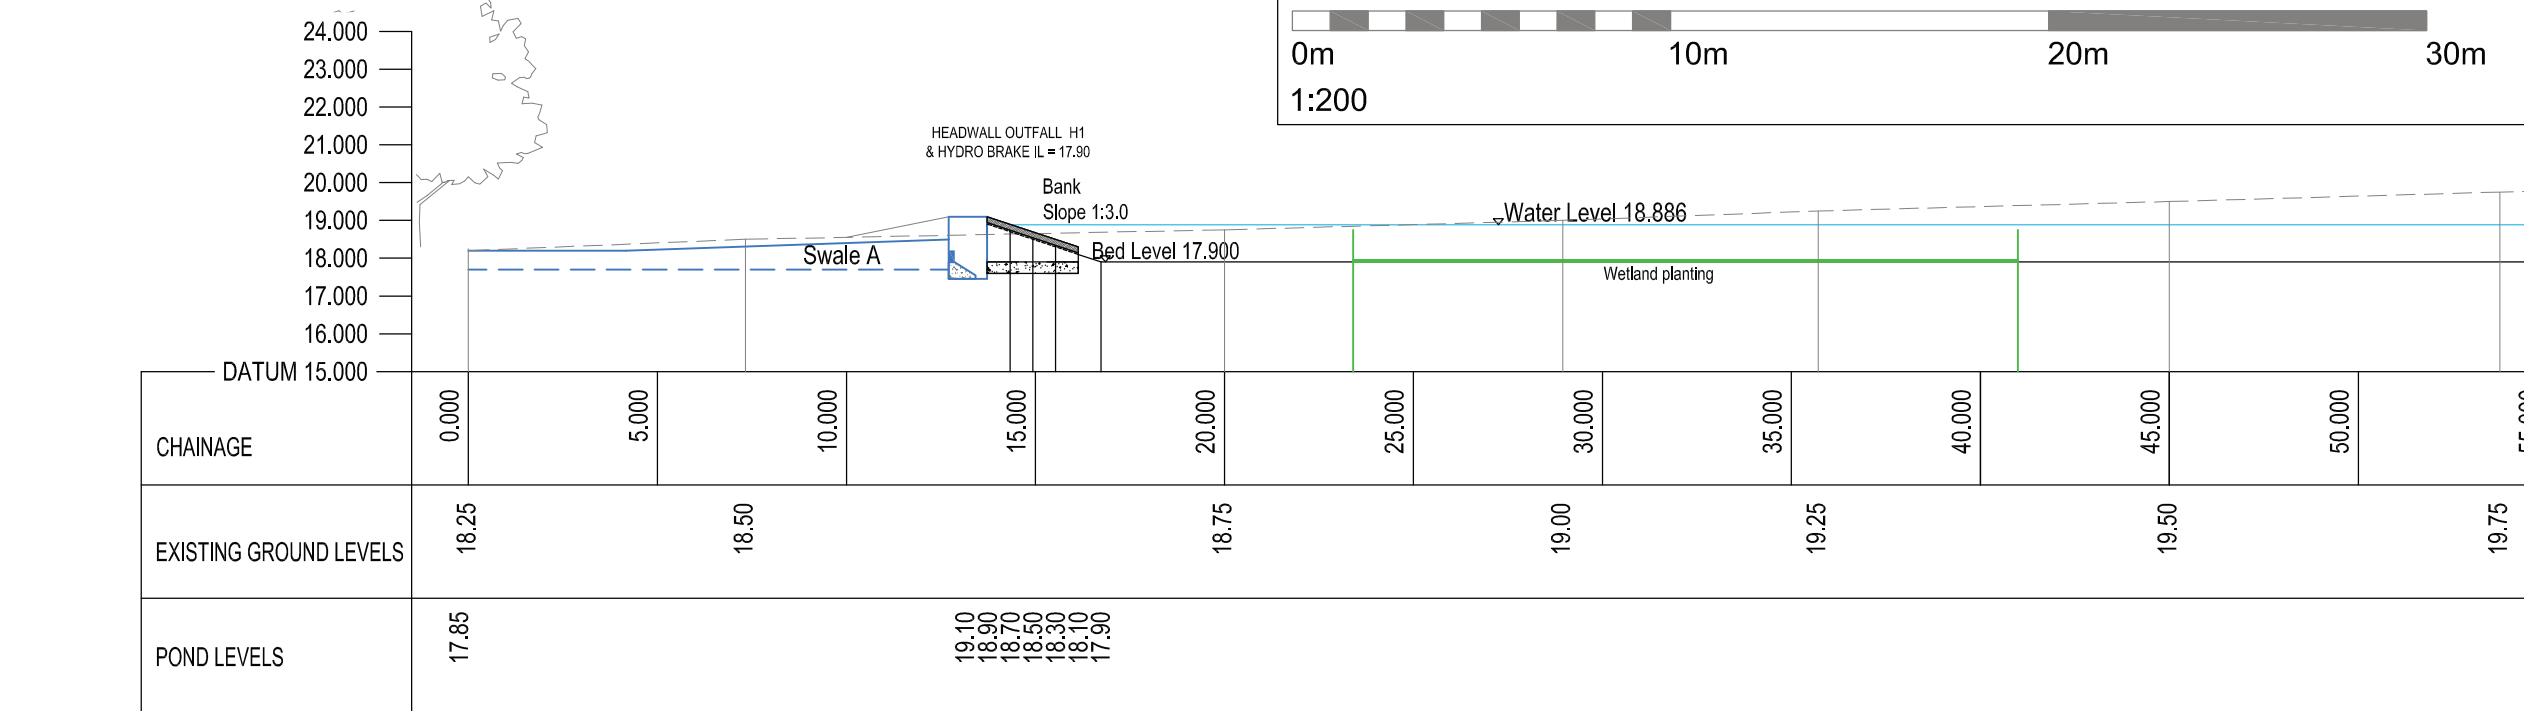


Notes:
See drawing KNC2114-506-02
for additional pond sections

- Legend:
- XYLEM Pumping Station PS1 Type 3 foul drainage pumping station(see Xylem drawings for details)
 - FFL: 11.60 Proposed Finished Floor Level
 - 10.40+ Proposed Garden Level (may be adjusted subject to discussion with Engineer)
 - Tree root protection line
 - 1200mm post & rail fence around headwalls
 - Advanced Vortex 'Downstream Defender'
 - Weir and overland flow grasscrete spillway

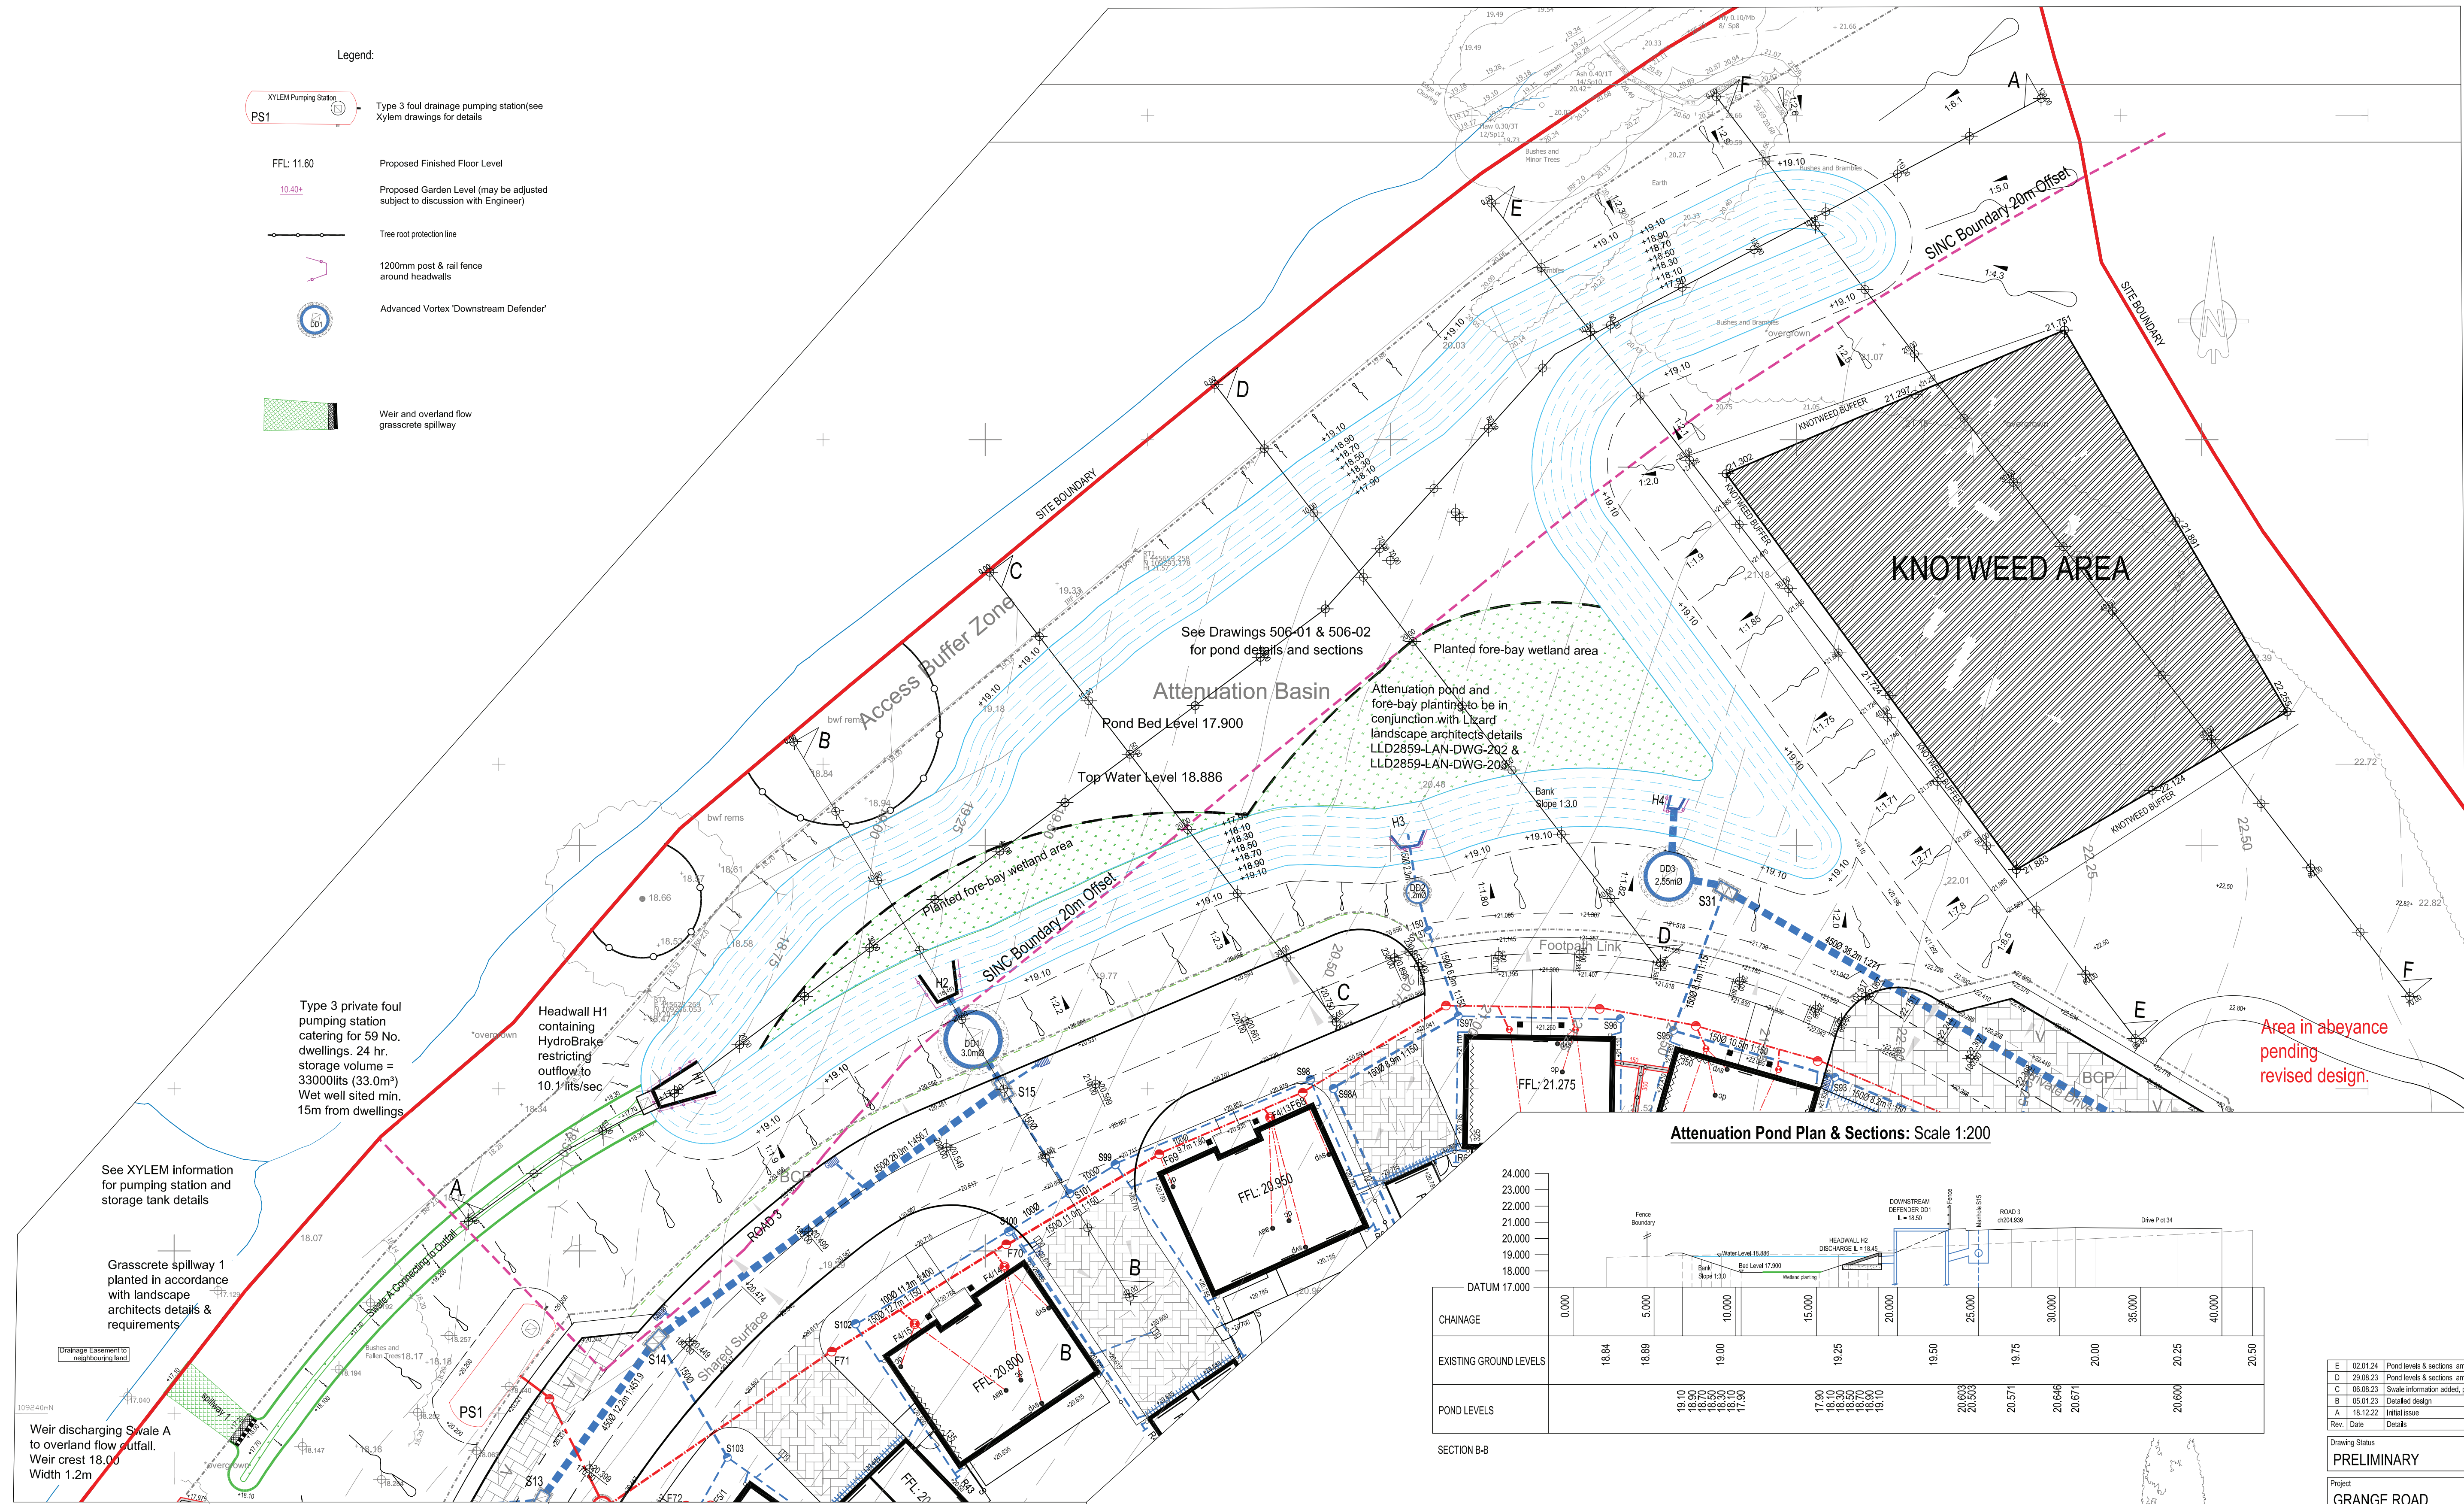

E	02.01.24	Pond levels & sections amended	KN
D	23.08.23	Pond levels & sections amended, downstream defender added	KN
C	06.08.23	Swale information added, pond layout amended	KN
B	05.01.23	Detailed design	KN
A	18.12.22	Initial issue	KN
Rev.	Date	Details	Initials

Drawing Status
PRELIMINARY

Project
GRANGE ROAD NETLEY

Client
ELIVIA HOMES



Drawing Title
**Engineering Details
Pond Details**

Drawn KN	Checked	Scales H & V: 1:200	Paper Size A1	Date 12.22
Job No. KNC2114	Drawing No. 506-01	Revision E		