


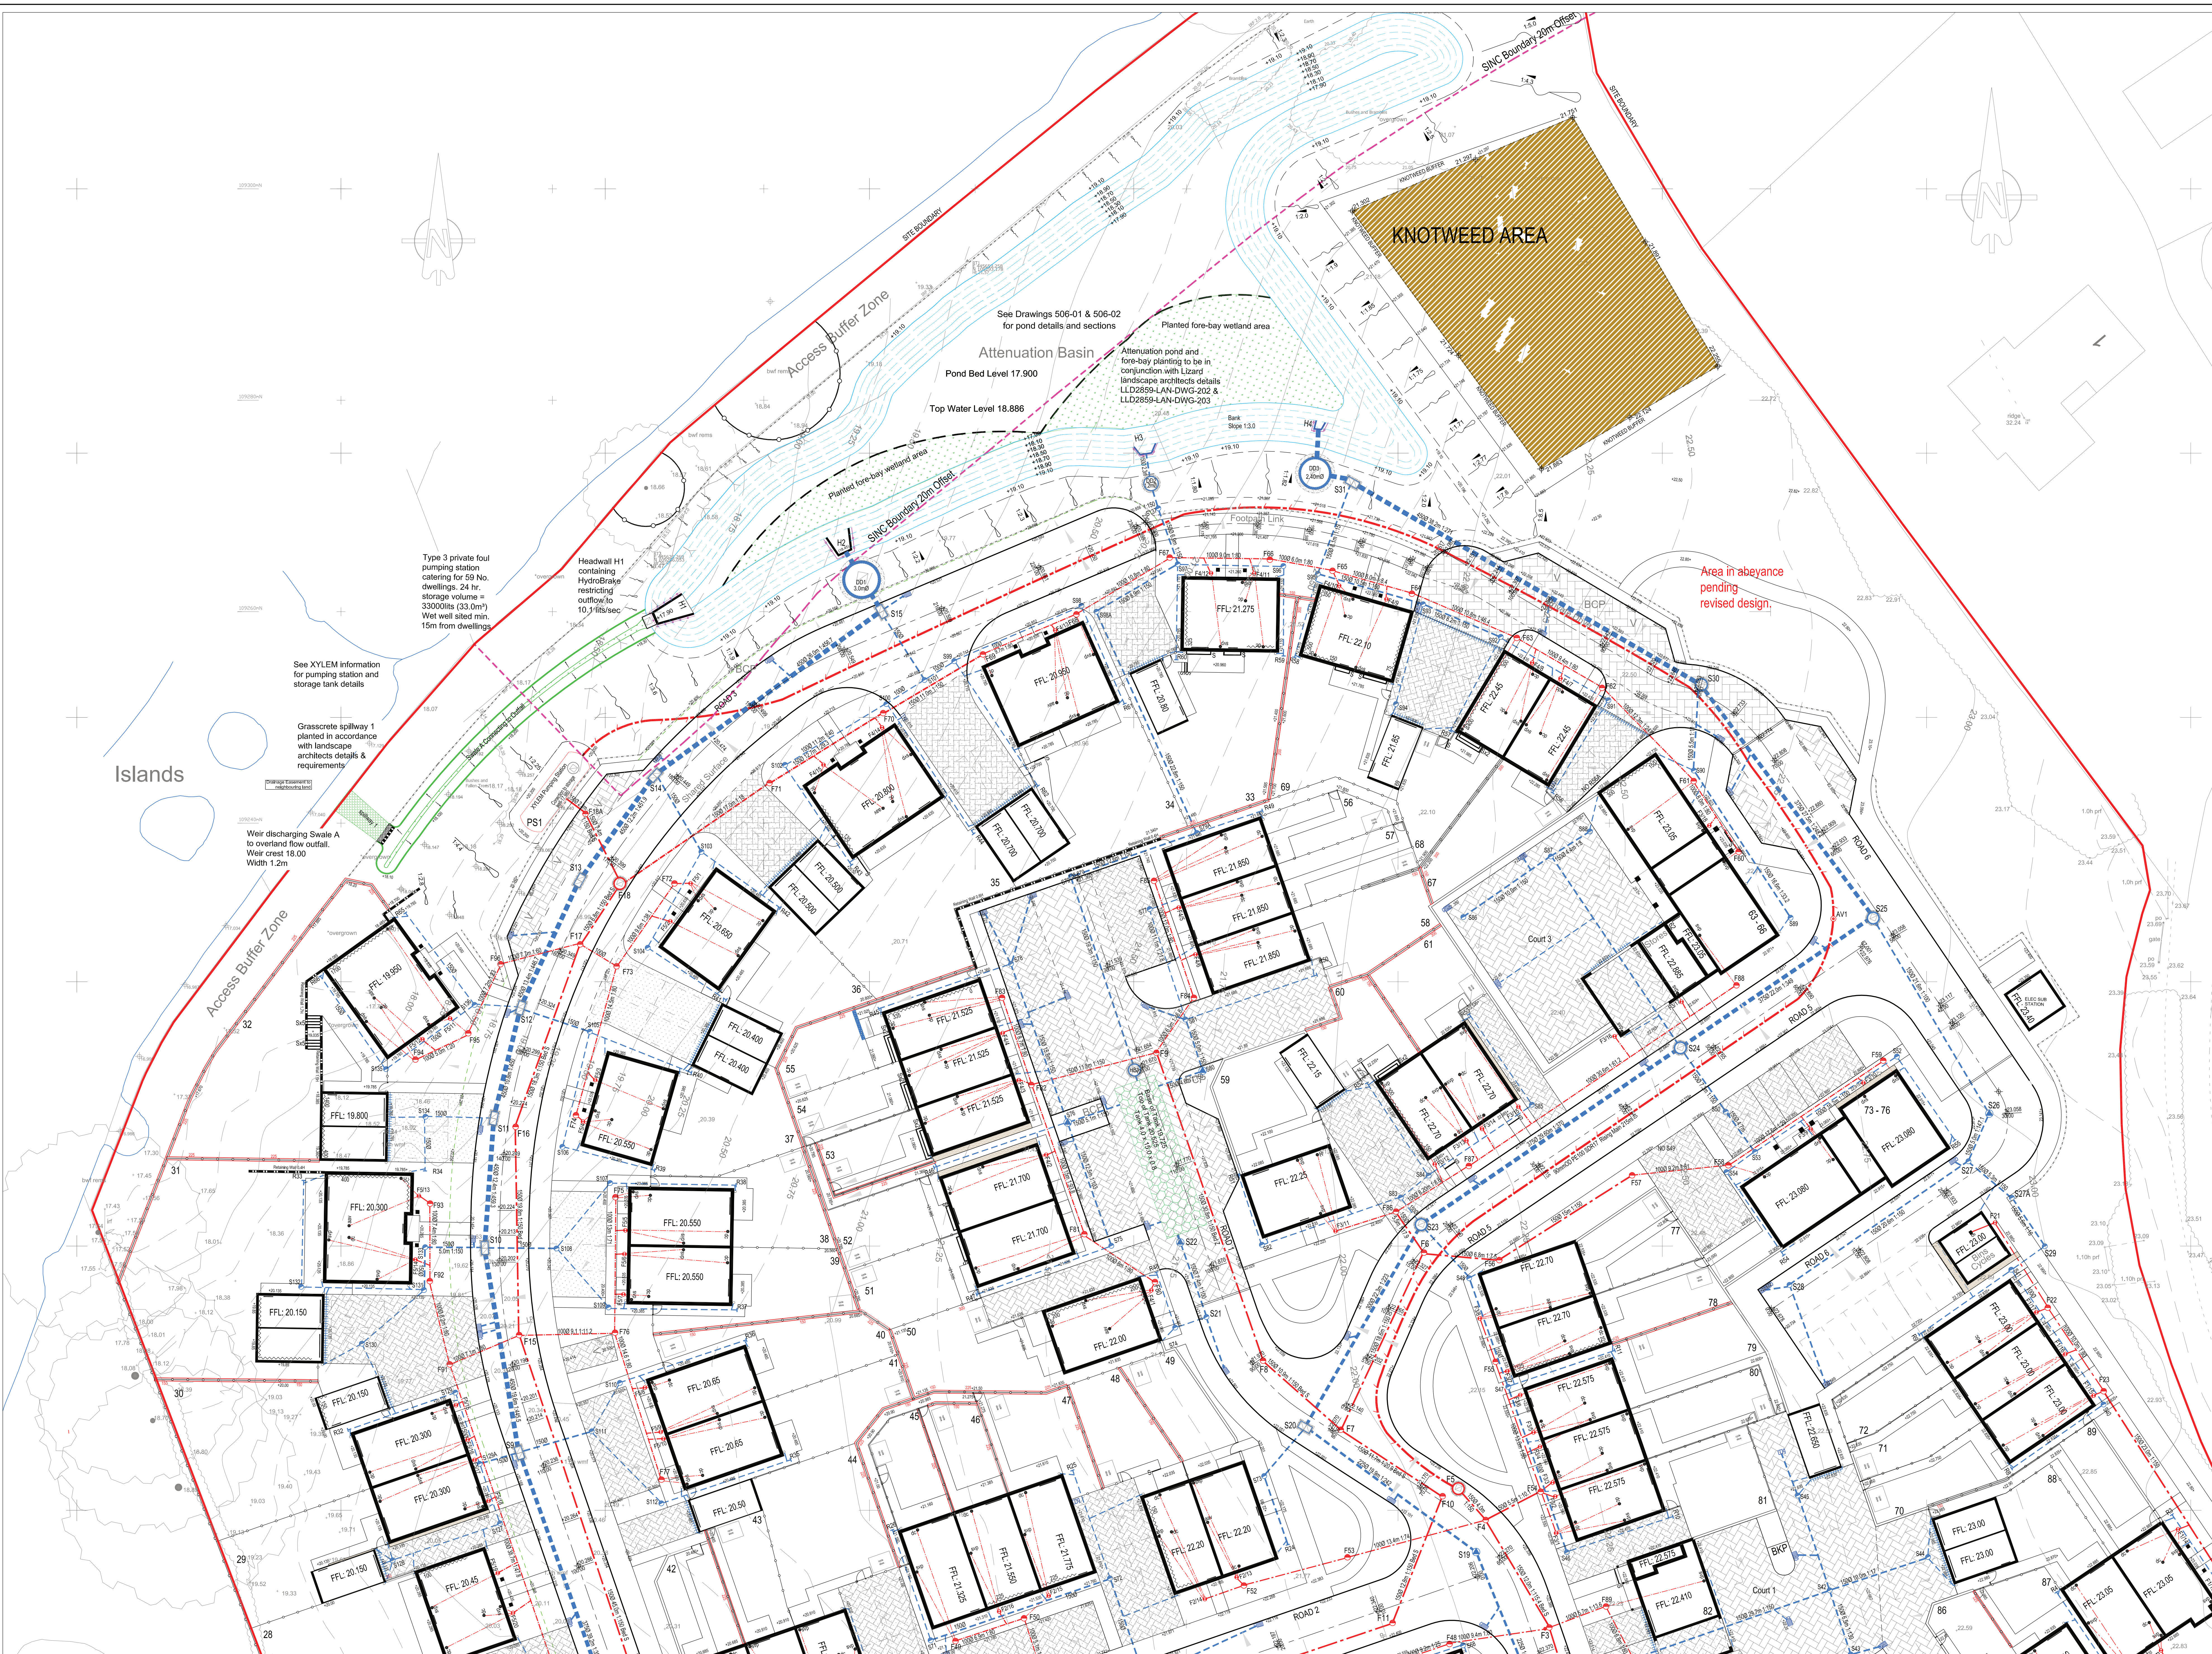

- Notes:
1. All levels relate to Ordnance Datum.
 2. All highway works on or adjacent to existing public highway shall be executed in accordance with the Traffic Safety Code for Roadworks and Chapter 4 of the Traffic Signs Manual.
 3. At the commencement of works on site the contractor is to carry out trial pits and liaise with Utility Companies in order to establish the exact position of all existing statutory utility plant in the vicinity of the works and take adequate precautions or their protection.
 4. The Contractor is to comply with the CDM Regulations in the course of constructing the works.
 5. Highways in the vicinity of the works must be kept free from mud, debris and dust falling from vehicles or the wheels of vehicles connected with the works.
 6. All drains and sewer pipes to be laid to surface unless shown otherwise. All domestic sewers shall be 100mm unless shown otherwise. Connections from gullies shall be 150mm.
 7. Minimum gradient for 1000 SW to 1:100 and 1000 FW to 1:80 with the SW connected otherwise 1:40. Bedding for domestic drainage Class B. All pipe runs must be laid to comply with the Building Regulations 2010 Part H1.
 8. Position of all pipes, standing water, wet areas etc. are shown on the Architect's working drawings. Rainwater downpipe positions are to be checked against Architects details to ensure compatibility. Rainwater downpipes to have roofing access facilities where surface water drainage passes under buildings.
 9. All concrete and concrete products to be in accordance with BS 5333 standards, to all site levels shown are for guidance only and may need to be adjusted on site subject to approval by the engineer.
 10. Do not scale from this drawing. Work only from stated dimensions or setting out details.
 11. Refer to Day No 502-03 for tables for materials schedules and levels.
 12. Where paths fall towards the front door use suitable forward drainage system connected to surface water system as per architect's details.
 13. All paths to have gardens sloping away from properties otherwise interceptors drains to be installed.
 14. All paths to have gardens sloping away from properties otherwise interceptors drains to be installed.
 15. Where paths fall towards the front door use suitable forward drainage system connected to surface water system as per architect's details.
 16. All paths to have gardens sloping away from properties otherwise interceptors drains to be installed.
 17. This drawing is to be read in conjunction with all relevant engineering drawings issued by Kazys Narbutas Consulting and Elita Homes for this site only.
 18. Knotweed Area is to be treated with herbicide and removed as directed by the landowner.

Legend:

- Existing foul water sewer
- New foul water sewer and manhole subject to S104 Agreement with Southern Water
- Type 2 foul water manhole (see drainage schedule on day 502-03 for details)
- Domestic foul water gravity sewer (with back-siphon connection)
- New foul water rising main in incorporating air valve
- Type 1 foul and surface water manhole (see drainage schedule on day 502-03 for details)
- Type 4 shallow PPVC inspection chamber
- Air valve for rising main
- Domestic surface water drain
- Type 5 silt trap inspection chamber
- Polypropylene SiltTrapX hydrodynamic separator to treat surface water run off
- Type 6 surface water catchpit manhole (see drainage schedule on day 502-03 for details)
- ACC drainage channel installed at entrance to all garages
- Overhead drainage interceptor
- Areas requiring detailed design
- Type 3 foul drainage pumping station (see Xylem for pump details)
- Retaining wall
- Direction of crossfall
- Garden Gradients: see Day 504-01 & 02 for garden levels
- Close board fence with concrete gravel board (height indicated)
- Proposed Finished Floor Level
- Proposed Garden Level (may be adjusted subject to discussion with Engineer)
- Step 150mm or 75mm
- Tree not protection line
- 120mm post & rail fence around headlands
- Area of 'no dig' construction
- Permeable black paved drive and parking construction
- Black paved carway & parking courts
- Swales & Attenuation pond planting in conjunction with landscape architect details
- Surface water attenuation tank
- 'Grasscrete' spillway facilitating overland flow from swale to offsite
- Knotweed area - No unauthorised excavation to be undertaken

SAFETY, HEALTH & ENVIRONMENTAL INFORMATION		
CDM Regulations 2015		
In addition to the hazards listed normally associated with the type of work detailed on this drawing note should be made of the following:		
• Working in vicinity of live highway		
• Working in proximity to existing structures		
• Working on live foul sewers		
• Working on live water		
It is assumed that all works will be carried out by a competent contractor working, where appropriate, to an approved method statement. Contractor is not relieved of any of his obligations under all applicable health and safety regulations.		

Rev	Date	Description	By	Check
R	14.03.24	Interceptor drains removed, fence gravel boards extended	KN	KN
P	24.07.24	Site plan added	KN	KN
P	17.01.24	Garden gradients and interceptor drains added, downstream sewer added	KN	KN
Q	21.11.23	Permeable paving & area in absence added	KN	KN
M	15.02.23	House F18 adjusted, F18 added	KN	KN
M	09.02.23	Position F18 and pumping station adjusted to be built	KN	KN
K	02.08.22	Amendments to balancing pond, downstream sewer added	KN	KN
K	18.07.22	Air valve added on rising main	KN	KN
K	18.07.22	SWC boundary added	KN	KN
I	06.06.22	Additional attenuation details added, FFL Plot 32 amended	KN	KN
H	03.05.22	Gradients S16-S19-S20 adjusted	KN	KN
G	28.04.22	Pump station details amended and reference to system added, tree protection fence in vicinity of pump station removed, additional survey information added, proposed FFL adjusted	KN	KN
G	17.02.22	Adjusted for water services & associated changes	KN	KN
G	16.02.22	Scale checked, Confirmed flow direction added	KN	KN
G	17.01.22	Scale checked, Confirmed flow direction added	KN	KN
B	05.01.22	Detached pond and swale information added, attenuation tank added Plot 1	KN	KN
A	18.12.22	First Issue	KN	KN

CONSTRUCTION

Project: GRANGE ROAD NETLEY

Client: [Redacted]

KAZYS NARBUTAS CONSULTING

1st Floor, 2nd Floor, 3rd Floor, 4th Floor, 5th Floor, 6th Floor, 7th Floor, 8th Floor, 9th Floor, 10th Floor, 11th Floor, 12th Floor, 13th Floor, 14th Floor, 15th Floor, 16th Floor, 17th Floor, 18th Floor, 19th Floor, 20th Floor, 21st Floor, 22nd Floor, 23rd Floor, 24th Floor, 25th Floor, 26th Floor, 27th Floor, 28th Floor, 29th Floor, 30th Floor, 31st Floor, 32nd Floor, 33rd Floor, 34th Floor, 35th Floor, 36th Floor, 37th Floor, 38th Floor, 39th Floor, 40th Floor, 41st Floor, 42nd Floor, 43rd Floor, 44th Floor, 45th Floor, 46th Floor, 47th Floor, 48th Floor, 49th Floor, 50th Floor, 51st Floor, 52nd Floor, 53rd Floor, 54th Floor, 55th Floor, 56th Floor, 57th Floor, 58th Floor, 59th Floor, 60th Floor, 61st Floor, 62nd Floor, 63rd Floor, 64th Floor, 65th Floor, 66th Floor, 67th Floor, 68th Floor, 69th Floor, 70th Floor, 71st Floor, 72nd Floor, 73rd Floor, 74th Floor, 75th Floor, 76th Floor, 77th Floor, 78th Floor, 79th Floor, 80th Floor, 81st Floor, 82nd Floor, 83rd Floor, 84th Floor, 85th Floor, 86th Floor, 87th Floor, 88th Floor, 89th Floor, 90th Floor, 91st Floor, 92nd Floor, 93rd Floor, 94th Floor, 95th Floor, 96th Floor, 97th Floor, 98th Floor, 99th Floor, 100th Floor, 101st Floor, 102nd Floor, 103rd Floor, 104th Floor, 105th Floor, 106th Floor, 107th 1322nd Floor, 1323rd Floor, 1324th Floor, 1325th Floor, 1326th Floor, 1327th Floor, 1328th Floor, 1329th Floor, 1330th Floor, 1331st Floor, 1332nd Floor, 1333rd Floor, 1334th Floor, 1335th Floor, 1336th Floor, 1337th Floor, 1338th Floor, 1339th Floor, 1340th Floor, 1341st Floor, 1342nd Floor, 1343rd Floor, 1344th Floor, 1345th Floor, 1346th Floor, 1347th Floor, 1348th Floor, 1349th Floor