


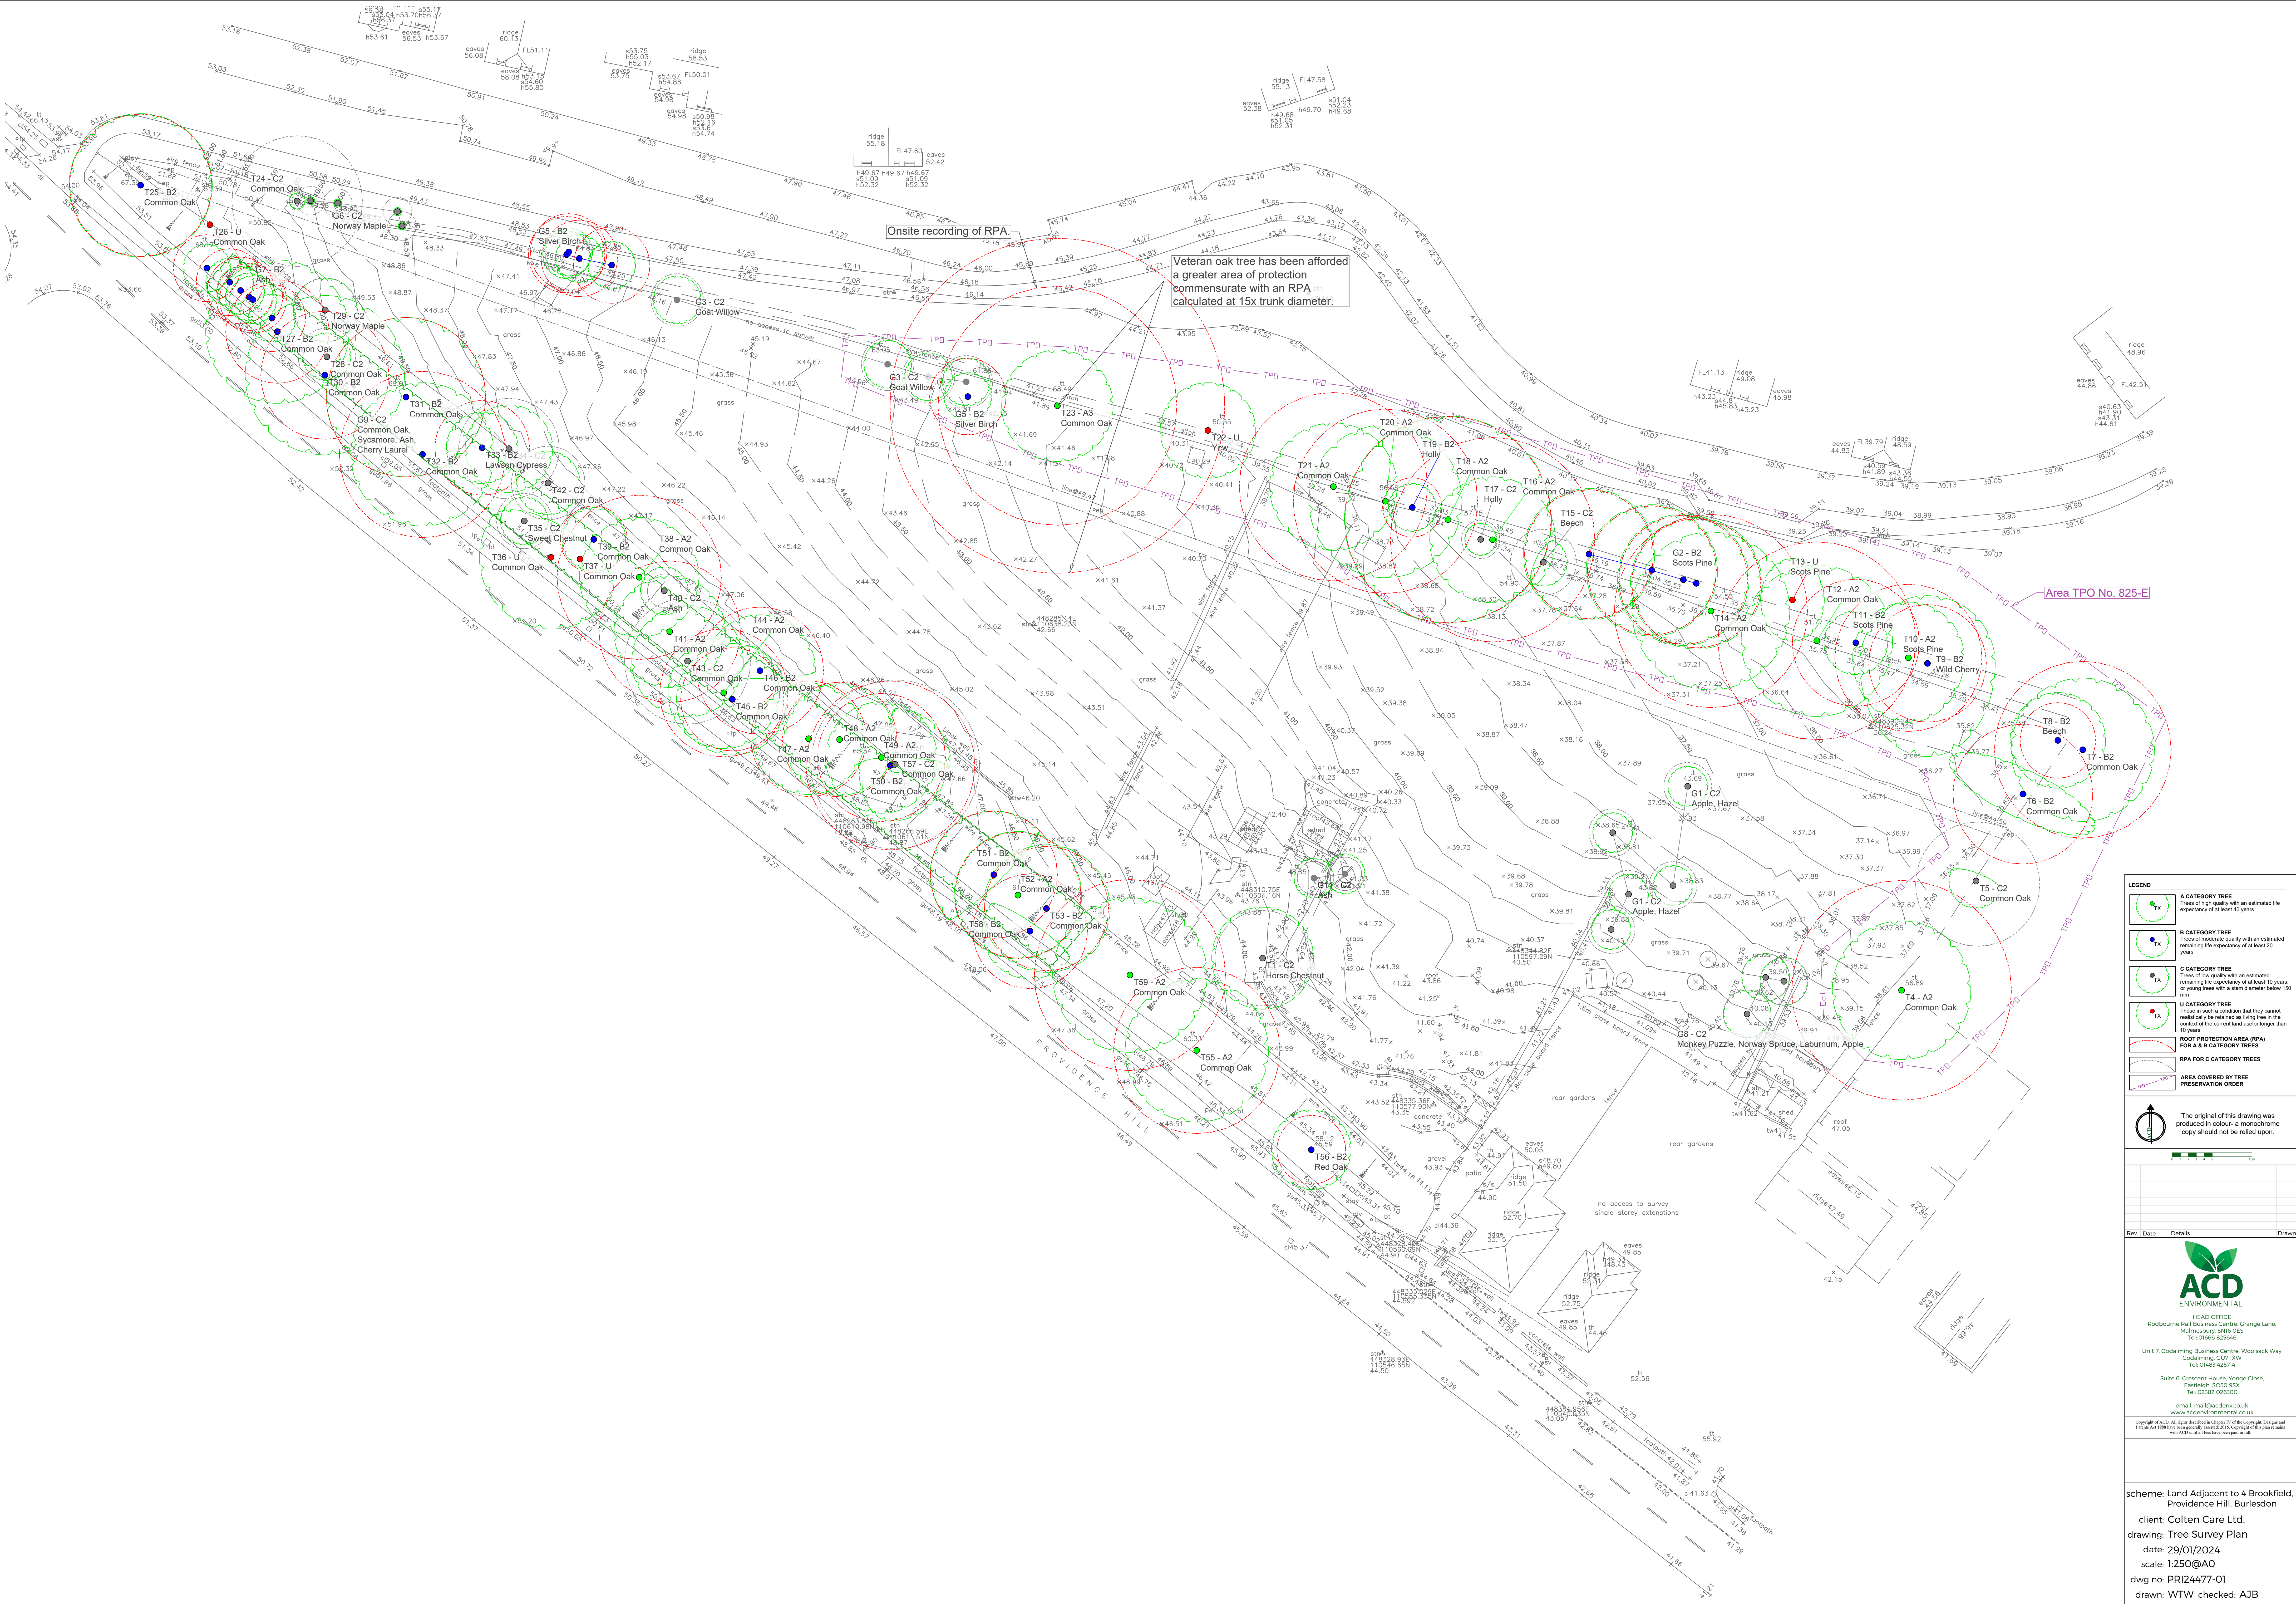

LEGEND

- A CATEGORY TREE**
Trees of high quality with an estimated life expectancy of at least 40 years
- B CATEGORY TREE**
Trees of moderate quality with an estimated remaining life expectancy of at least 20 years
- C CATEGORY TREE**
Trees of low quality with an estimated remaining life expectancy of at least 10 years, or young trees with a stem diameter below 150 mm
- U CATEGORY TREE**
Those in such a condition that they cannot realistically be retained as living trees in the context of the current land use for longer than 10 years
- ROOT PROTECTION AREA (RPA) FOR A & B CATEGORY TREES**
- RPA FOR C CATEGORY TREES**
- AREA COVERED BY TREE PRESERVATION ORDER**

The original of this drawing was produced in colour - a monochrome copy should not be relied upon.

Rev	Date	Details	Drawn

ACD ENVIRONMENTAL

HEAD OFFICE
Rodbournes Dale Business Centre, Grange Lane,
Malmesbury, SN16 0ES
Tel: 01666 825666

Unit 7, Godalming Business Centre, Woolstock Way,
Godalming, GU7 1XW
Tel: 01483 425714

Suite 6, Crescent House, Yorgie Close,
Eastleigh, SO50 8DX
Tel: 02382 026300

email: mail@acdenv.co.uk
www.acdenvironmental.co.uk

Copyright of ACD. All rights reserved in Chapter 17 of the Copyright, Designs and Patents Act 1988 have been granted to ACD. Copyright of the plan remains with ACD and all fees have been paid to ACD.

scheme: Land Adjacent to 4 Brookfield,
Providence Hill, Burlesdon

client: Colten Care Ltd.

drawing: Tree Survey Plan

date: 29/01/2024

scale: 1:250@A0

dwg no: PRI24477-01

drawn: WTW checked: AJB