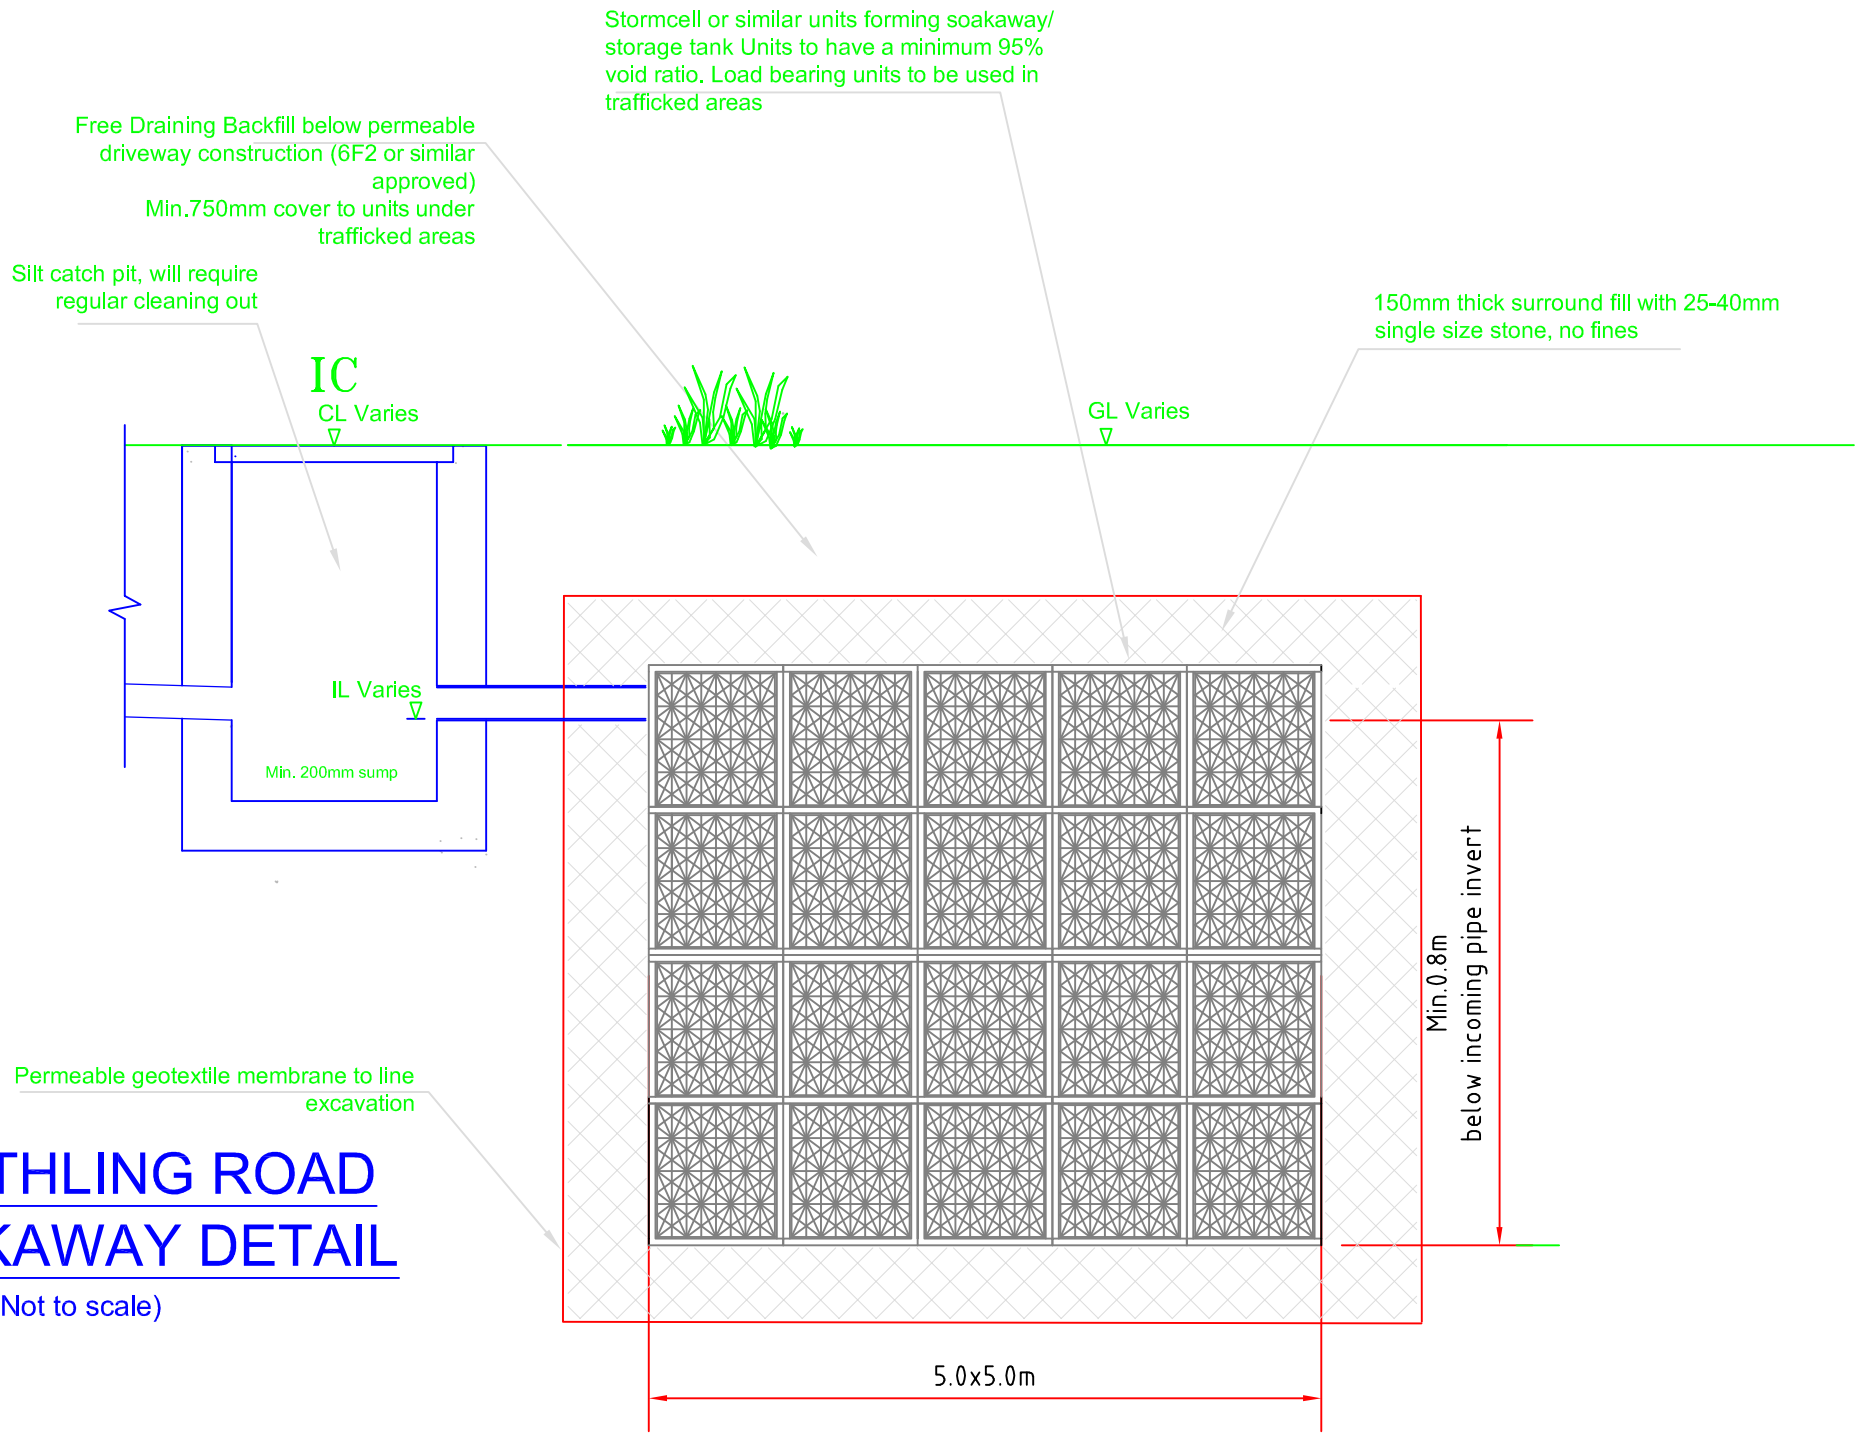


# SWATHLING ROAD SOAKAWAY DETAIL

(Not to scale)