


HOTEL - West Wing

Existing Roof Plan


HOTEL - East Wing

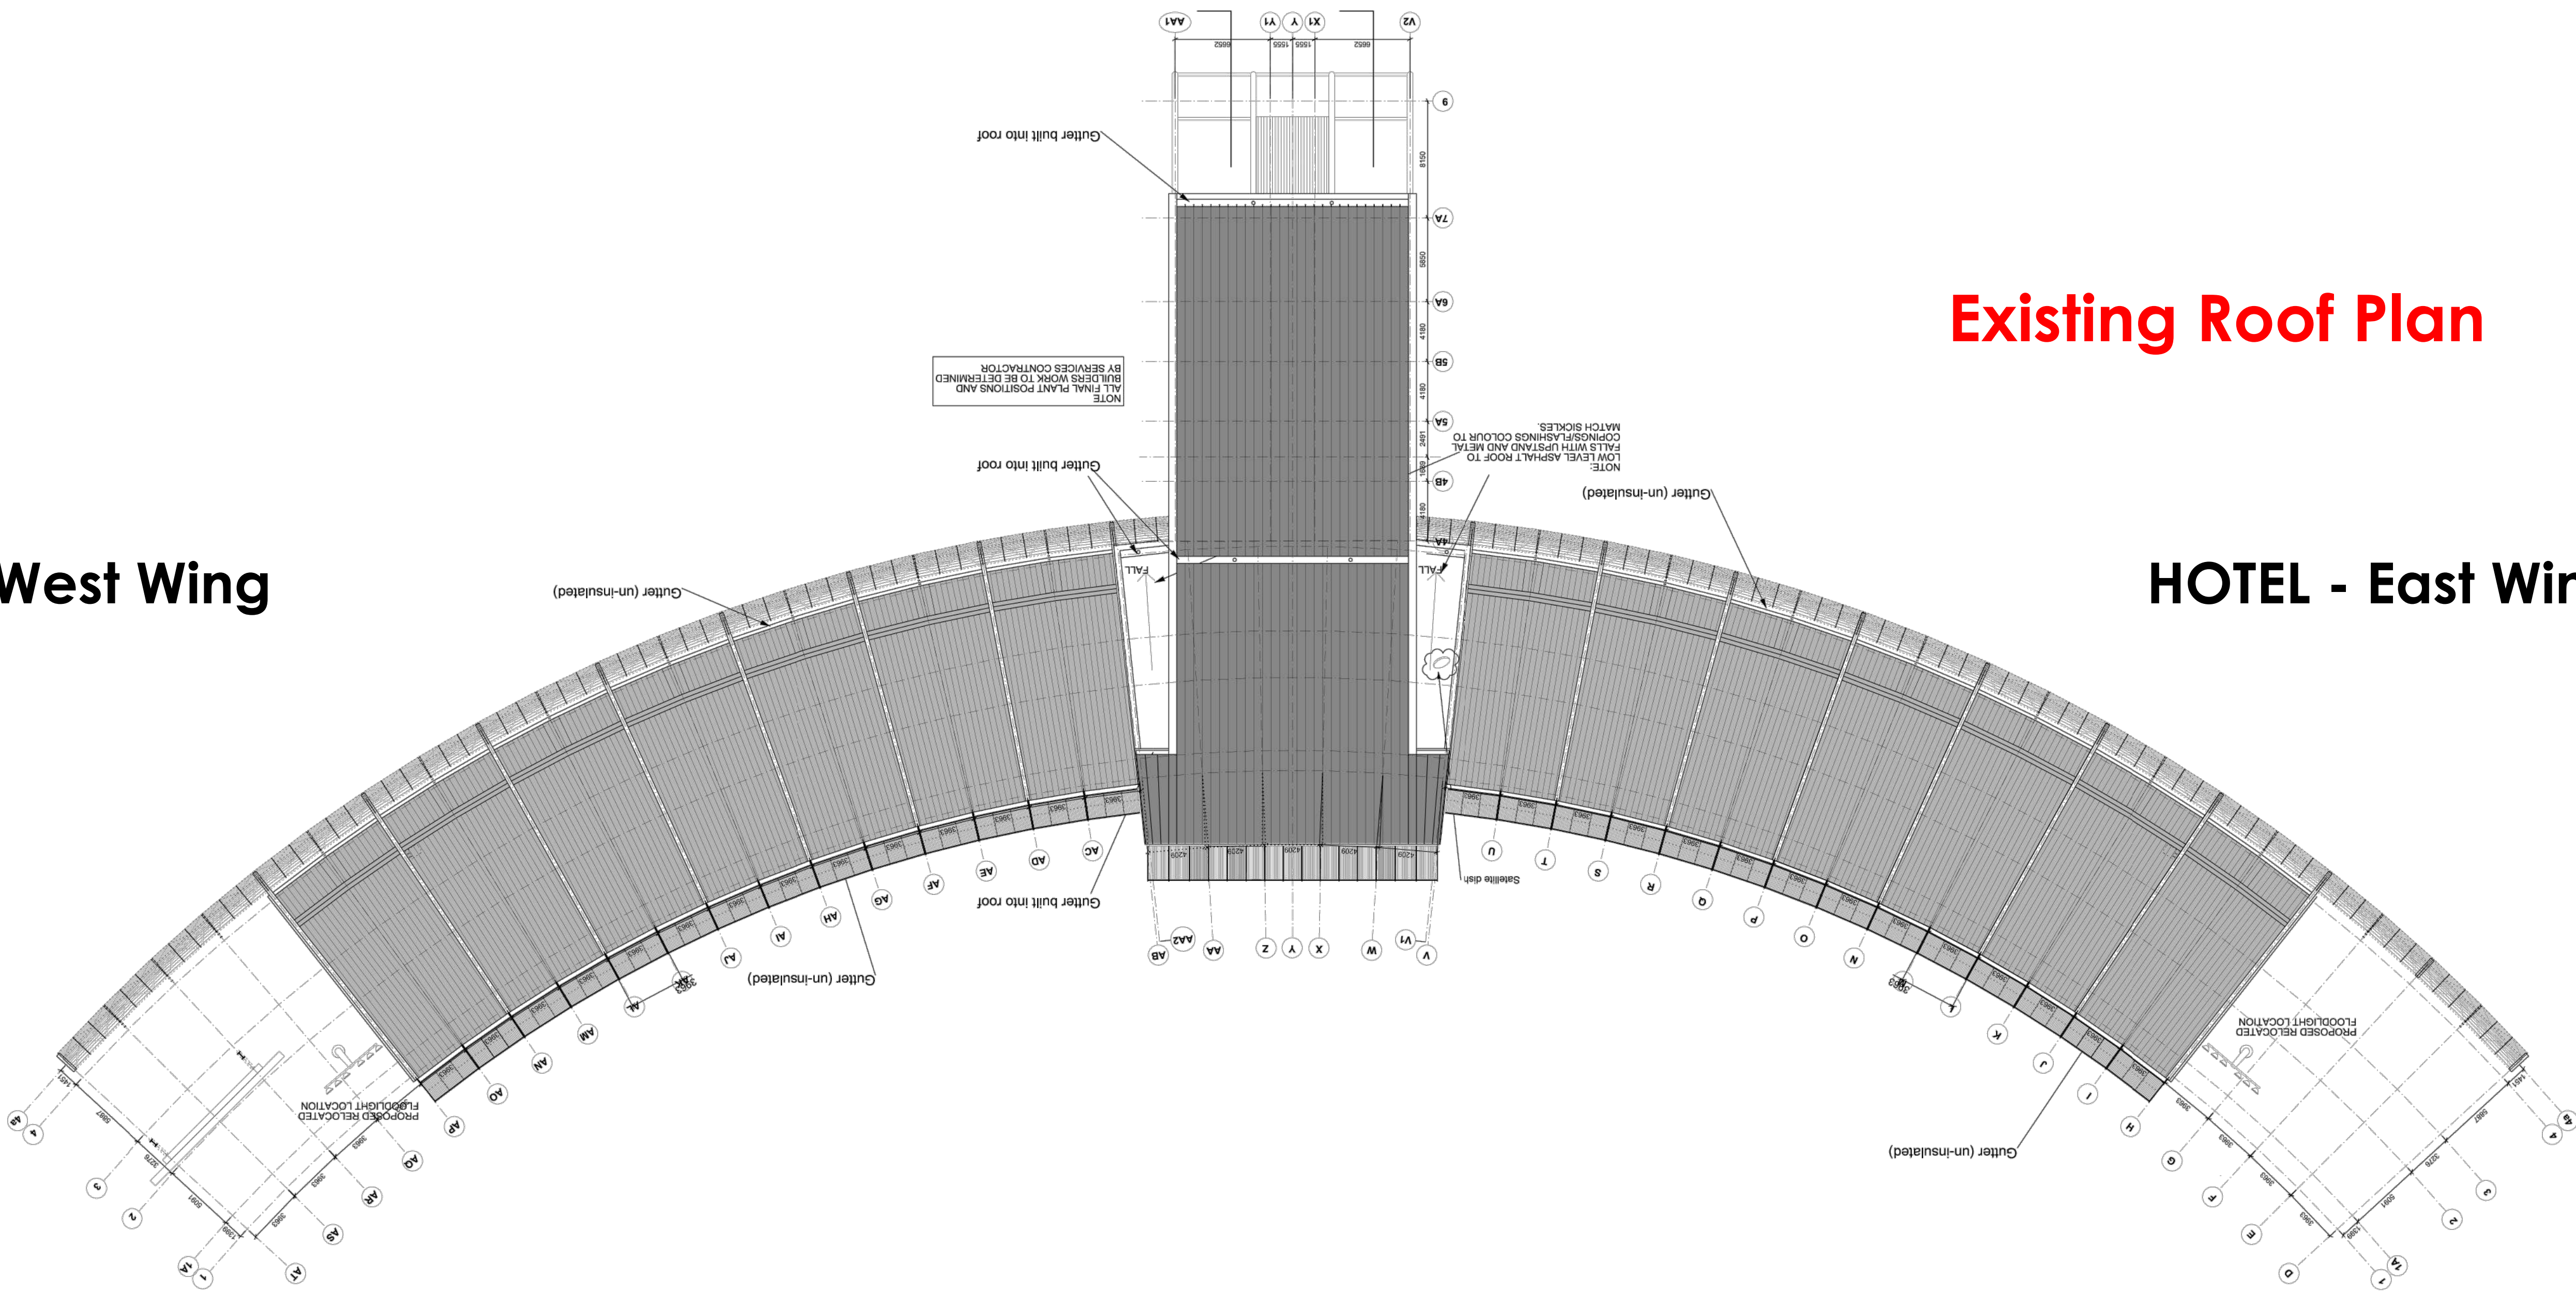

HOTEL - West Wing

Proposed Roof Plan

HOTEL - East Wing

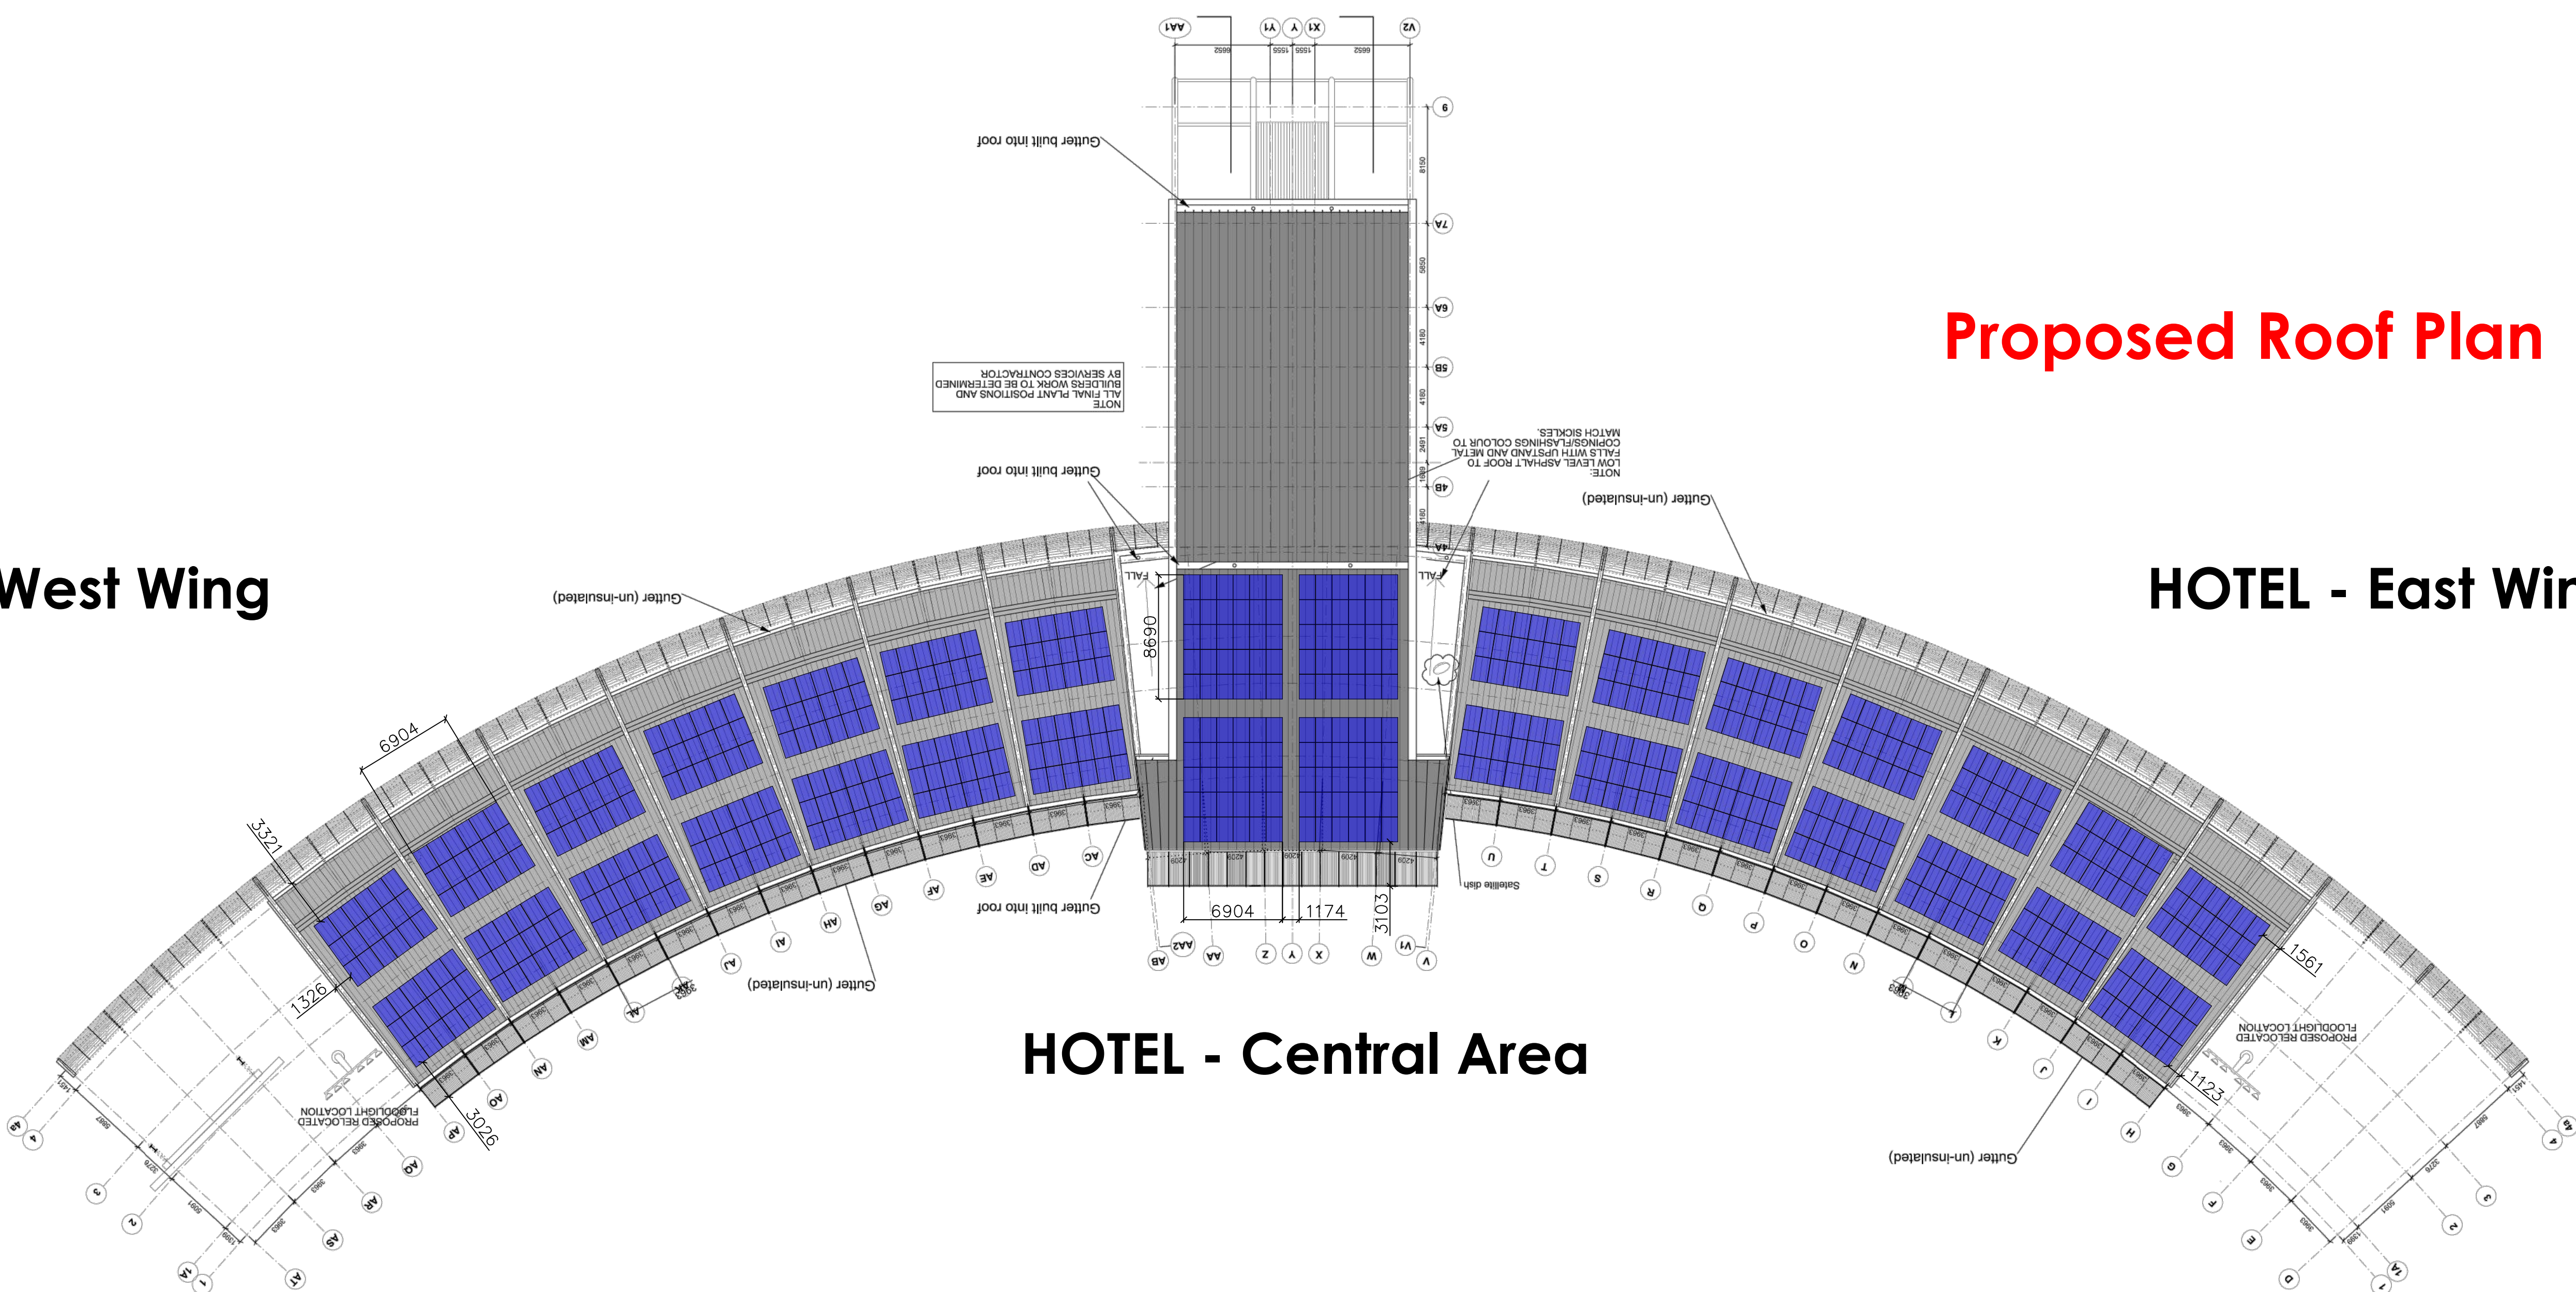

Scan our QR code to register your system on the C3 Hub for access to all your Operations & Maintenance information and to redeem your 10% service discount code!



Drawing N°	PV-4a	REV P04
TITLE: Hotel Existing Proposed Roof Plan		
Client:	Utilita	
Project:	Utilita Bowl	
Address:	SO30 3XH	
SCALE BAR (m)	DRAWN	CHK'D
1:100 @A0	SE	IR
		DATE
		12/03/2024

