



Existing Roof Plan

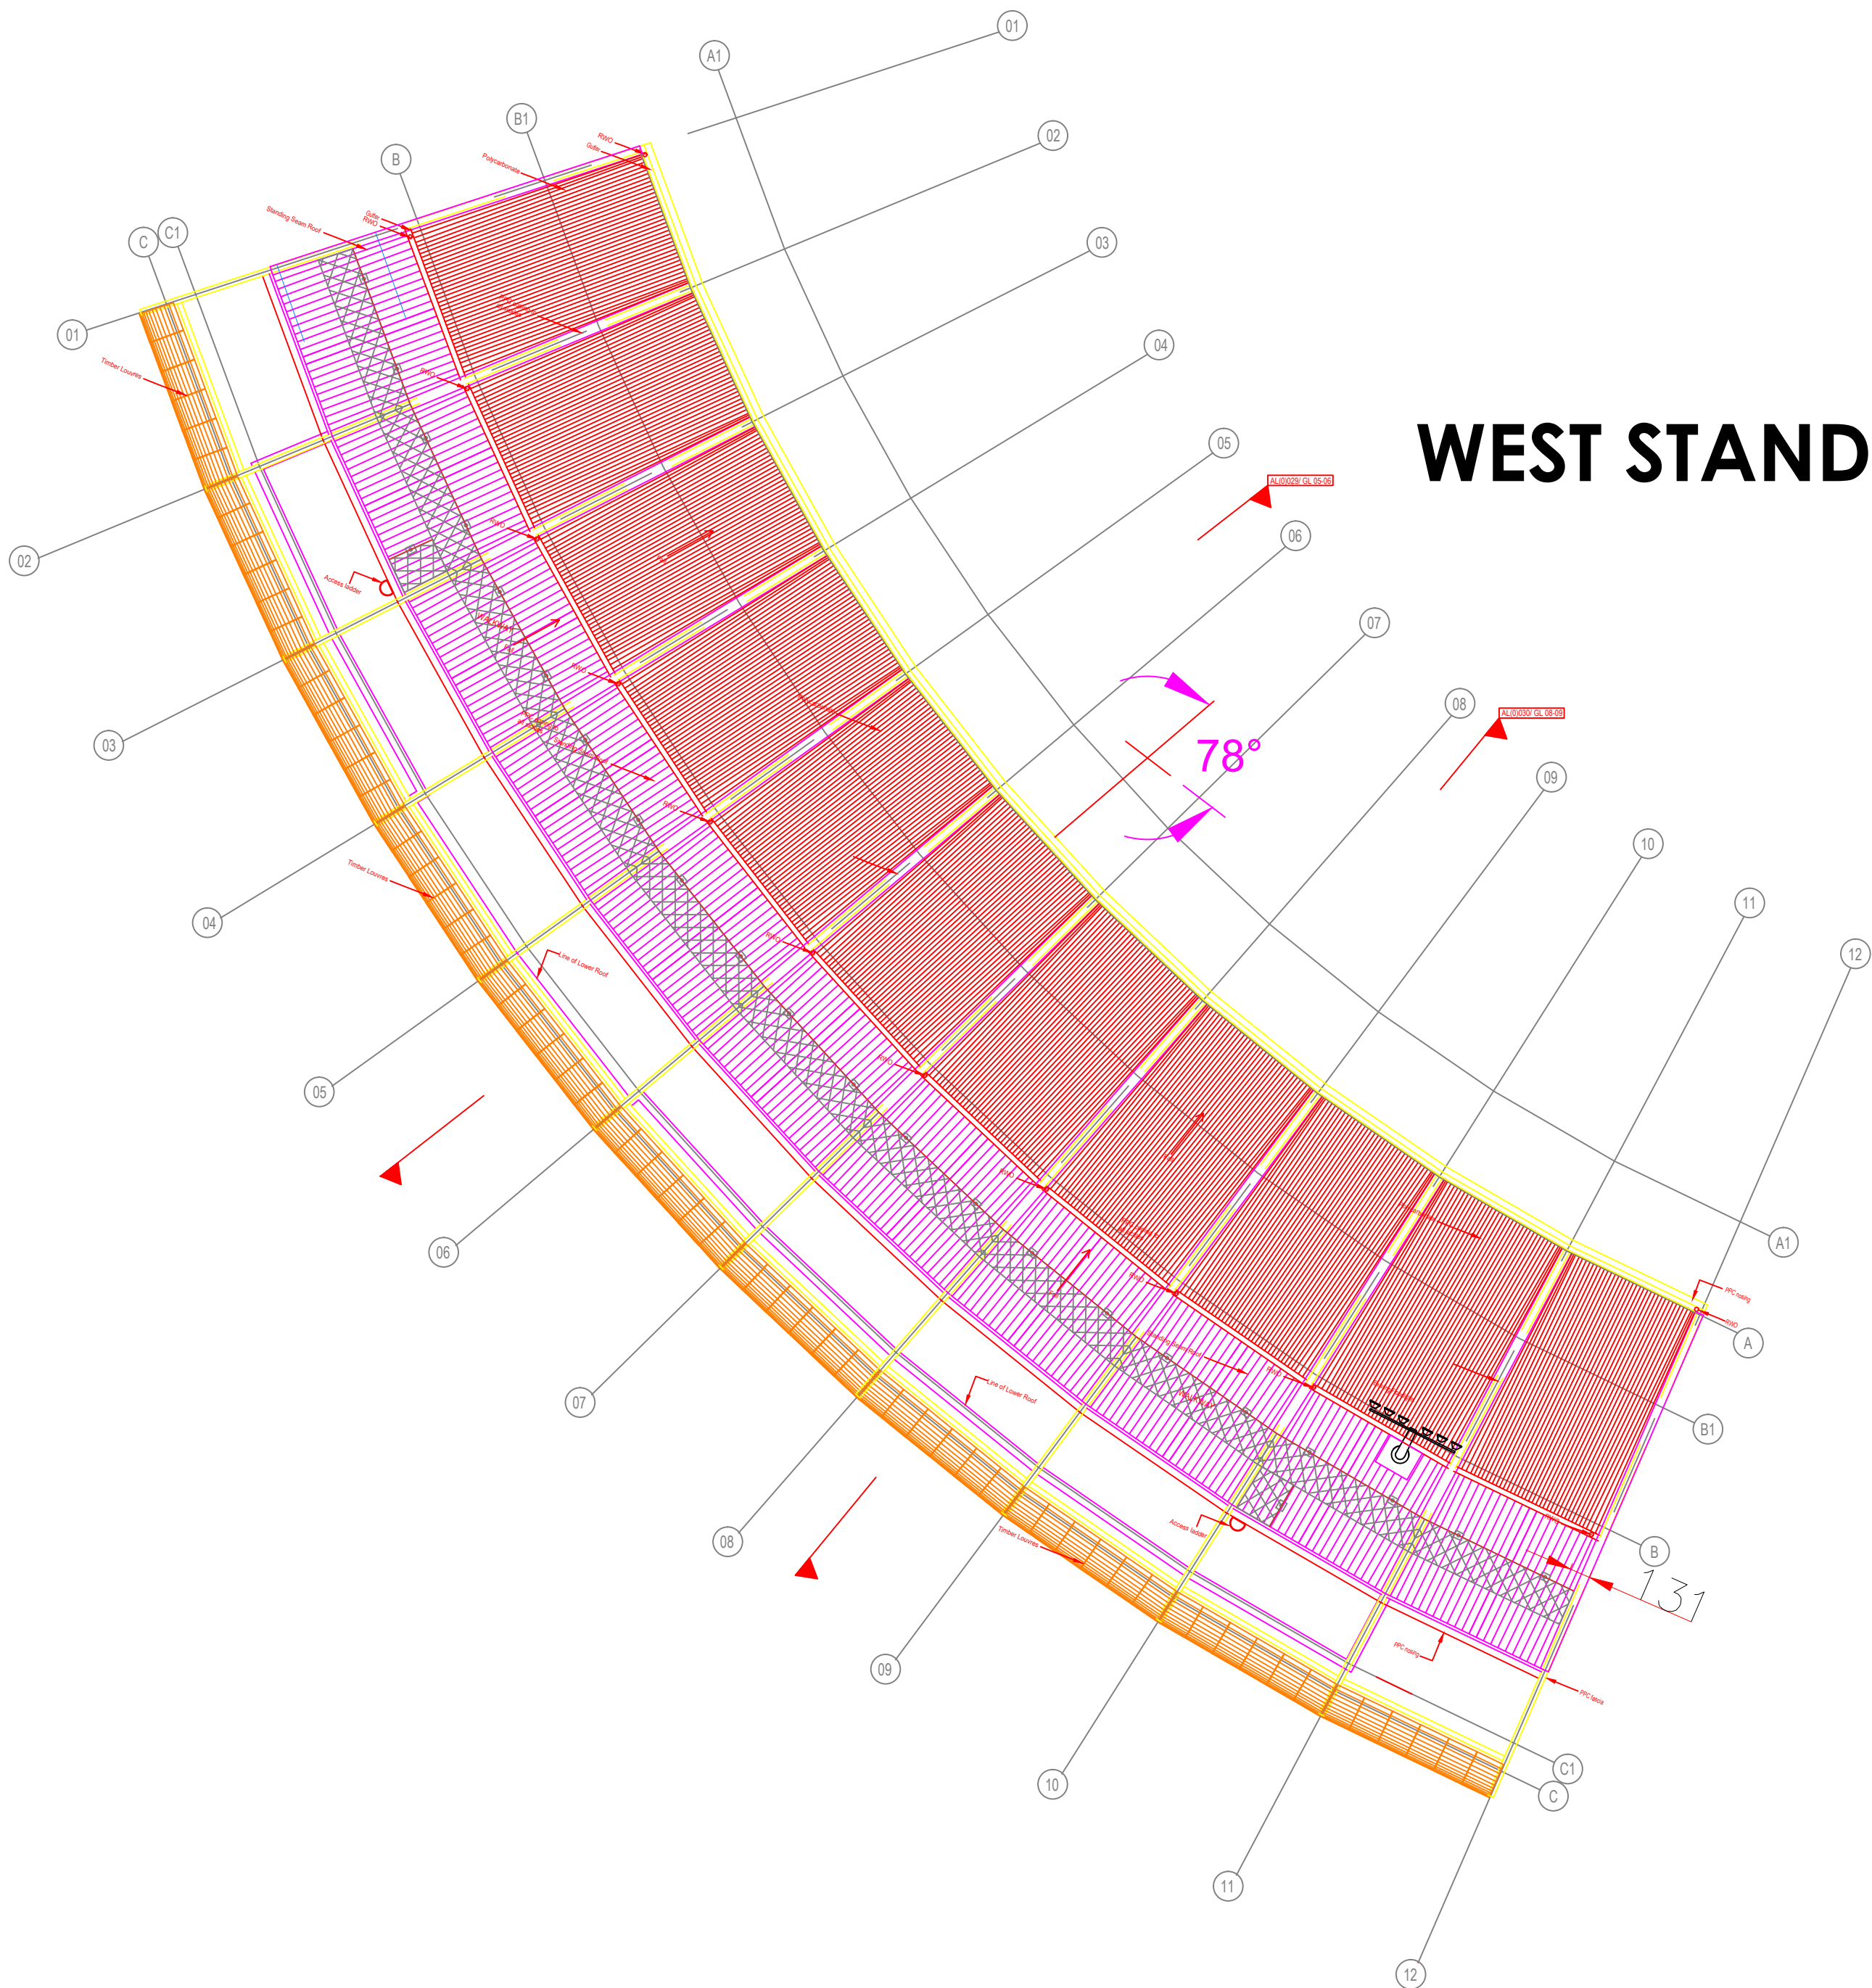

EAST STAND

Proposed Roof Plan

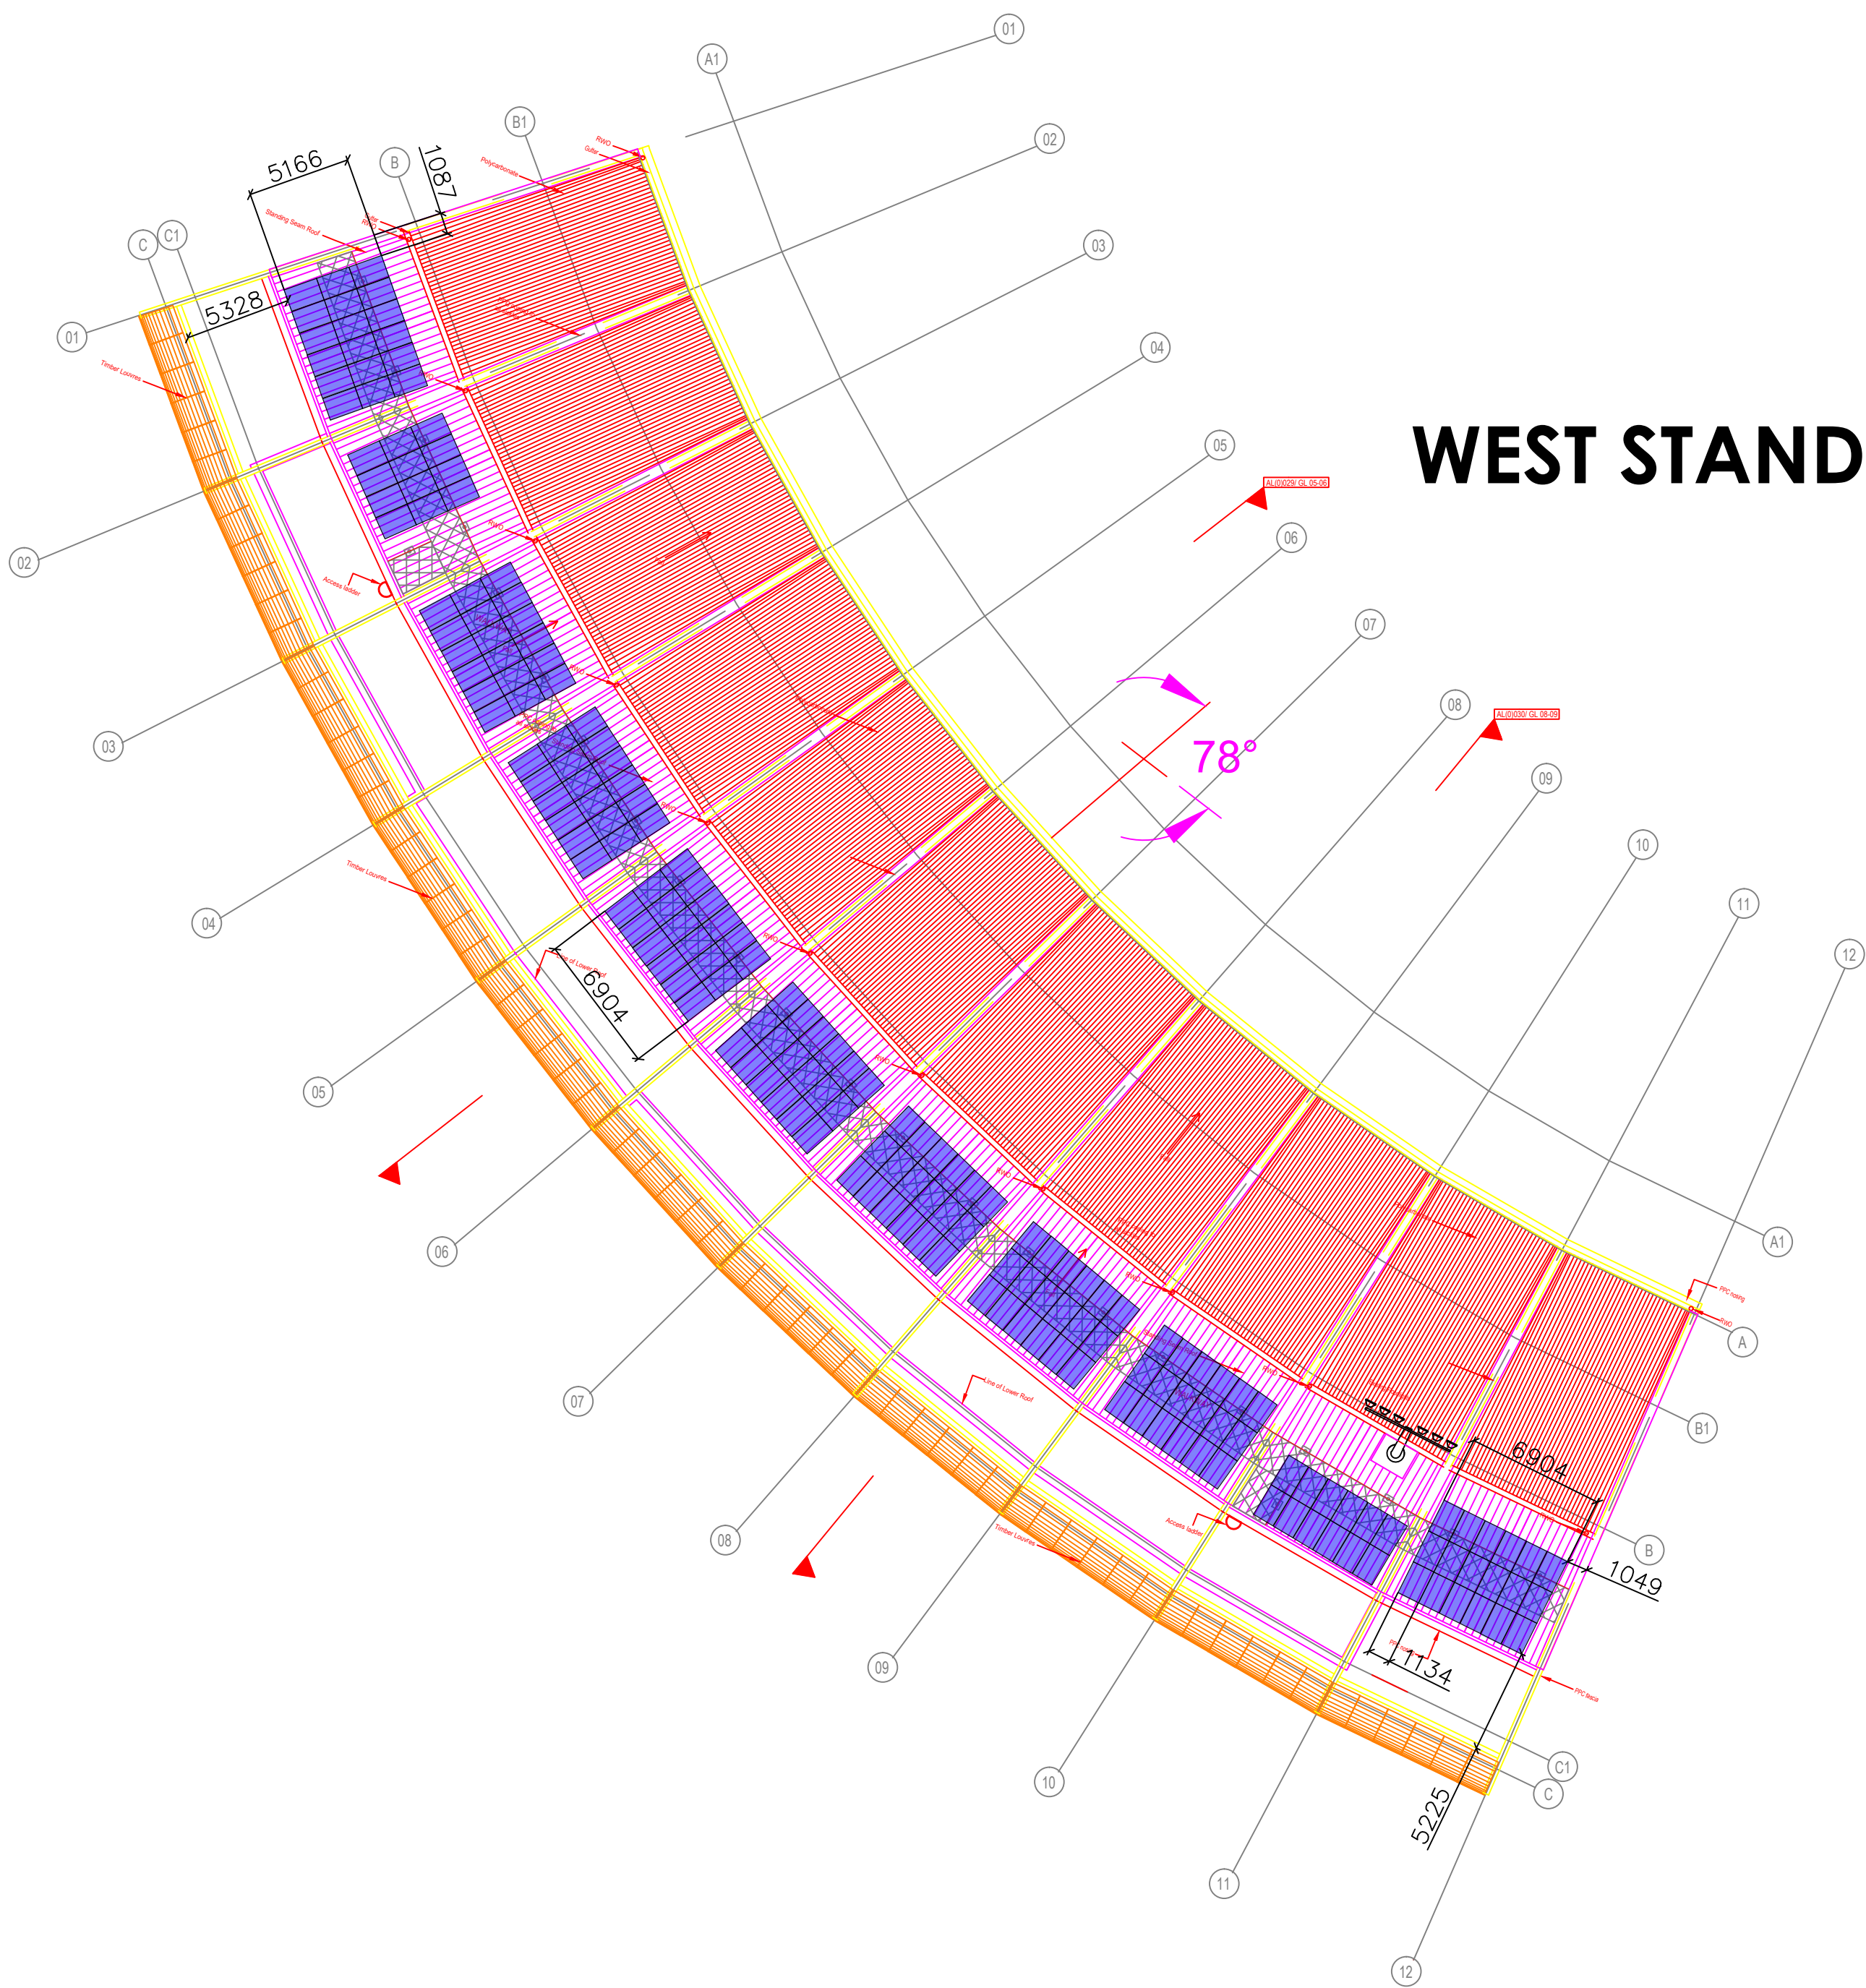

EAST STAND

Scan our QR code to register your system on the C3 Hub for access to all your Operations & Maintenance information and to redeem your 10% service discount code!

Drawing N°	PV-4b	REV P04
TITLE: East West Existing Proposed Roof Plan		
Client:	Utilita	
Project:	Utilita Bowl	
Address:	SO30 3XH	
SCALE BAR (m)	DRAWN	CHK'D
1:100 @A0	SE	IR
		DATE
		12/03/2024

