


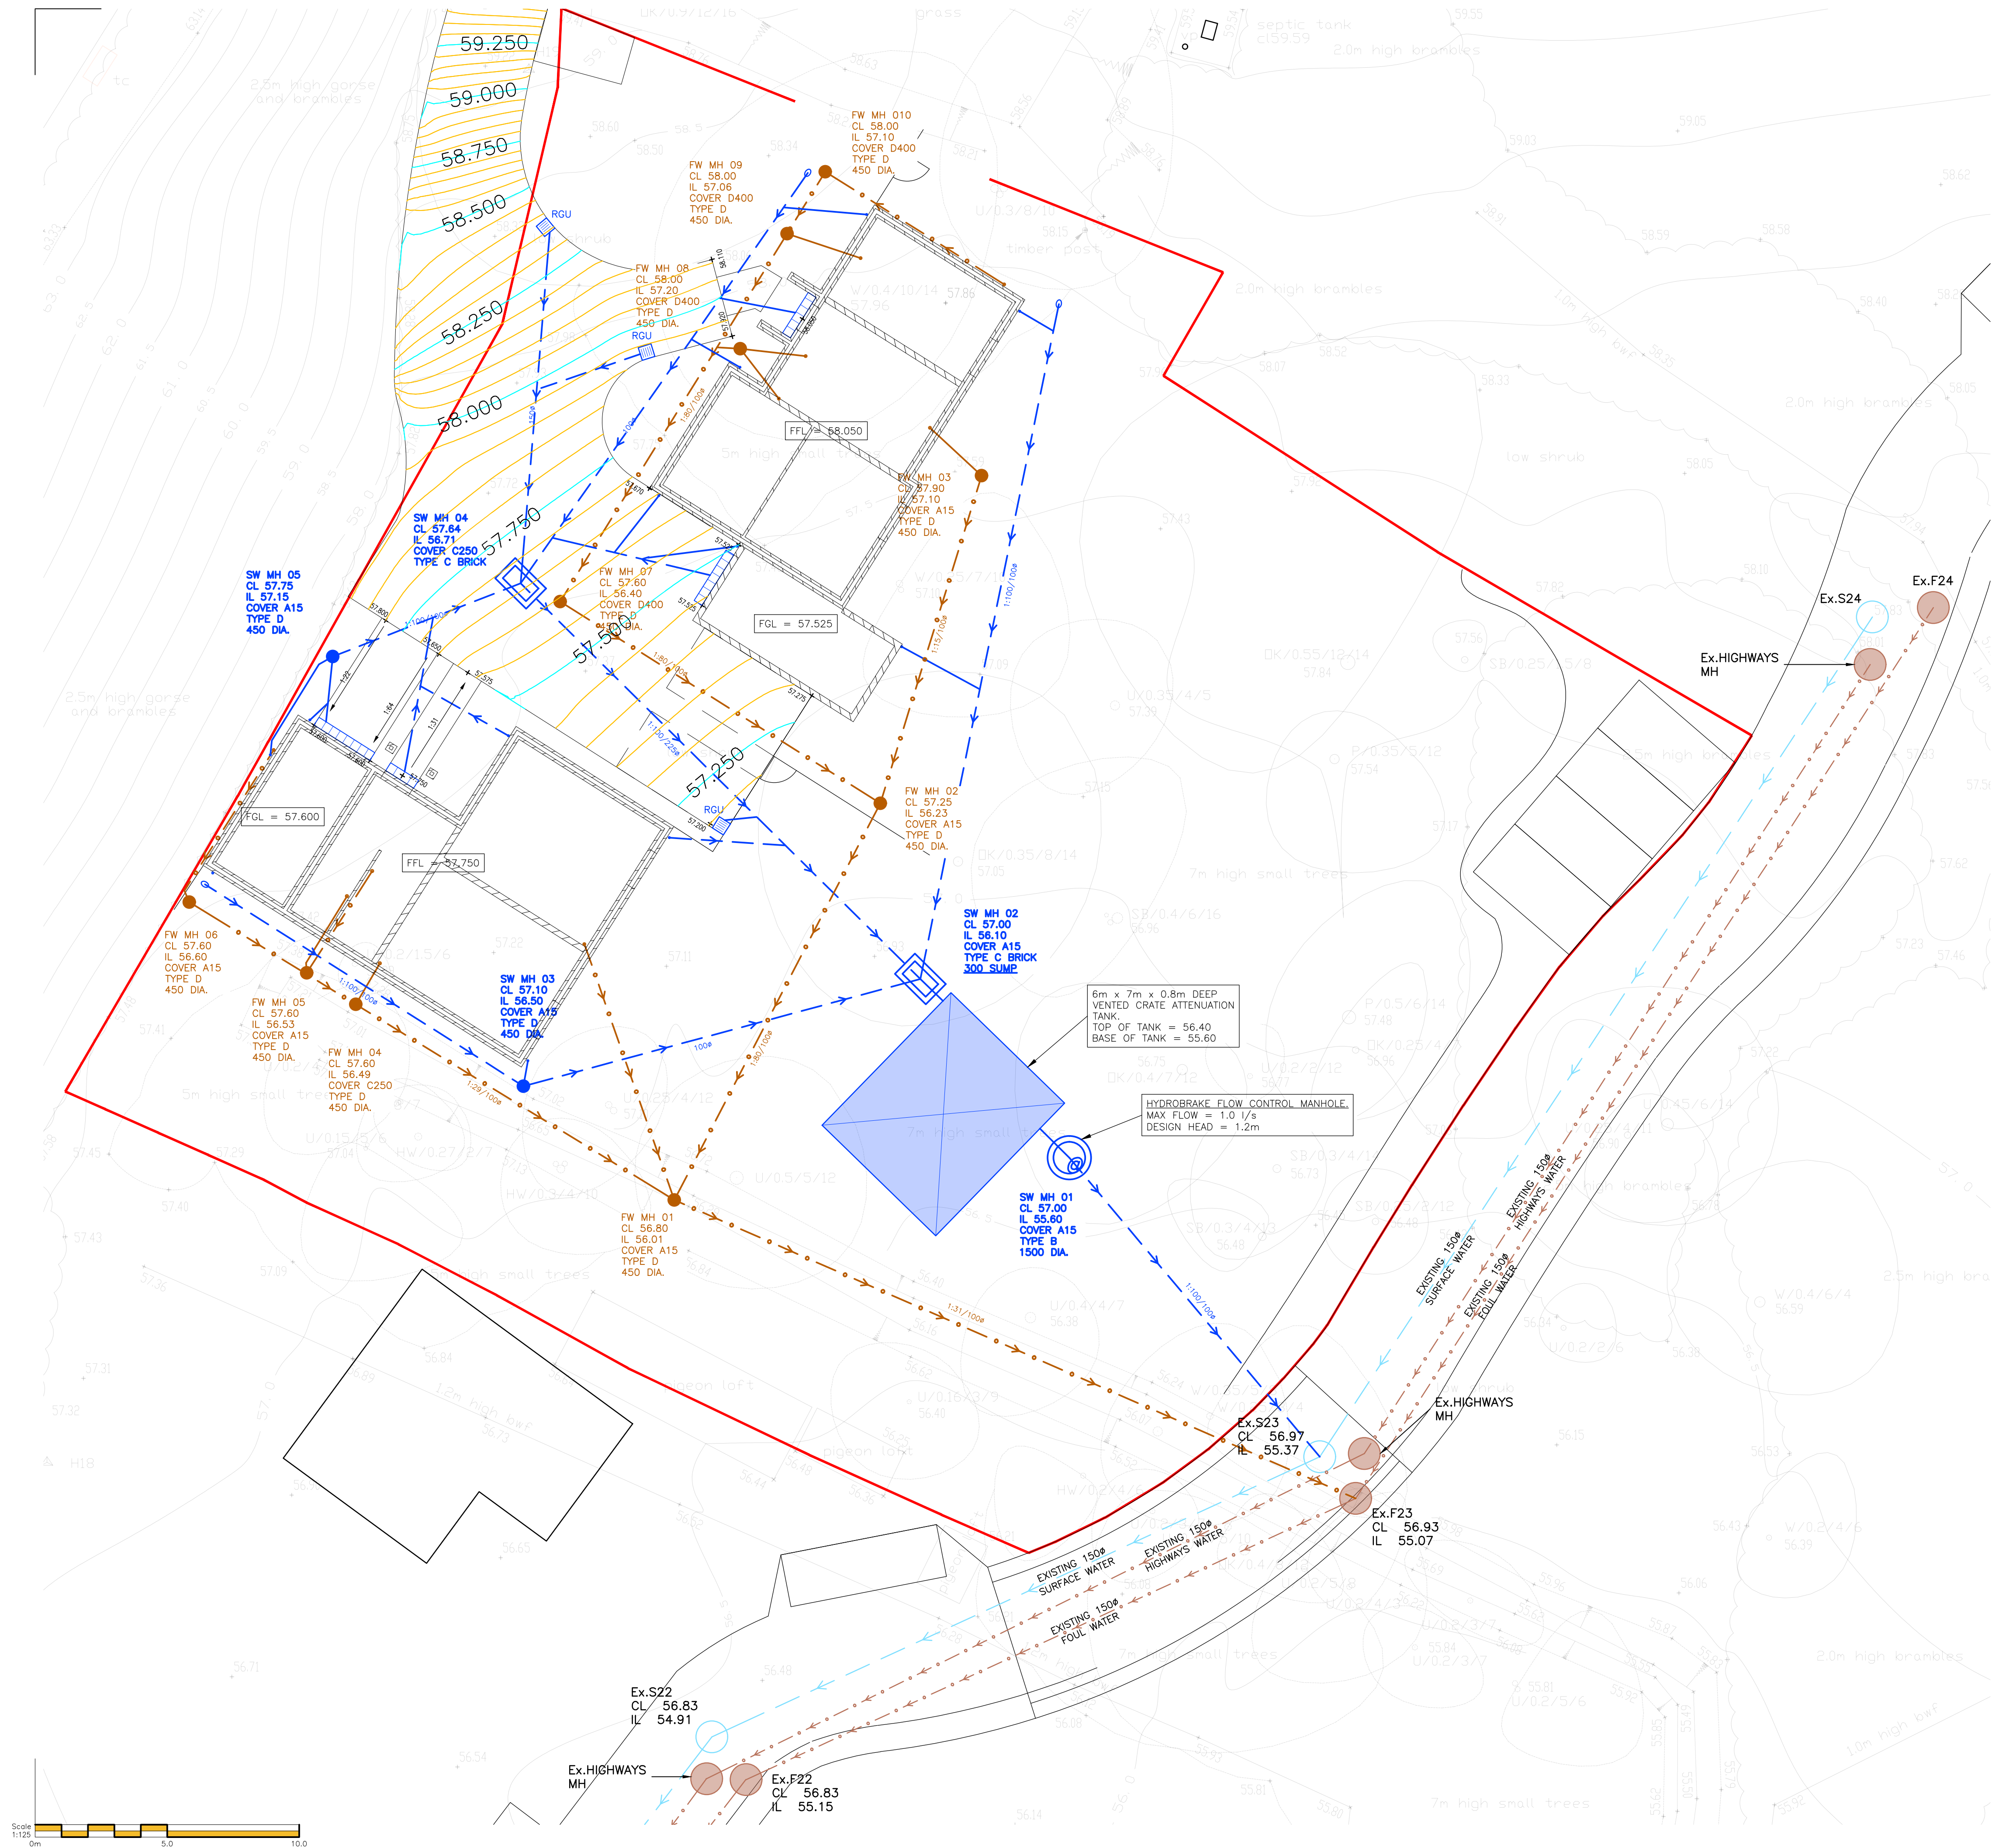

NOTES

© This drawing is the copyright of ARCH Associates Limited. It may not be copied, altered or reproduced without their written authority. This drawing must not be scaled. IF IN DOUBT ASK.

GENERAL NOTES

- THIS DRAWING IS TO BE READ IN CONJUNCTION WITH ALL RELEVANT ARCHITECTS, ENGINEERS AND SPECIALISTS DRAWINGS AND DETAILS.
- ALL FIGURED DIMENSIONS TO BE TAKEN IN PREFERENCE TO SCALED DIMENSIONS.
- ANY DISCREPANCIES BETWEEN THIS DRAWING AND OTHER INFORMATION IS TO BE BROUGHT TO THE ATTENTION OF THE ENGINEER PRIOR TO THE COMMENCEMENT OF THE WORKS ON SITE.
- THE MAIN CONTRACTOR SHALL BE RESPONSIBLE FOR THE SETTING OUT AND ACCURACY OF ALL DIMENSIONS.
- IT IS THE CONTRACTORS SOLE RESPONSIBILITY FOR ASCERTAINING SAFE DISPOSAL OF ANY OFF-SITE EXCAVATED SPOIL. NO CLAIM RESULTING FROM ABNORMAL TIP REQUIREMENTS WILL BE ENTERTAINED.

DRAINAGE

- ALL FOUL AND SURFACE WATER SEWERS OFFERED FOR ADOPTION TO COMPLY WITH SEWERAGE SECTOR GUIDANCE DOCUMENT APPROVED VERSION 2.2 (JUNE 2022).
- ALL MATERIALS AND WORKMANSHIP TO COMPLY WITH BS EN 752-1: 2008
- WHEN USING VITRIFIED CLAY PIPEWORK WITH FLEXIBLE JOINTS, SUPERSTRENGTH SHALL BE USED. ALL ADOPTABLE WORKS SHALL USE V.C PIPEWORK. FOR NON-ADOPTED SYSTEM PVCU-SN4 CLASS PIPEWORK AND FITTINGS MAY BE SUBSTITUTED.
- CONCRETE ENCASUREMENT, MINIMUM 150 BED AND HAUNCH, TO BE USED ON PIPEWORK UNDER ROADS WITH LESS THAN 1200 COVER TO CROWN.
- UNLESS OTHERWISE STATED, ALL PIPEWORK TO BE BEDDED AND SURROUNDED IN 10mm SINGLE SIZE AGGREGATE UP TO 450mm DIAMETER. FOR LARGER PIPEWORK, 20mm SHALL BE USED.
- REFER TO MANHOLE SCHEDULE FOR SIZES, COVERS ETC.
- ALL MATERIALS TO COMPLY WITH THE RELEVANT BS-EN, LATEST EDITION, FOR PIPEWORK AND FITTINGS.
- UPON COMPLETION, ALL WORKS TO BE THOROUGHLY CLEANED BY FLUSHING.

KEY TO HEALTH AND SAFETY SYMBOLS

THESE NOTES ARE BASED ON THE USE OF EXPERIENCED AND COMPETENT CONTRACTORS CARRYING OUT THE WORK USING AN APPROVED SAFE METHOD OF WORKING

- INDICATES A RESIDUAL RISK REQUIRING A COMPULSORY ACTION
- INDICATES A RESIDUAL RISK REQUIRING A PROHIBITIVE ACTION
- INDICATES A RESIDUAL RISK AS A WARNING
- INDICATES A RESIDUAL RISK FOR INFORMATION

THIS DRAWING IS TO BE READ IN CONJUNCTION WITH DRAWING No. FHL005-AAL-ED-XX-DD-0551

COLOURED DRAWING

REQUEST A COLOURED COPY IF THIS STAMP IS NOT RED

P02	20.12.2023	UPDATED TO SUIT COMMENTS	JMB
P01	11.12.2023	PRELIMINARY ISSUE FOR COMMENT	JMB
Rev.	Date	Description	By

01489 890004
admin@archassociates.co.uk
www.archassociates.co.uk

Client
FOREMAN HOMES
Architect
HGP ARCHITECTS
Project title

PROPOSED BUNGALOWS, ST JOHN'S ROAD, HEDGE END, HAMPSHIRE.

Drawing title
DRAINAGE GENERAL ARRANGEMENT

Scale	Paper size	Date	Drawn by	Checked by	Status
1:125	A1	DEC.2023	JMB	CH	

Name
Project code
FHL005 - AAL - ED - XX - DP - C - 0501 - P02