


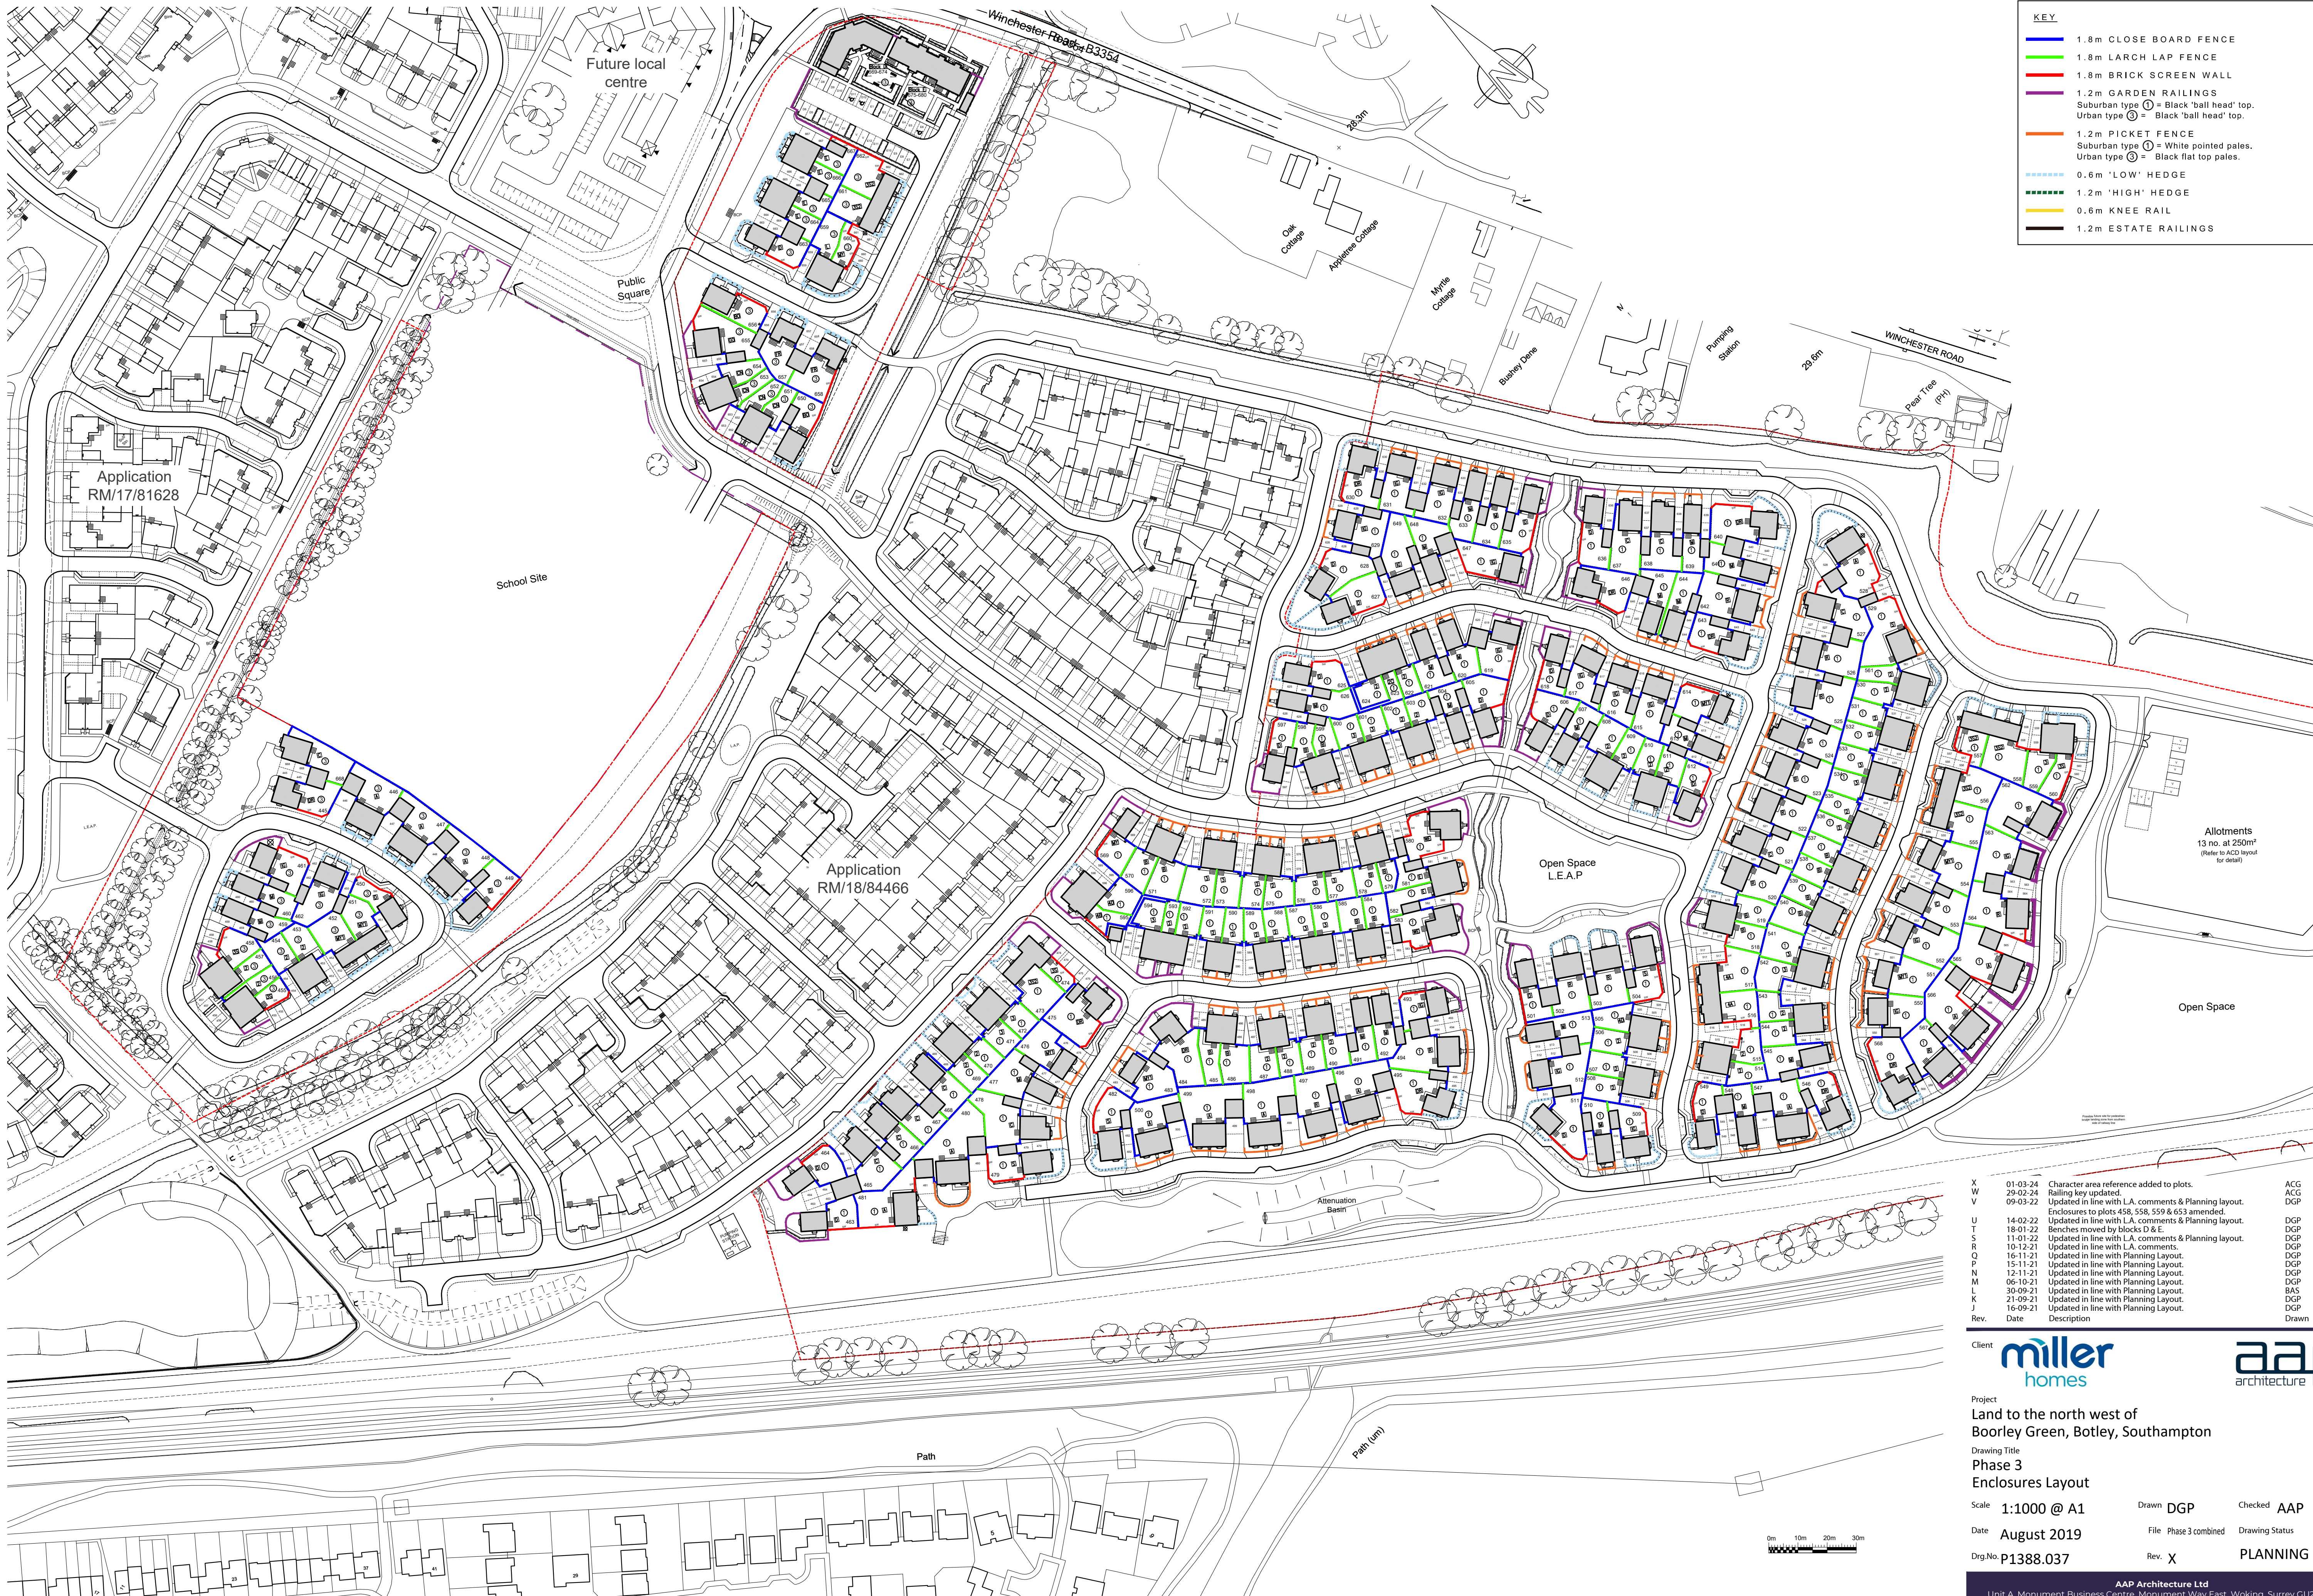

| KEY                                      |                         |
|------------------------------------------|-------------------------|
| <span style="color: blue;">—</span>      | 1.8 m CLOSE BOARD FENCE |
| <span style="color: green;">—</span>     | 1.8 m LARCH LAP FENCE   |
| <span style="color: red;">—</span>       | 1.8 m BRICK SCREEN WALL |
| <span style="color: purple;">—</span>    | 1.2 m GARDEN RAILINGS   |
| Suburban type ① = Black 'ball head' top. |                         |
| Urban type ② = Black 'ball head' top.    |                         |
| <span style="color: orange;">—</span>    | 1.2 m PICKET FENCE      |
| Suburban type ① = White pointed pales.   |                         |
| Urban type ② = Black flat top pales.     |                         |
| <span style="color: lightblue;">—</span> | 0.6 m 'LOW' HEDGE       |
| <span style="color: darkgreen;">—</span> | 1.2 m 'HIGH' HEDGE      |
| <span style="color: yellow;">—</span>    | 0.6 m KNEE RAIL         |
| <span style="color: black;">—</span>     | 1.2 m ESTATE RAILINGS   |

|      |          |                                                       |       |         |
|------|----------|-------------------------------------------------------|-------|---------|
| X    | 01-03-24 | Character area reference added to plots.              | ACG   | DGP     |
| W    | 29-02-24 | Railing key updated.                                  | ACG   | AAP     |
| V    | 09-03-22 | Updated in line with L.A. comments & Planning layout. | DGP   | DGP     |
| U    | 14-02-22 | Enclosures to plots 458, 558, 559 & 653 amended.      | DGP   | DGP     |
| T    | 18-01-22 | Updated in line with L.A. comments & Planning layout. | DGP   | DGP     |
| S    | 11-01-22 | Benches moved by blocks D & E.                        | DGP   | DGP     |
| R    | 10-12-21 | Updated in line with L.A. comments.                   | DGP   | DGP     |
| Q    | 16-11-21 | Updated in line with Planning Layout.                 | DGP   | DGP     |
| P    | 15-11-21 | Updated in line with Planning Layout.                 | DGP   | DGP     |
| N    | 12-11-21 | Updated in line with Planning Layout.                 | DGP   | DGP     |
| M    | 06-10-21 | Updated in line with Planning Layout.                 | DGP   | DGP     |
| L    | 30-09-21 | Updated in line with Planning Layout.                 | BAS   | DGP     |
| K    | 21-09-21 | Updated in line with Planning Layout.                 | DGP   | DGP     |
| J    | 16-09-21 | Updated in line with Planning Layout.                 | DGP   | DGP     |
| Rev. | Date     | Description                                           | Drawn | Checked |

Client **miller homes** **aap architecture**

Project  
**Land to the north west of  
Boorley Green, Botley, Southampton**  
Drawing Title  
**Phase 3  
Enclosures Layout**

Scale **1:1000 @ A1** Drawn **DGP** Checked **AAP**  
Date **August 2019** File **Phase 3 combined** Drawing Status  
Dir.No. **P1388.037** Rev. **X** **PLANNING**

**AAP Architecture Ltd**  
Unit A1, Monument Business Centre, Monument Way East, Woking, Surrey GU21 5LG  
T 01483 727345 E projects@aap-arc.co.uk W aap-arc.co.uk

Under the Intellectual Property Act 2014, this drawing is the copyright of AAP Architecture Ltd.