


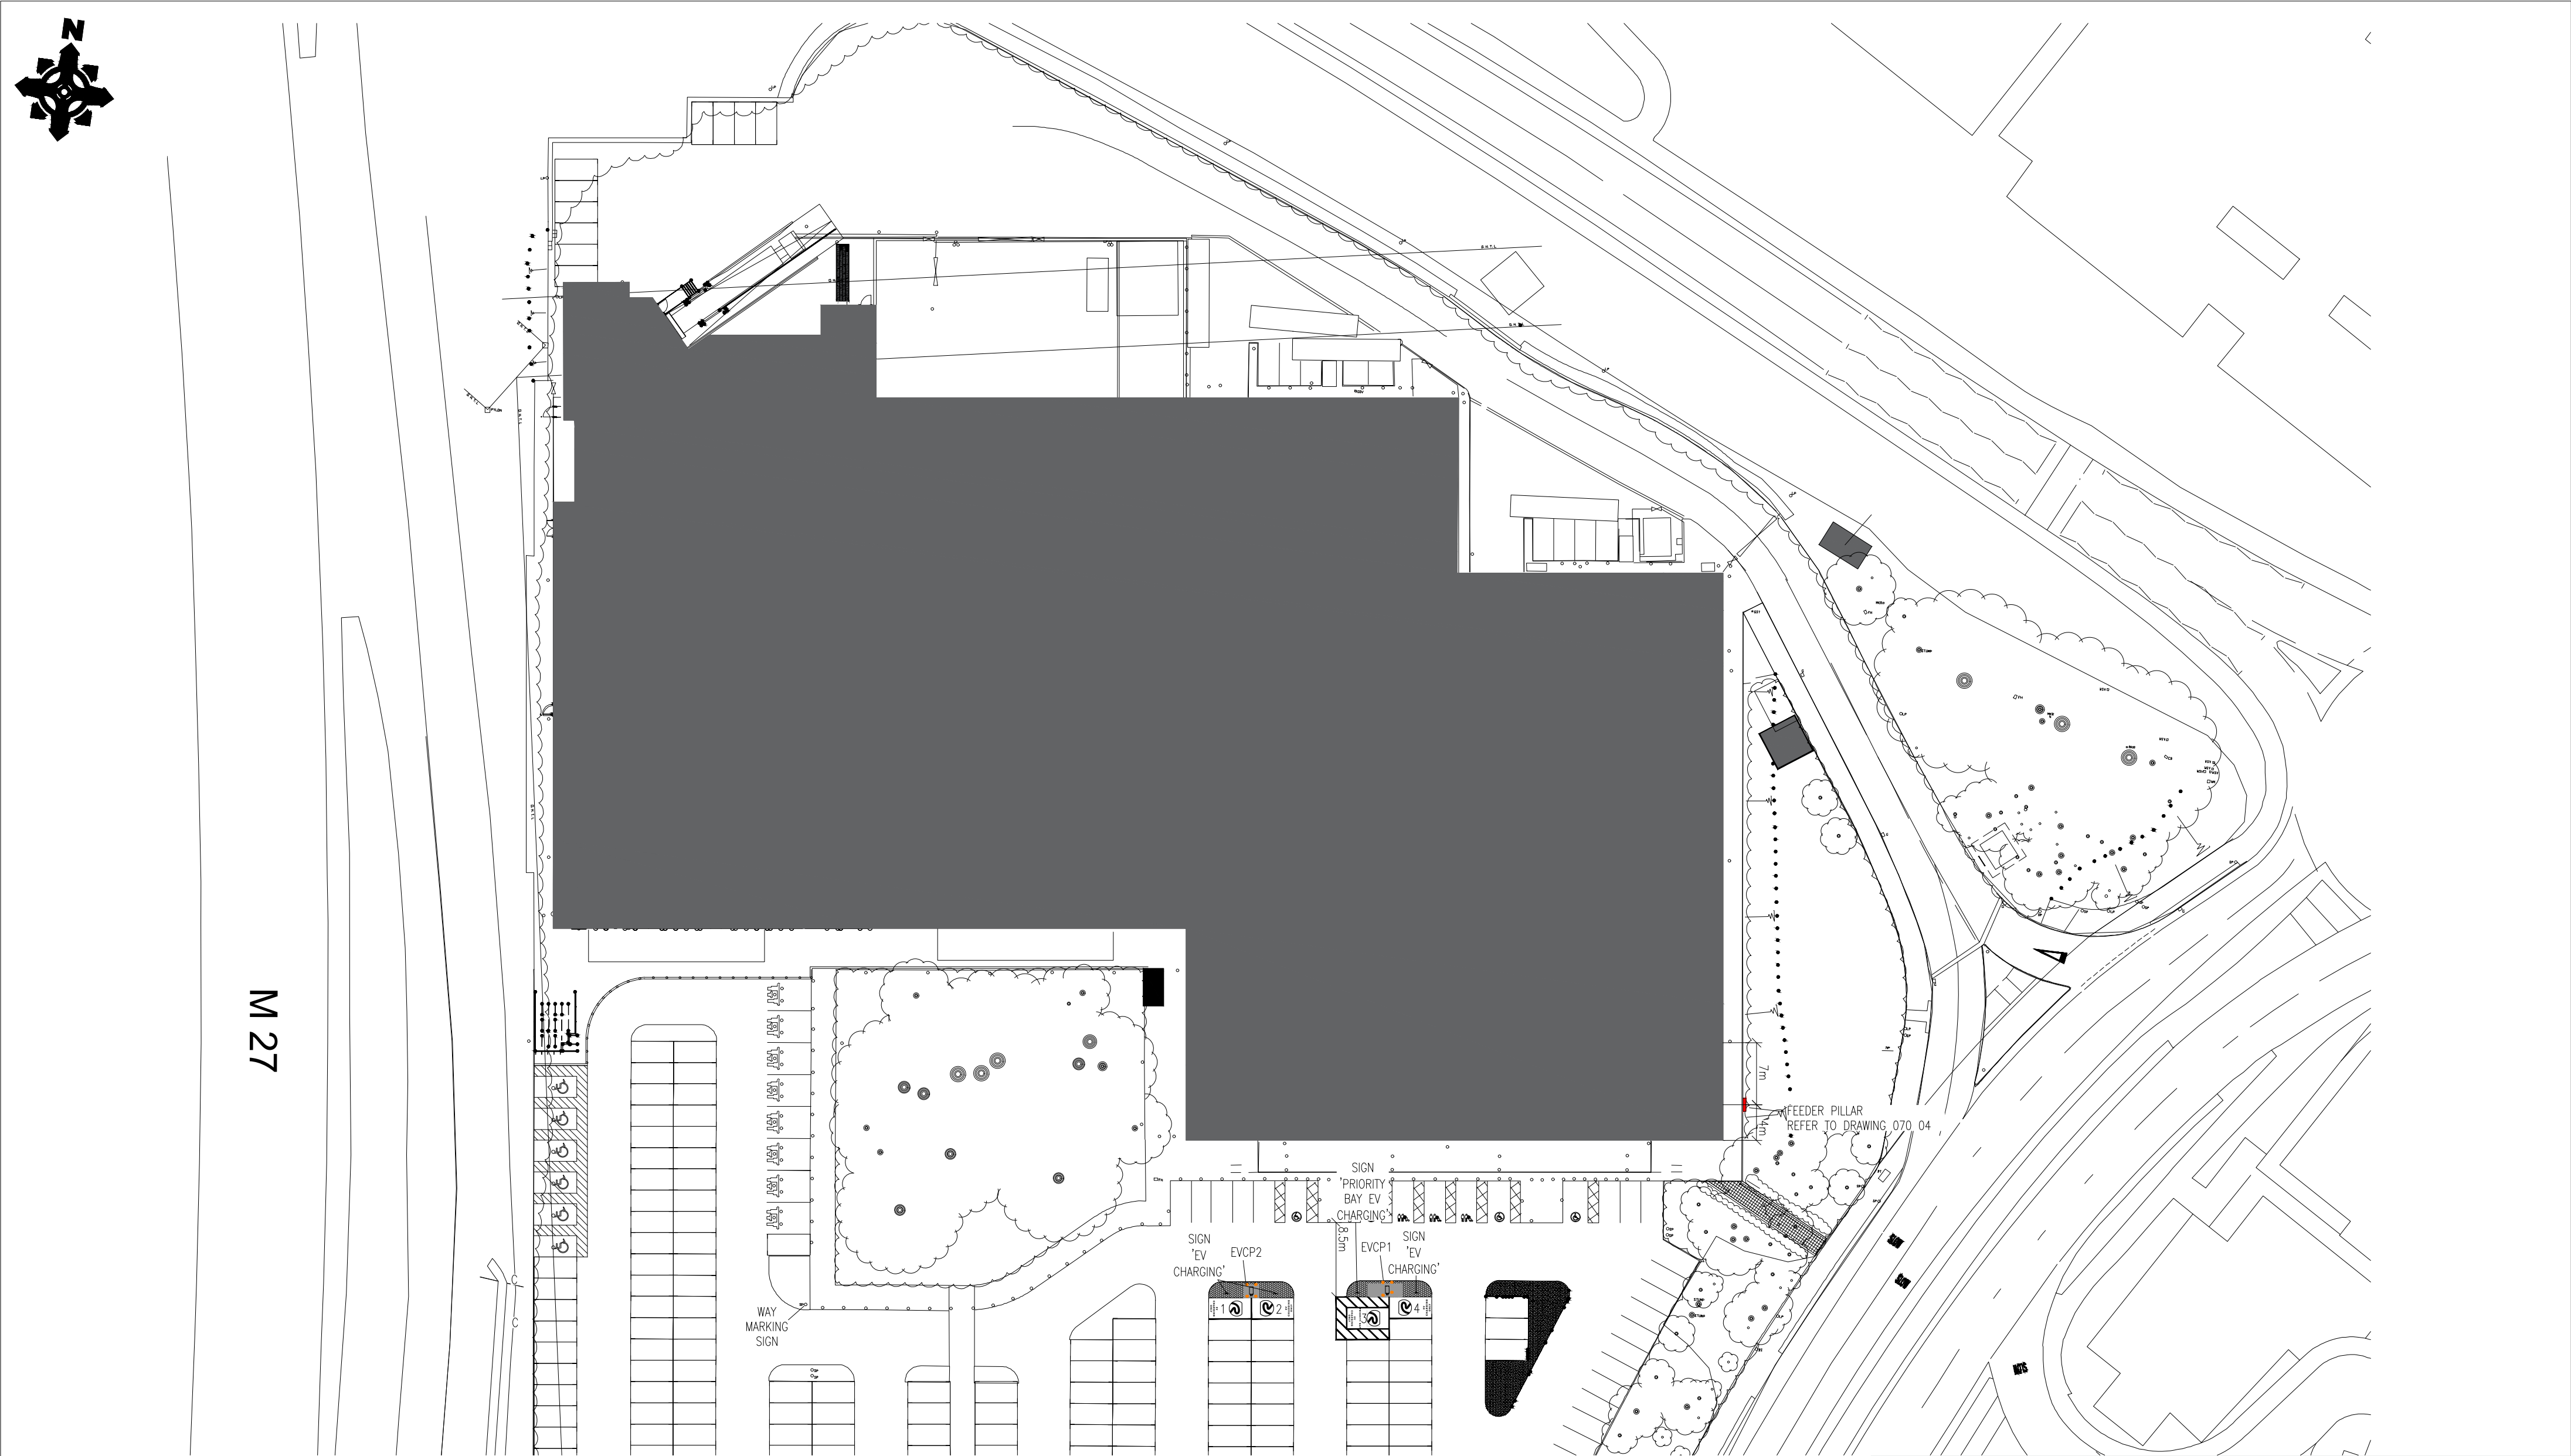

M 27



REV	DESCRIPTION	REV BY	APP	DATE
A	ON SITE WORKS & REVISED FEEDER PILLAR	AM	-	4/9/23
B	ACCESSIBLE SPACE & FEEDER PILLAR LOCATION	AM	-	30/12/23
C	SIGNAGE AND BRANDING	TH	-	13/04/24

ADDRESS HEDGE END RETAIL PARK, TOLLBAR WAY, SOUTHAMPTON SO30 4RT	PROJECT NAME HEDGE END RETAIL PARK EV CHARGING	DRN / CHK BY KP / AM	 RAW CHARGING NETWORK LTD BOWCLIFFE HALL BRAMHAM WETHERBY LS23 6LP
	DRAWING TITLE BLOCK PLAN PLANNING ISSUE	SCALE (@ A2) 1 TO 500	
	DRAWING NO 070 02	REV C	