


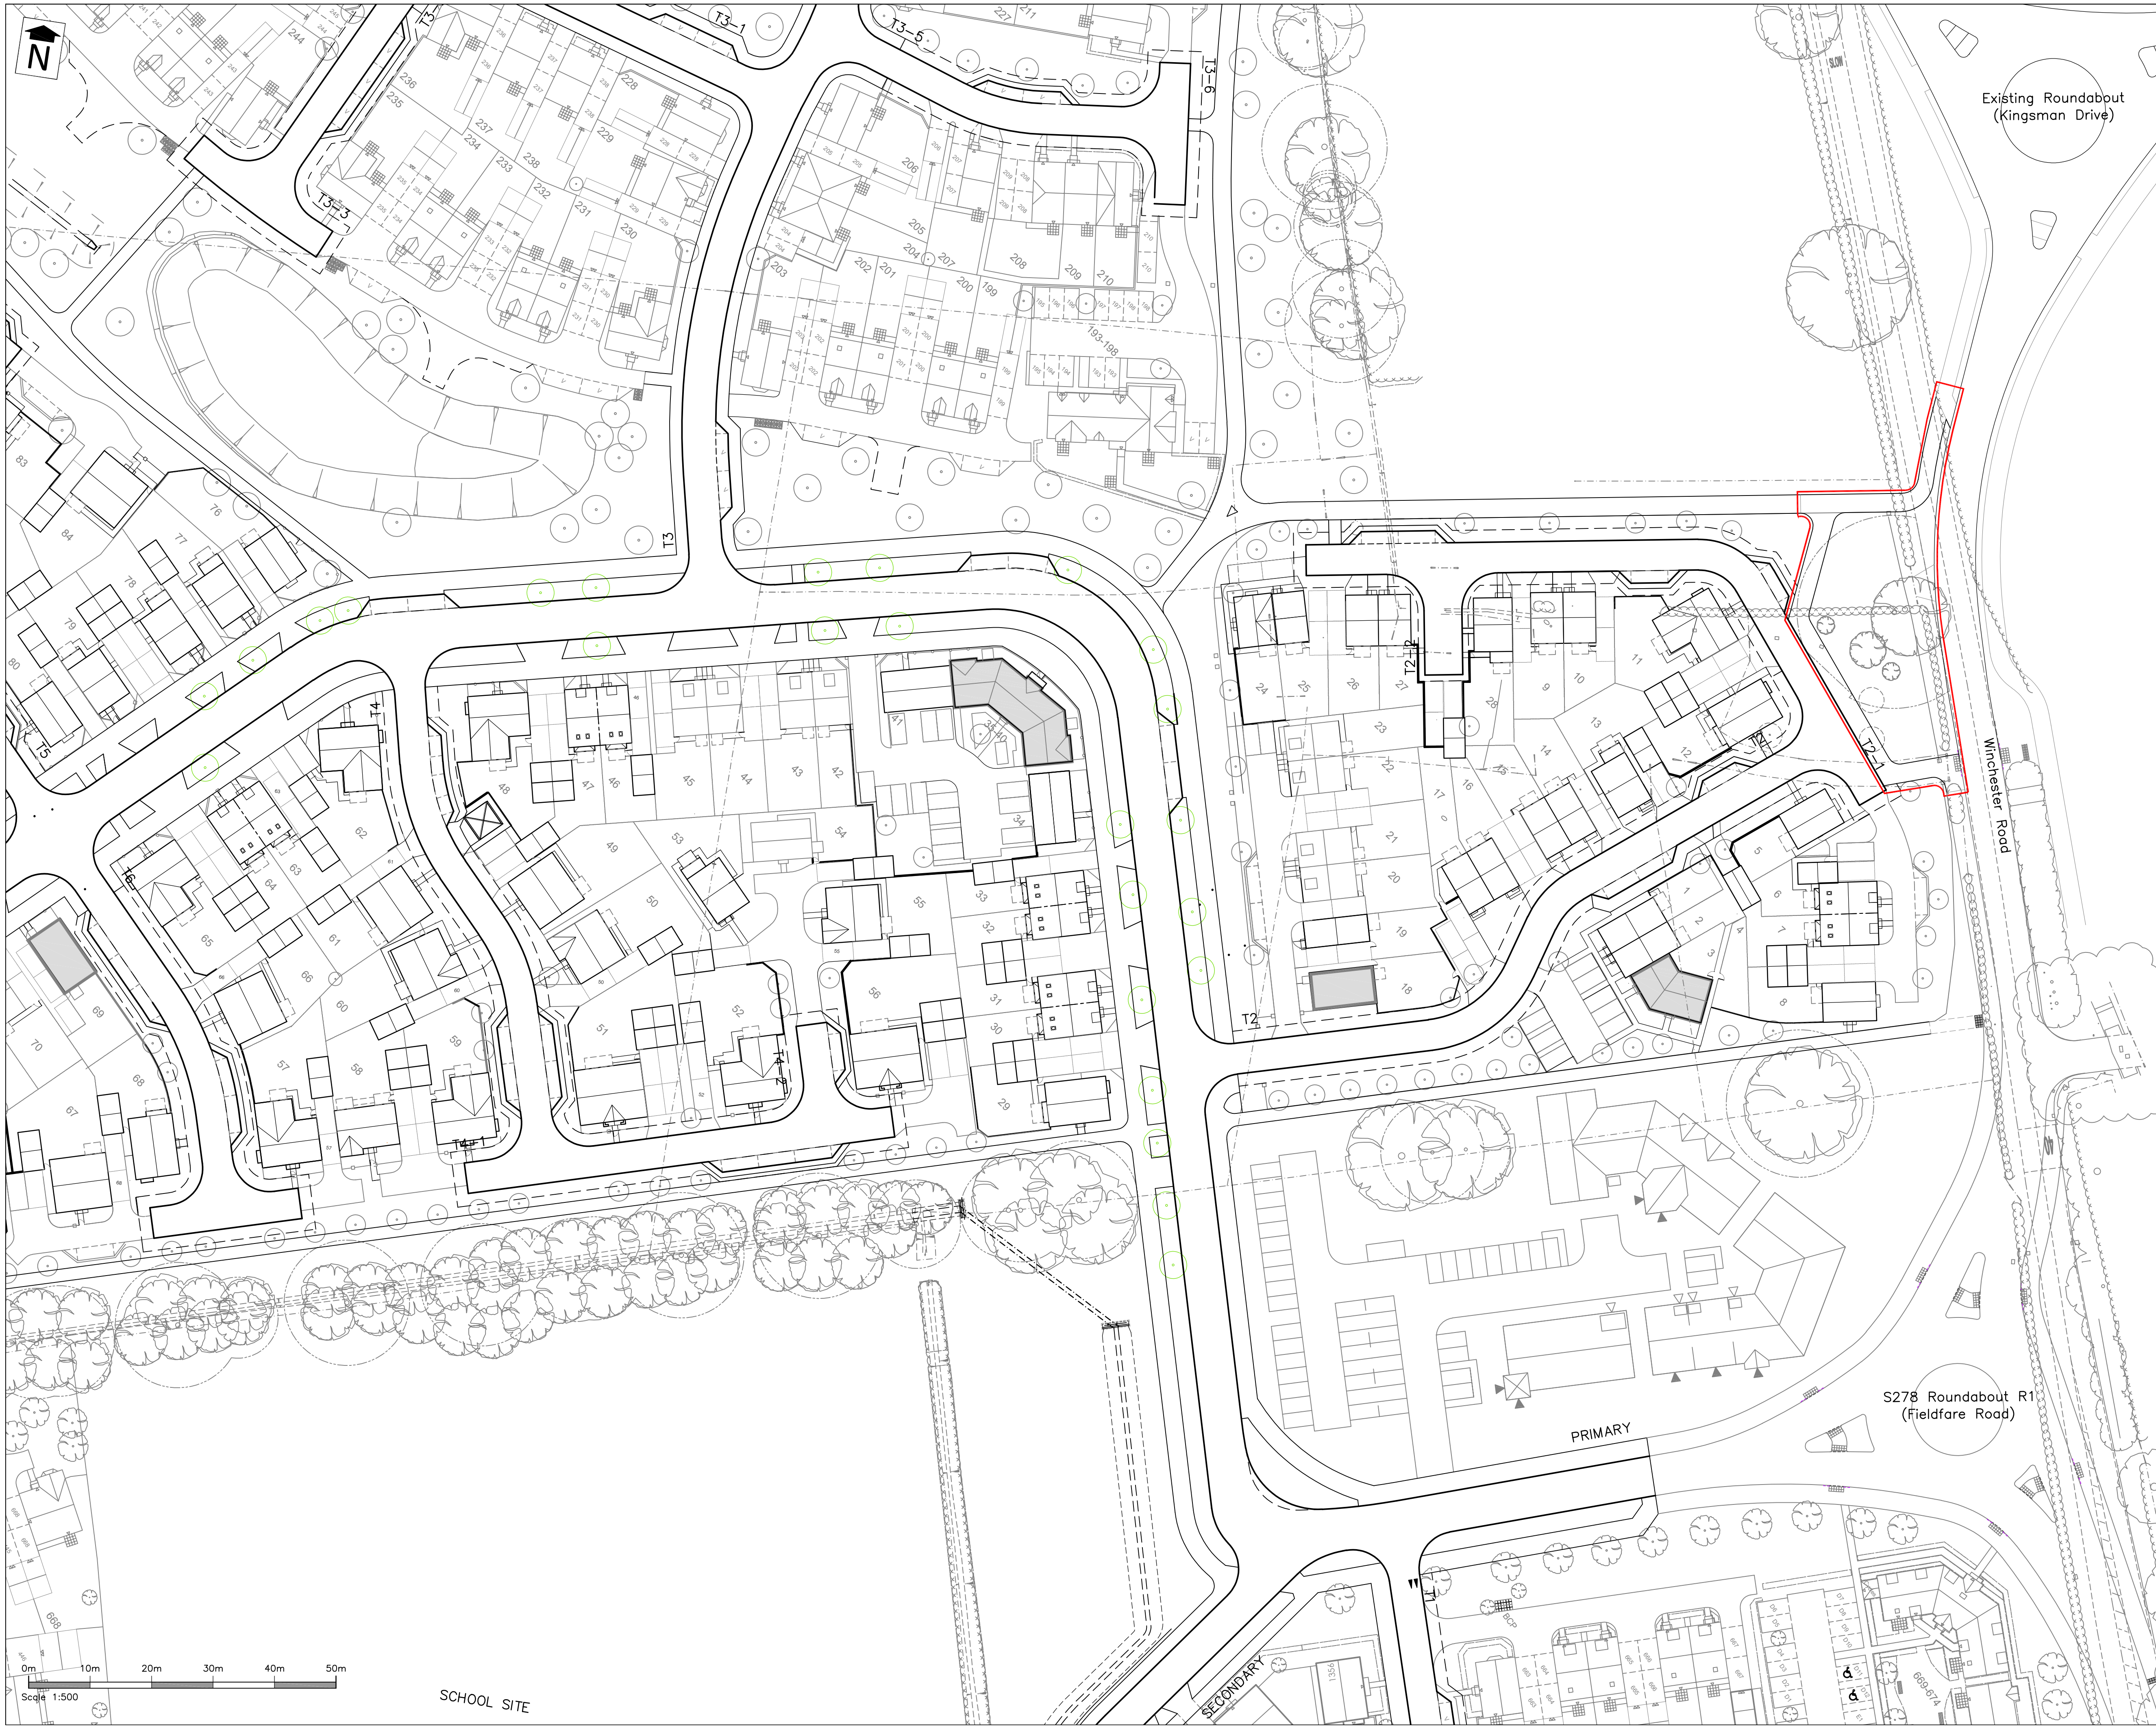

Stratton Park House, Wanborough Road
Swindon, SN3 4HG

Telephone
01793 828000

Website
www.pfapl.com

For Technical Approval
This drawing is produced for the purposes of obtaining the approval of an adopting or maintaining authority, and reliance on this drawing, for whatever purpose, is at the developer's/contractor's risk until formal technical approval has been received.

NOTES

1. Drawing based on Topographical Survey by Anthony Brooks Surveys Ltd, drawing number A258/7834/1 dated June 2014.
2. On-site road layout based on AAP Architecture's Drawing Numbers P1388.01 Revision R, P1388.04 Revision Q dated 01 June 2018 & Thrive layout BELL201131/SL-01 Rev N.
3. The works shown on this drawing could affect Statutory Undertaker's apparatus and the Contractor is required to verify the location and depth of all such apparatus prior to commencement of the works and to take any precautions necessary when working in the vicinity of any such apparatus.
4. All adoptable highway works to be in accordance with the Hampshire County Council's 'Companion Document' to 'Manual for Streets' and the Specification for Highway Works (SHW) November 2009 as amended published by The Stationery Office.
5. Approved drawings should be used in conjunction to the Notes for Guidance (HCC Series 11 Standard Detail Drawings).
6. All Diagram Numbers refer to the Traffic Signs Regulations and General Directions 2016.
7. SUBJECT TO TECHNICAL APPROVAL.

KEY

— Extents of the Site

Rev	Date	Description	Drawn	Check
#	02/05/24	First Issue.	DRB	CI

Status
FOR TECHNICAL APPROVAL

Client
miller homes
Bellway

Project
Boorley Gardens
Winchester Road
Hedge End
Footpath Link S278

Drawing Title
Site Extent Plan

Drawing No. **M434/150**

Date: May 2024 Scale: 1:500 @ A1
E-Mail: dbrock@pfapl.com