


DO NOT SCALE TO ASCERTAIN DIMENSIONS

y.	Description	Date
	Bird boxes added	20-05-2024

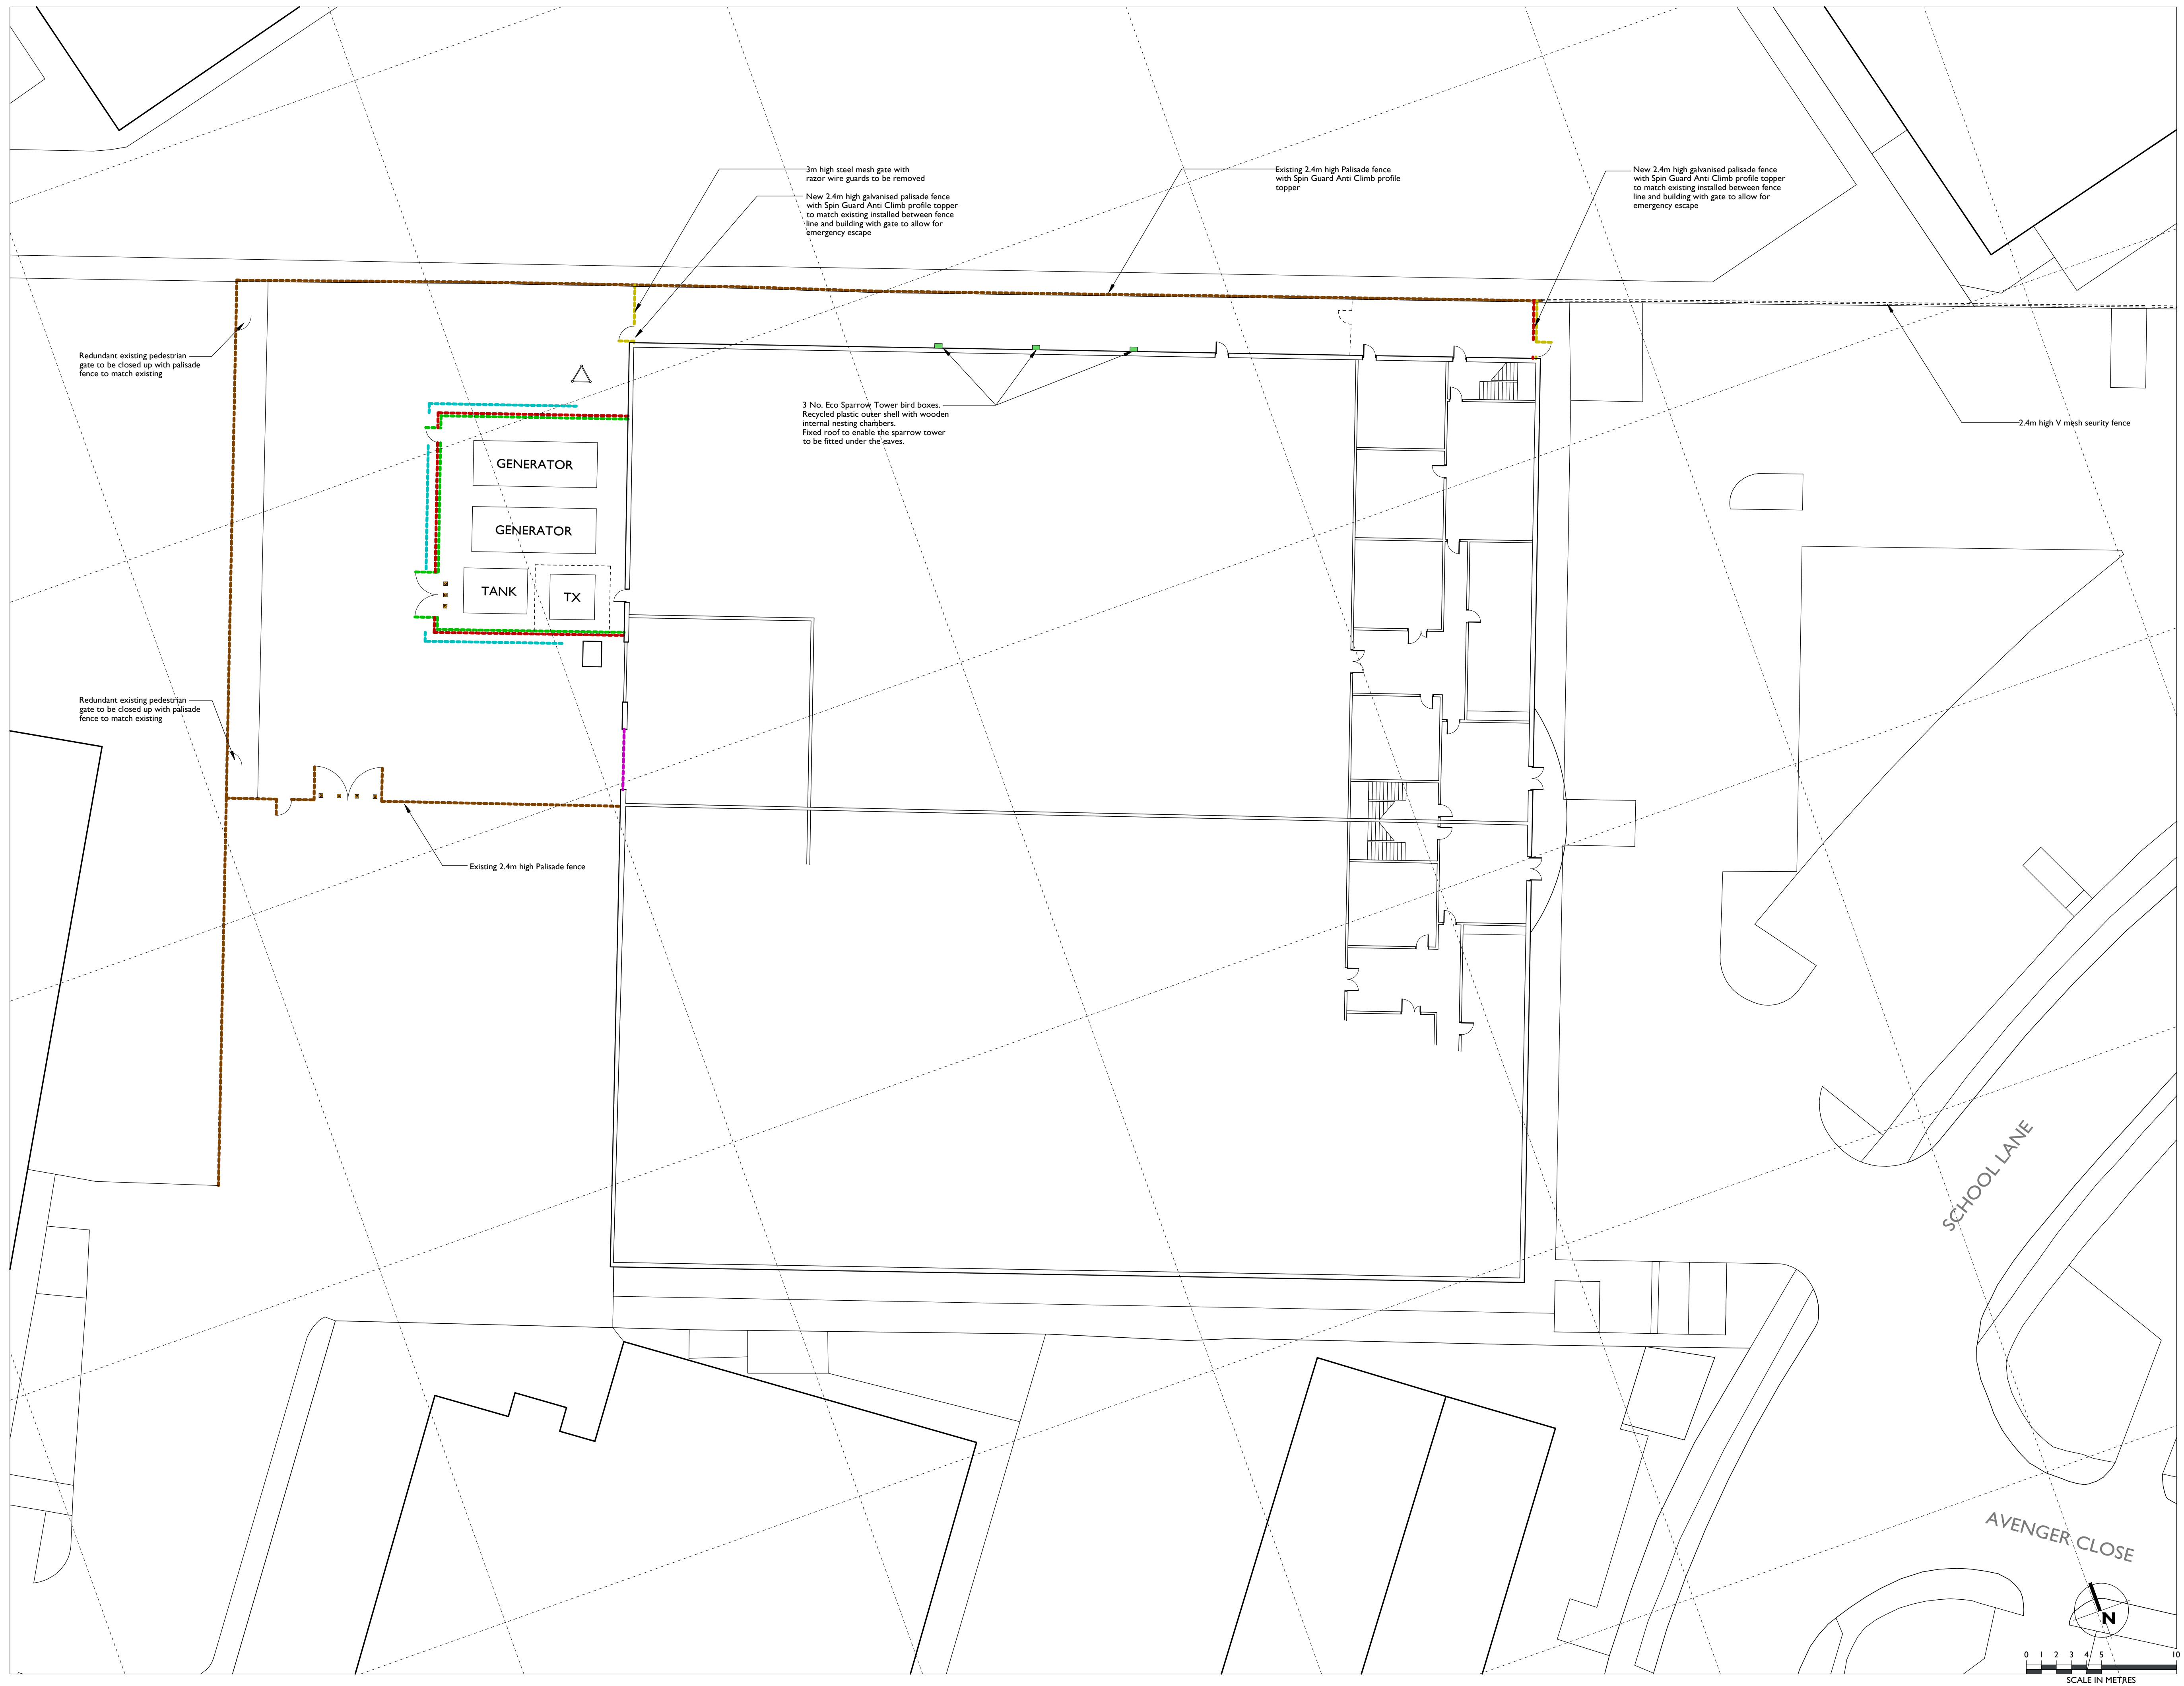

Y:

- BOLLARDS:** Marshalls RHINO RT R8 HD steel telescopic bollard with mechanical key locks
Colour Traffic Yellow RAL 1023
- Galvanised steel Flat Razor Wire** with no overhang with flat bracket fixed to fence posts
- SIGNAGE:** All new and existing fences with razor were applied to have warning signs at 6m centres, 1.8m above ground level to external face
- 3m high LPS 1175 security razor** 356 welded mesh fencing Securi-Mesh® Plus B3 (SR2) by Jackson Fencing or similar approved with razor wire capping.
Gates to match fence type
- New 2.4m high "W" section Palisade security fencing** with galvanneal L section posts at approx 2.4m c/c with Vandguard rotating Anti-climb Guard anti-climb spinner system.
- CO1 Standard corrugated beam** 1600 c/c on 1.087mm standard RSJ post 127x76mm at 1.8m c/c mounted in new concrete foundations to engineer's details with Fishtail terminals
- SR3** rated roller shutter door to replace existing
- Existing perimeter fence** 1023

PROCEDURE

PROJECT TISON UPGRADES SOUTHAMPTON MTX

WORKSHEET 1

Drawing Number 17-G-002	Revision A
Status INFORMATION	Author MAE
File @ AI 000	Date 23-02-2024

TSN Architecture Ltd
 Suite 22 Carlton Place
 32 Greenwood Street
 Birmingham
 West Midlands
 B14 1RZ

01637 2764
@kitsonarchitecture.co.uk
www.kitsonarchitecture.co.uk

KITSON
ARCHITECTURE