
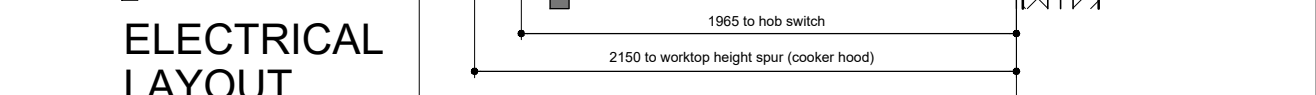
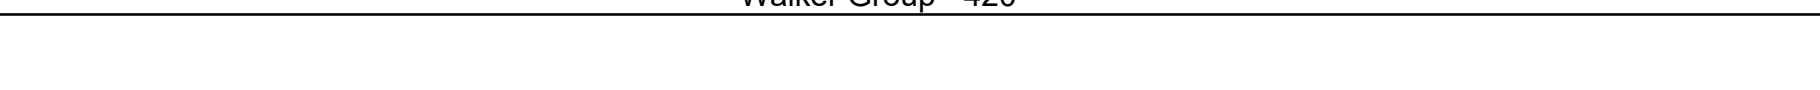
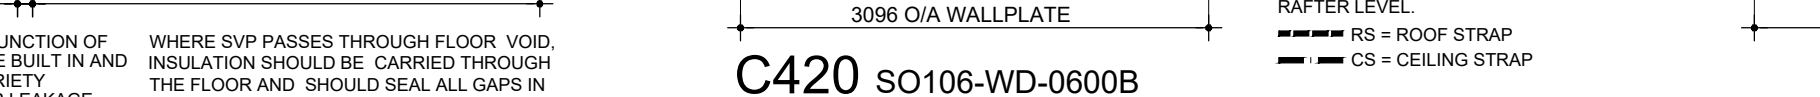
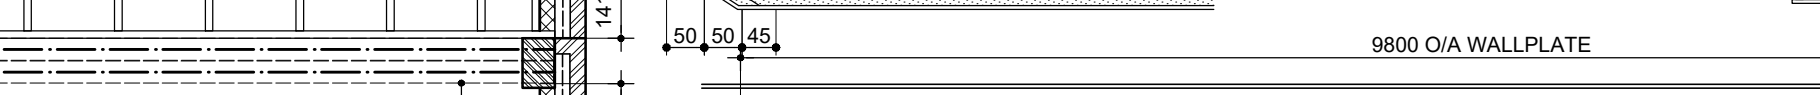
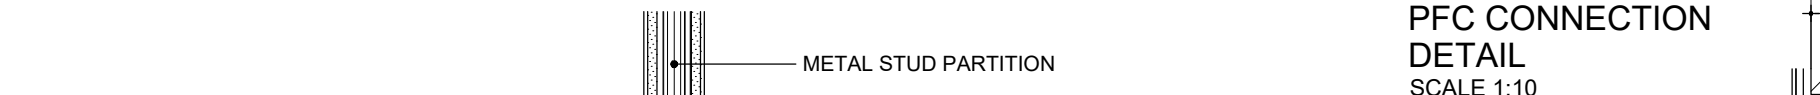
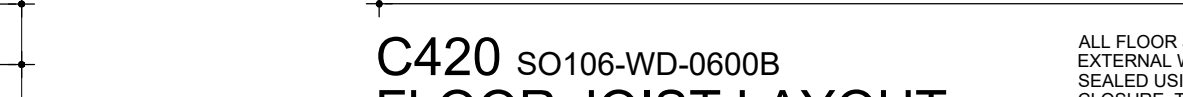
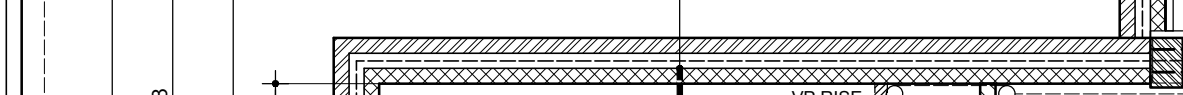
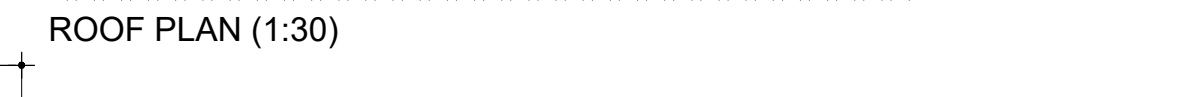
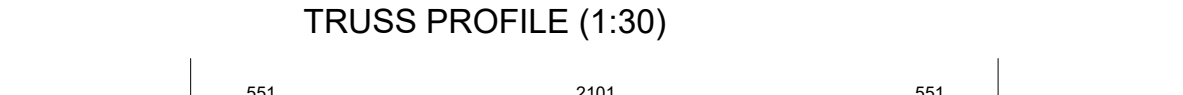


THESE DRAWINGS AND THE BUILDING WORKS DEPICTED ARE THE COPYRIGHT OF J.S BLOOR (SERVICES) LIMITED AND MAY NOT BE REPRODUCED OR AMENDED EXCEPT BY WRITTEN PERMISSION. NO LIABILITY WILL BE ACCEPTED FOR AMENDMENTS MADE BY OTHER PERSONS.

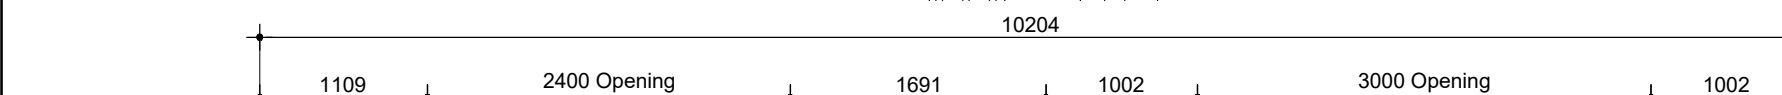

|                                                                                       |   |
|---------------------------------------------------------------------------------------|---|
|  | <div data-bbox="2614 1157 2653 1159">  </div> <div data-bbox="2659 1157 2858 1159"> <p><b>STOP THINK!</b></p> <p><b>Fragile Ceiling</b></p> <p>A risk assessment <u>must</u> be carried out prior to any work commencing within loft space</p> </div> |
|---------------------------------------------------------------------------------------|---|

Dev. BOORLEY GREEN A6

| Revisions: |          |       |         |
|------------|----------|-------|---------|
| Rev        | Date     | Drawn | Checked |
| 1          | 12-22-22 | BBM   |         |

[illegible]

0000 C/W WALL PLATE

Date: AUG 2020

SO106-WD-0600 B