
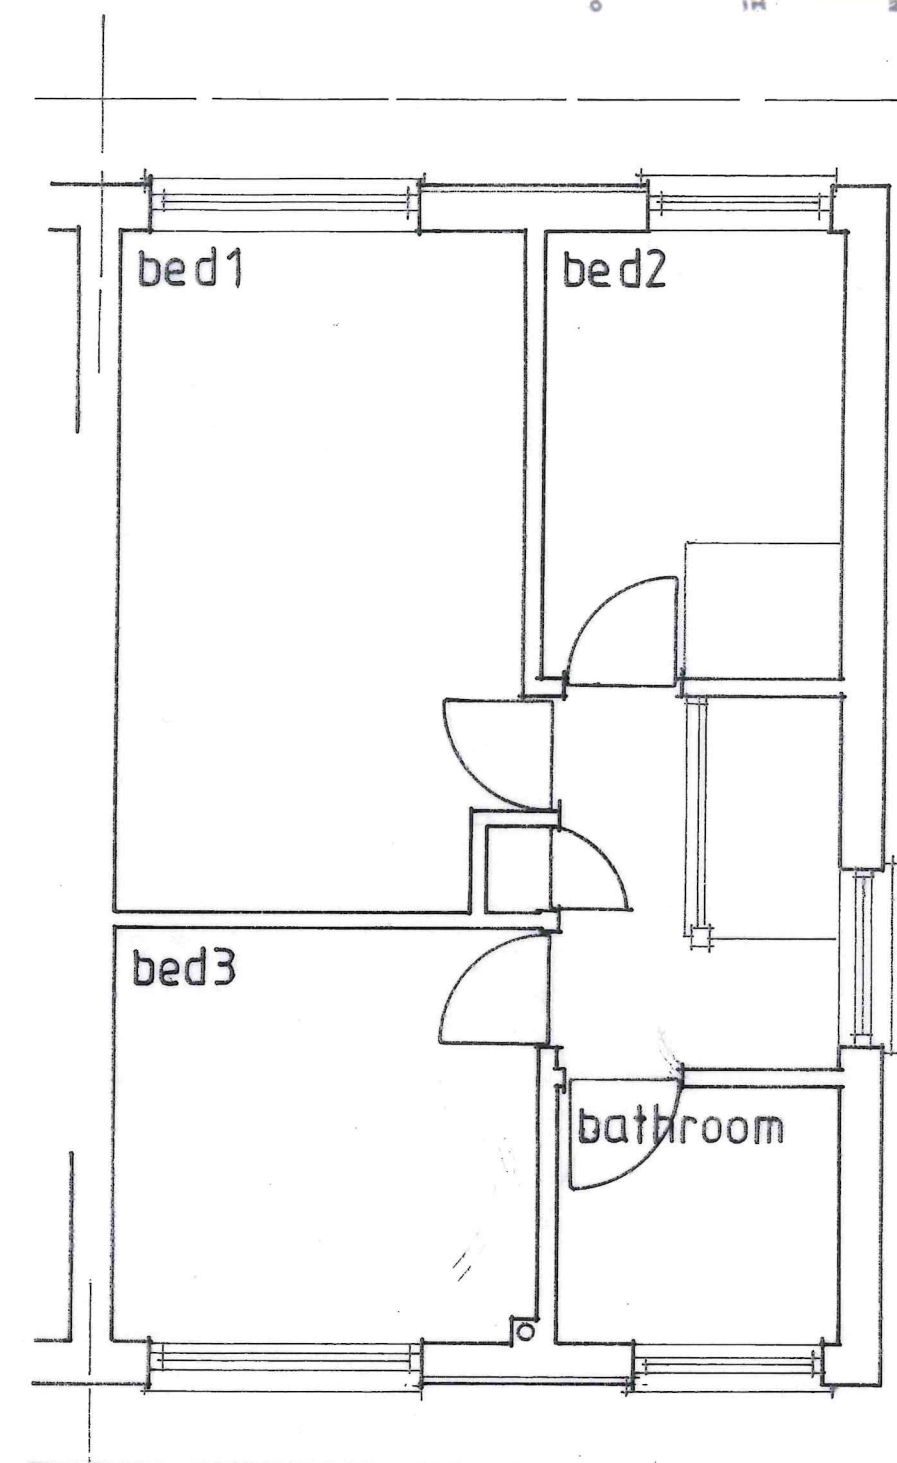


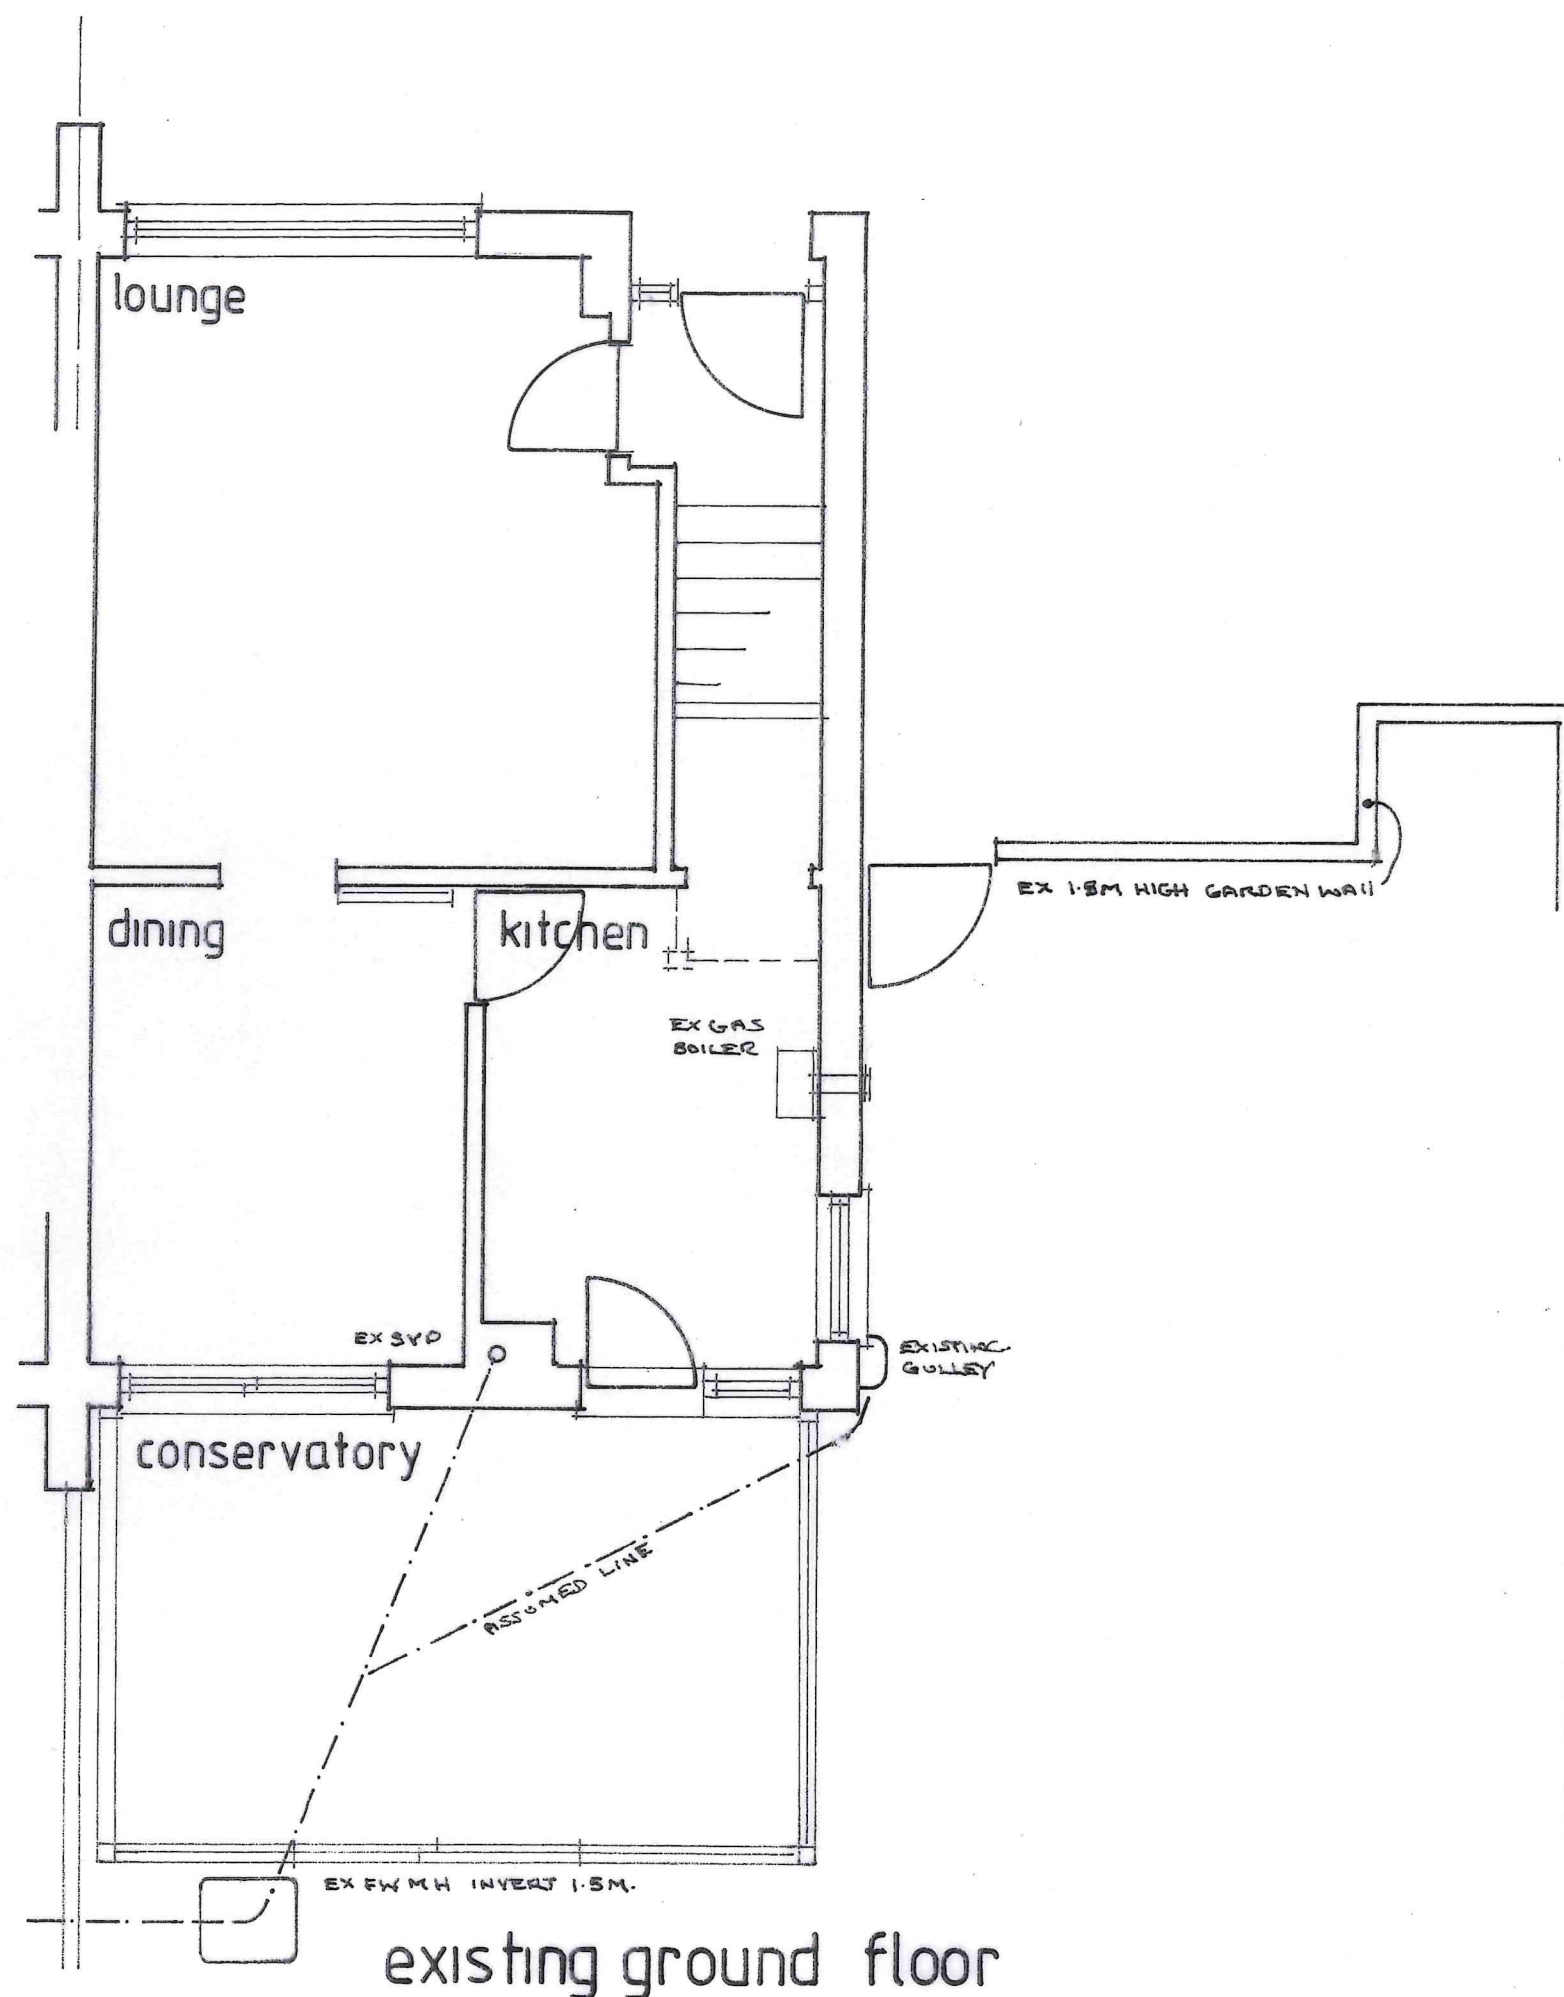

existing first floor