


Dormer Details


Ref: SD-DOR-02

NOTES: THIS DRAWING IS TO BE READ IN CONJUNCTION WITH THE LINDEN HOMES TECHNICAL SPECIFICATION AND ALL OTHER PROJECT DRAWINGS. NOT TO BE SCALED

REV	DESCRIPTION	DATE	AUTH	CHK'D
C1	Type Approval reference updated	30.04.18	KIM	



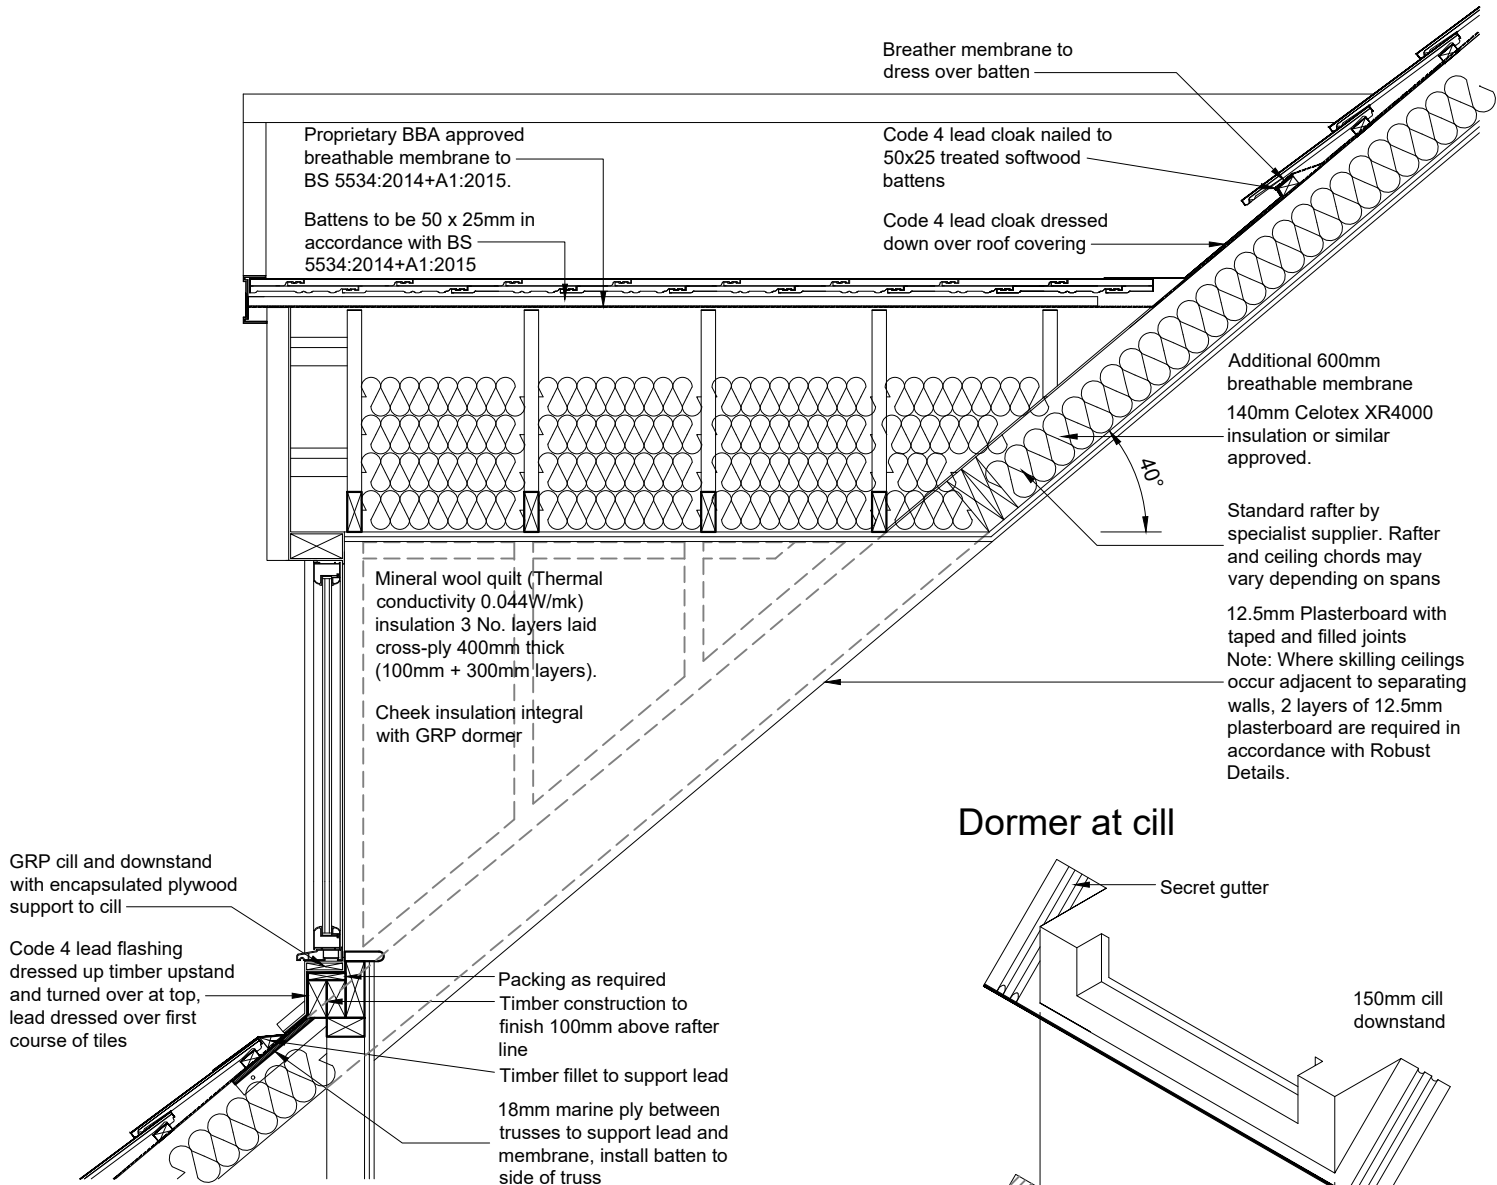


Section
Stormking Pre Insulated GRP Dormer
Drawing Ref: 1710018 indicated
read in conjunction with Stormking GRP Dormer
Roof - Apex / Hipped Trussed Instruction Manual

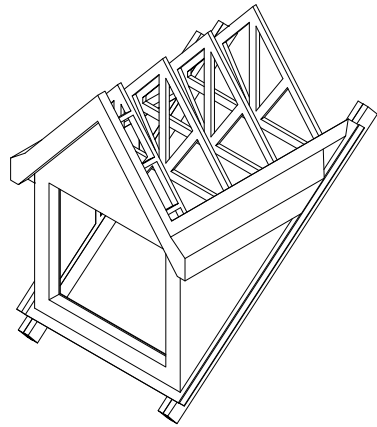

Aux View Ref: 1710018 NTS

Dormer at cill

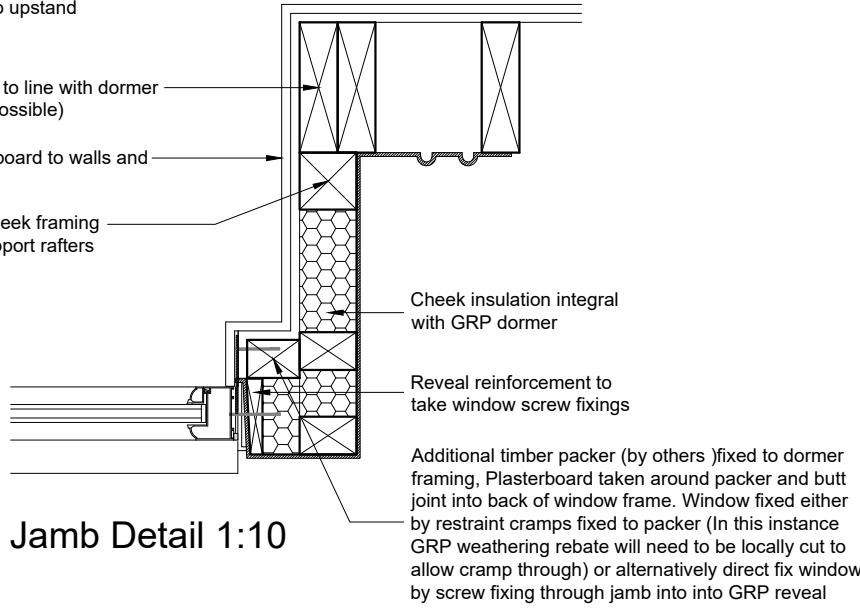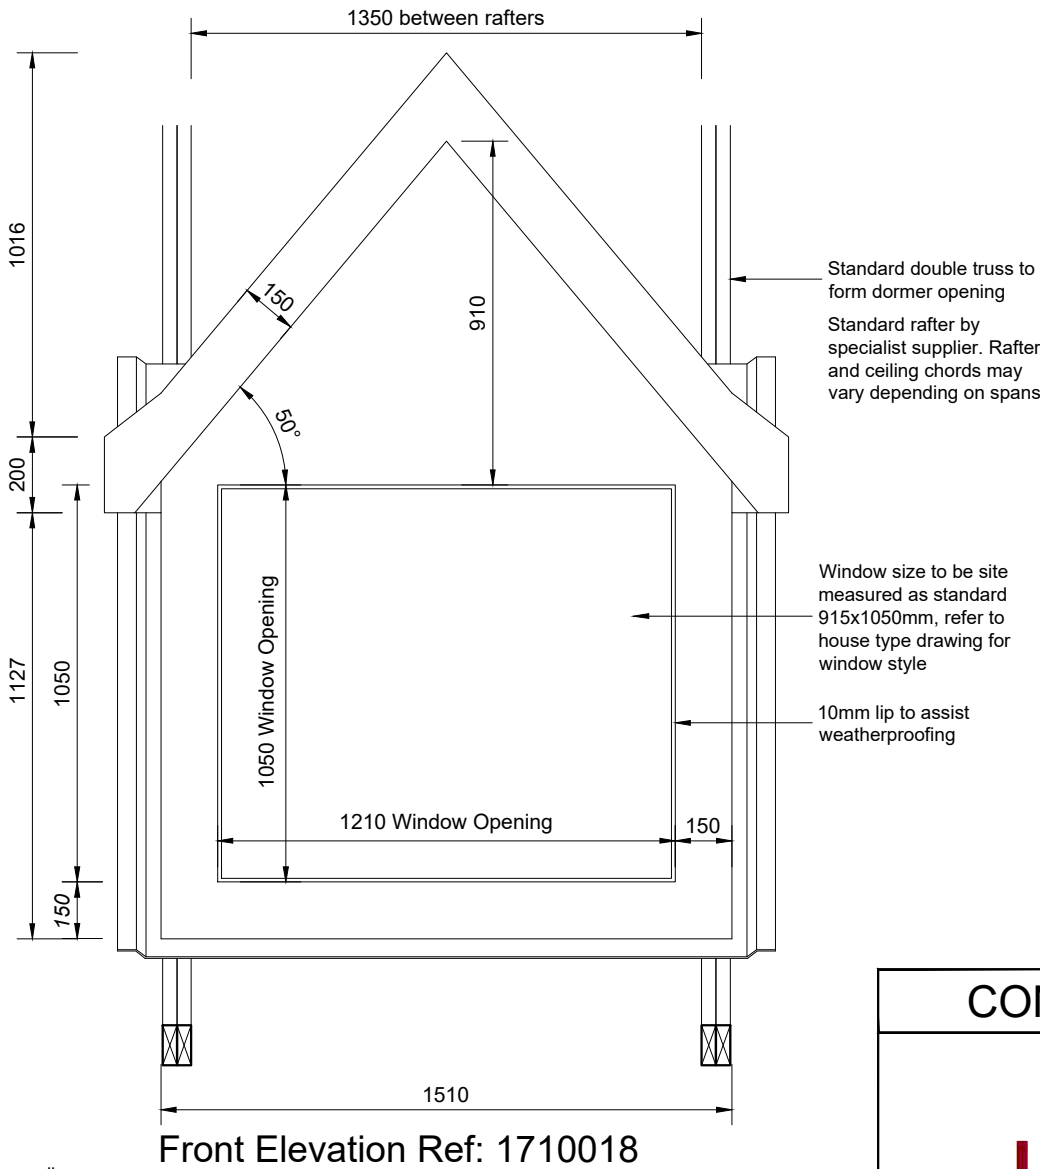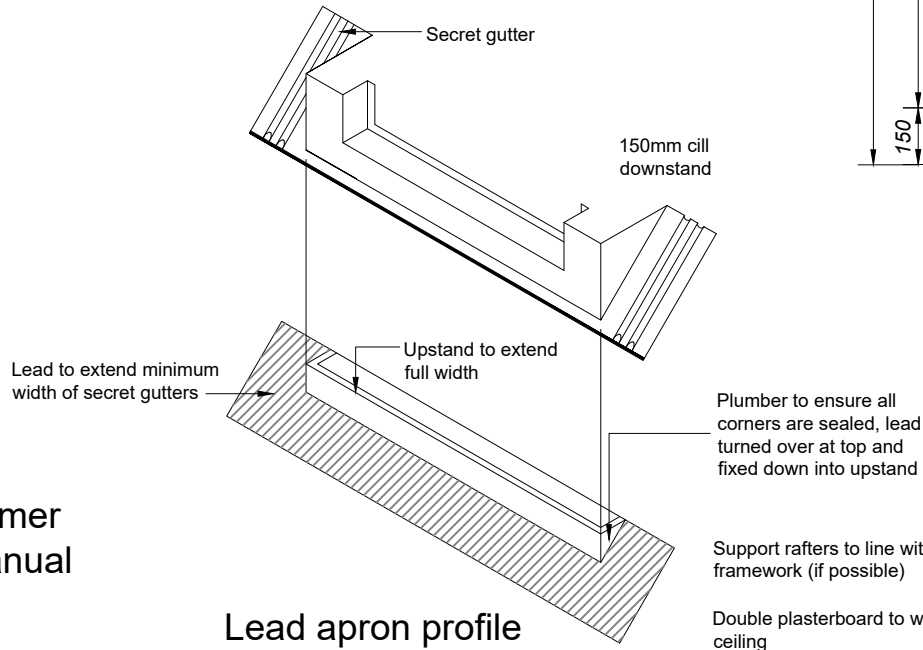

CONSTRUCTION



PROJECT
The Linden Collection
For Linden Group
NHBC Type Approval Reference 0215/A/2017

DRAWING
Canopy Details
GRP Pitched Roof Dormer Detail

SCALE	DATE	AUTHOR	CHK'D
1:10 @ A3	NOV 2017	KIM	RT
JOB NO.	DRAWING NO.	REV	
LIND160521-SW	SD-DOR-02	C1	
CLIENT REF.			