



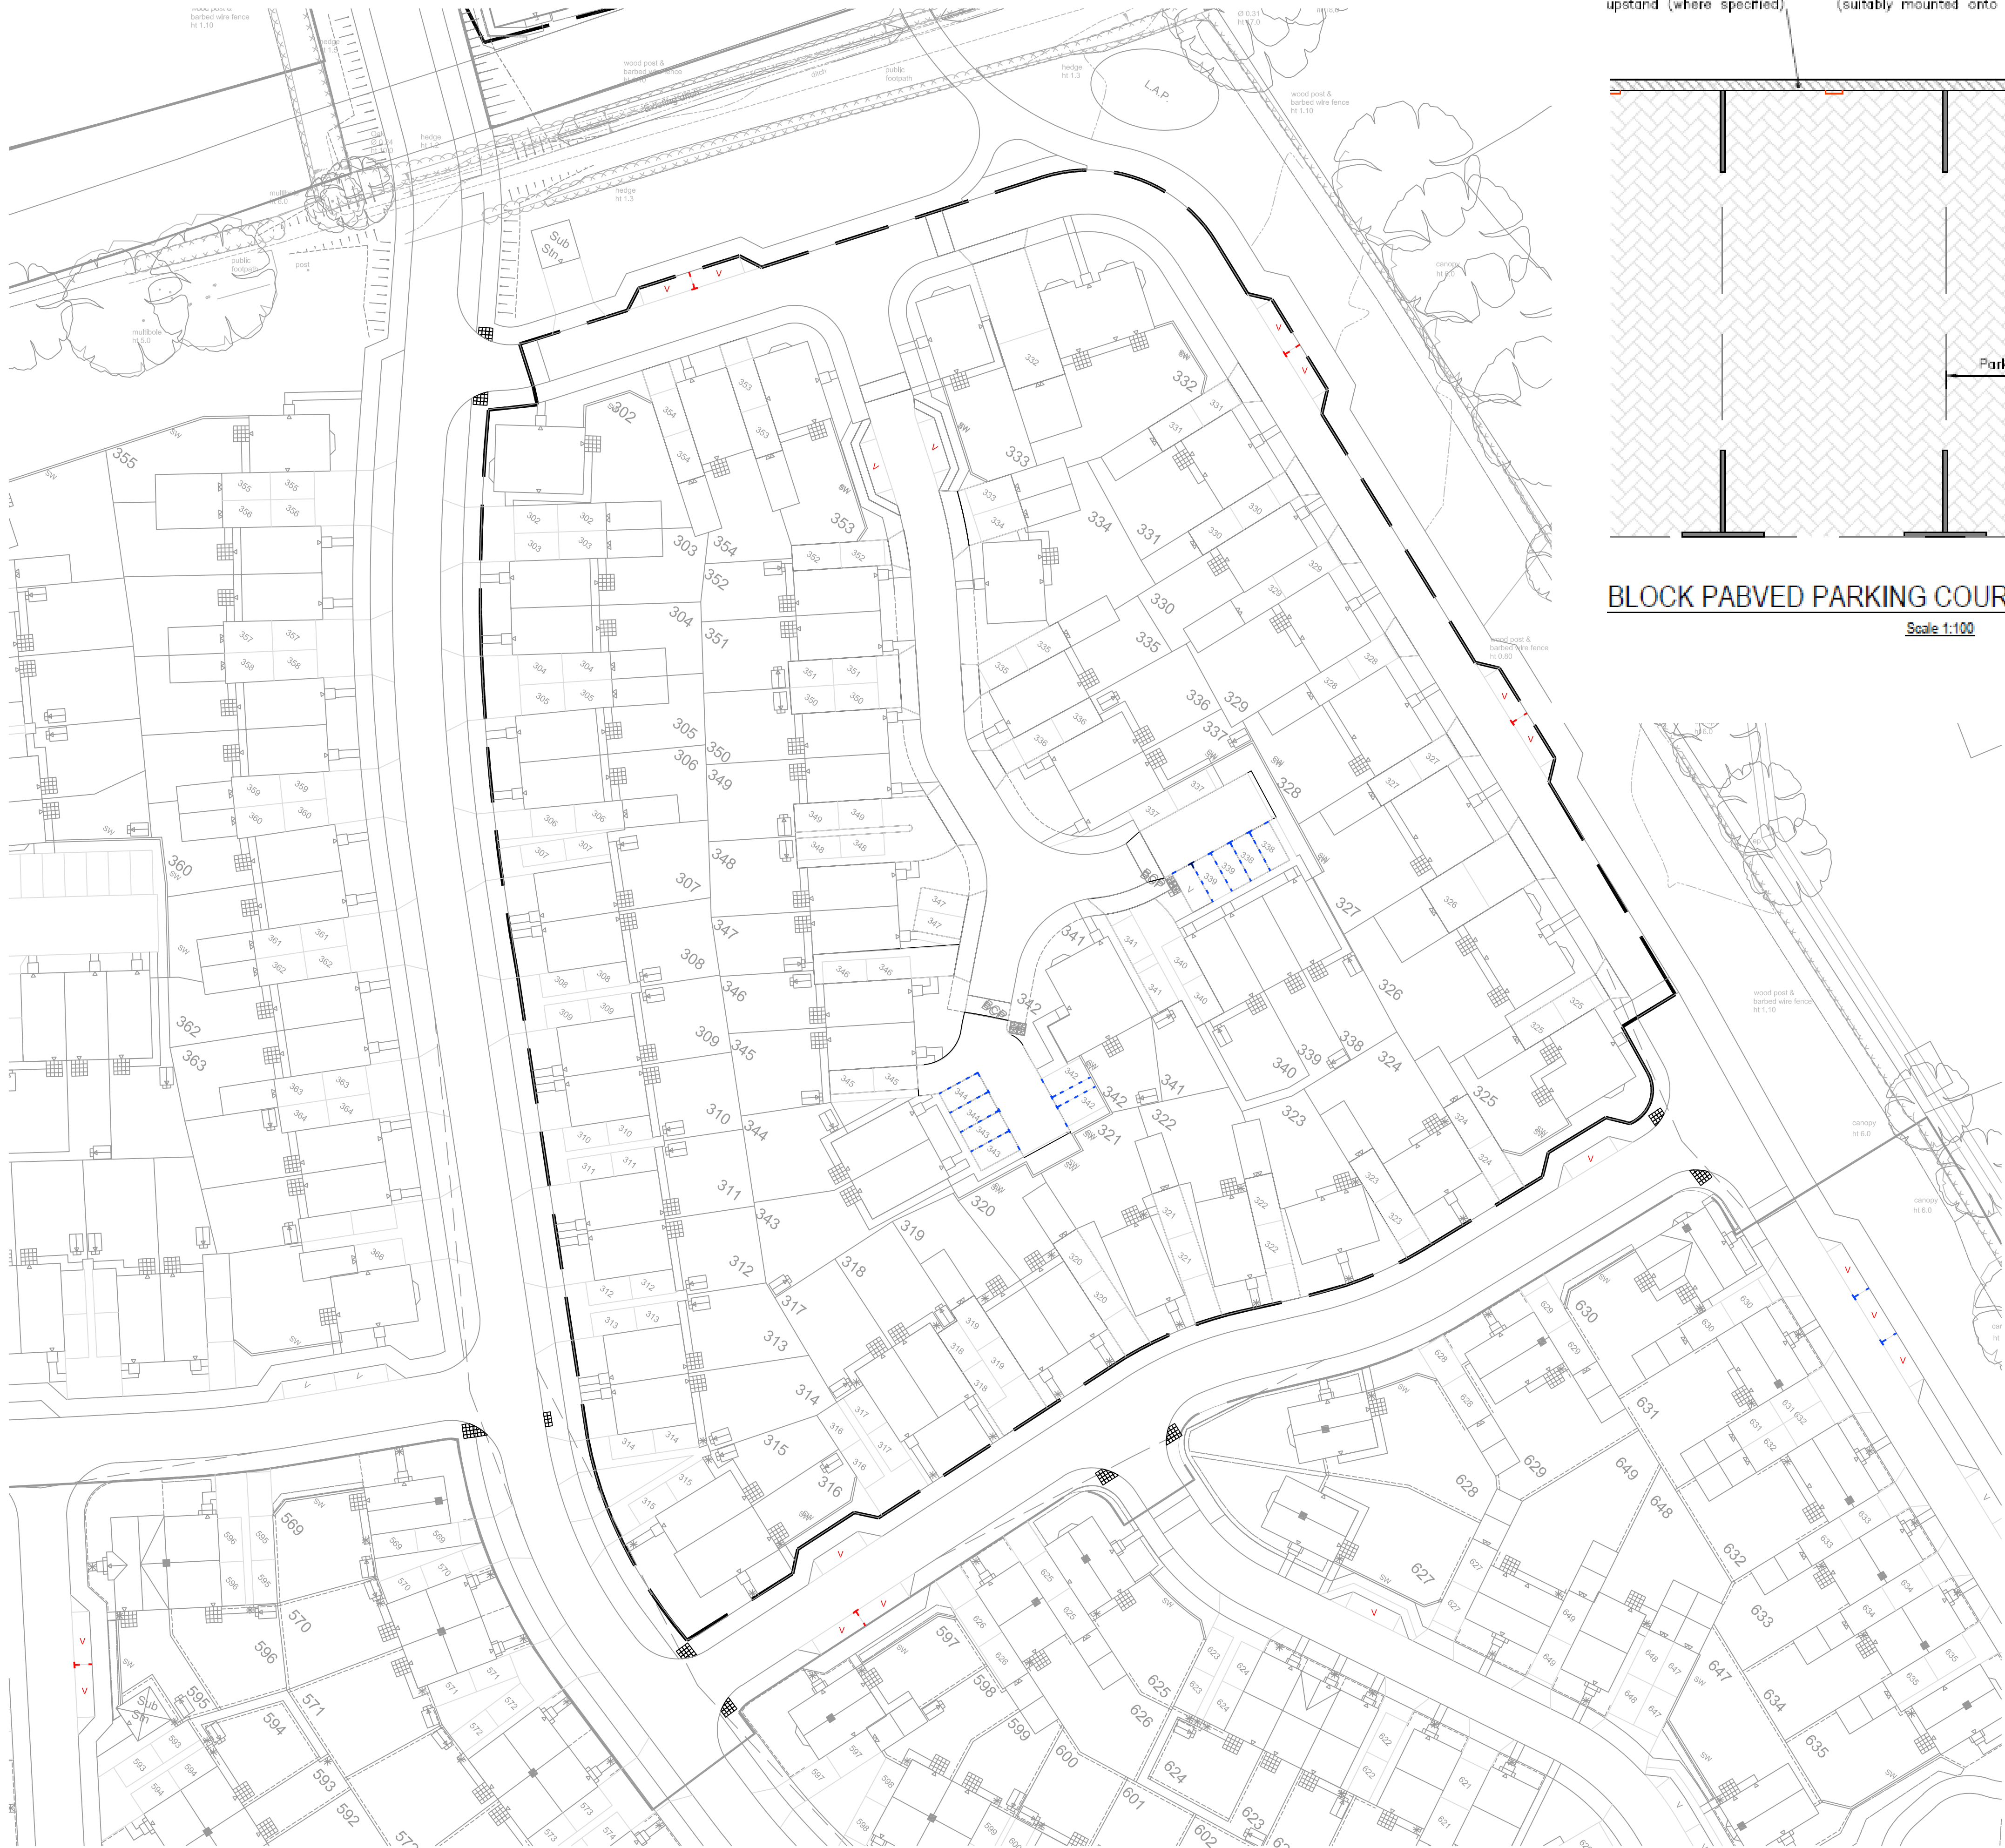

Type BN Kerb with 50mm upstand (where specified)

Allocation Identification (suitably mounted onto kerb)

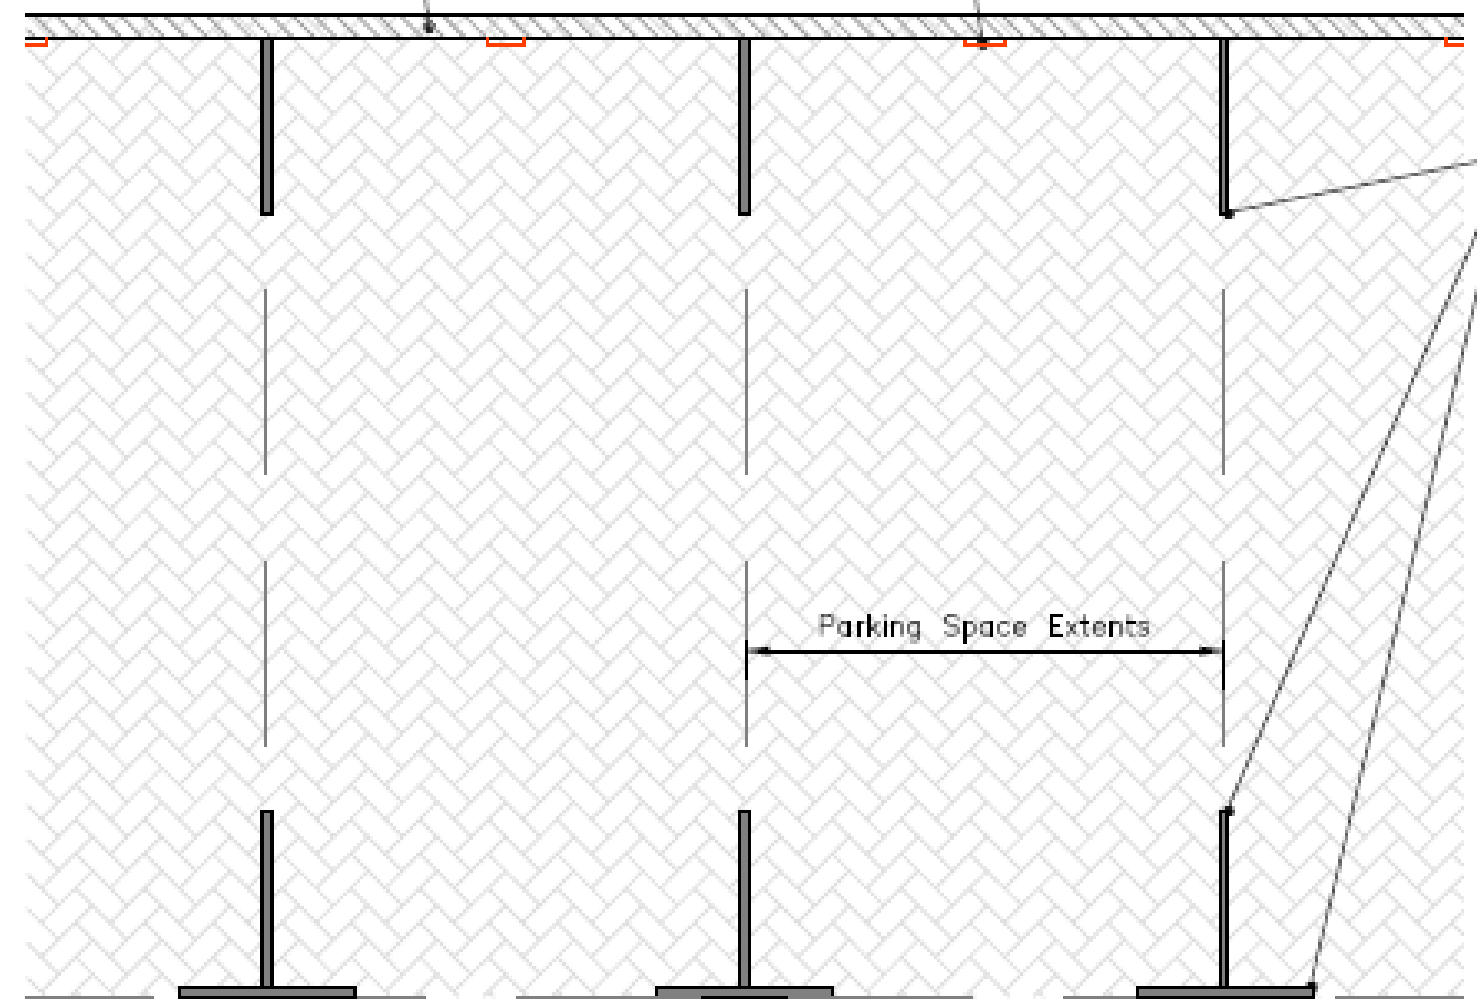

BLOCK PAVED PARKING COURTYARD DELINEATION

Scale 1:100

Parking demarcation key

- V - White 'V' for Visitor Parking
- T - White 'T' markers for Visitor Parking
- T - Alternative colour block paviour demarcation

Client

Bellway
BELLWAY plc

Seaton Burn House, Dudley Lane, Seaton Burn
Newcastle-upon-Tyne, NE13 6BE
Tel: 0191 2170717 Fax: 0191 236230
www.bellway.co.uk

Project

Boorley Phase 2B, Part 3E & 3F

Drawing Title

Parking demarcation plan

Drawn BLK	Date January 2024	Scale A1@1:20
Job No. 0001	Drawing No. BELL01-PDP	Revision A
Dwg Status		

Note: To be read in Conjunction with Elluc Drawing No. ELL-21191-BW-L-165 Surfacing Layout