
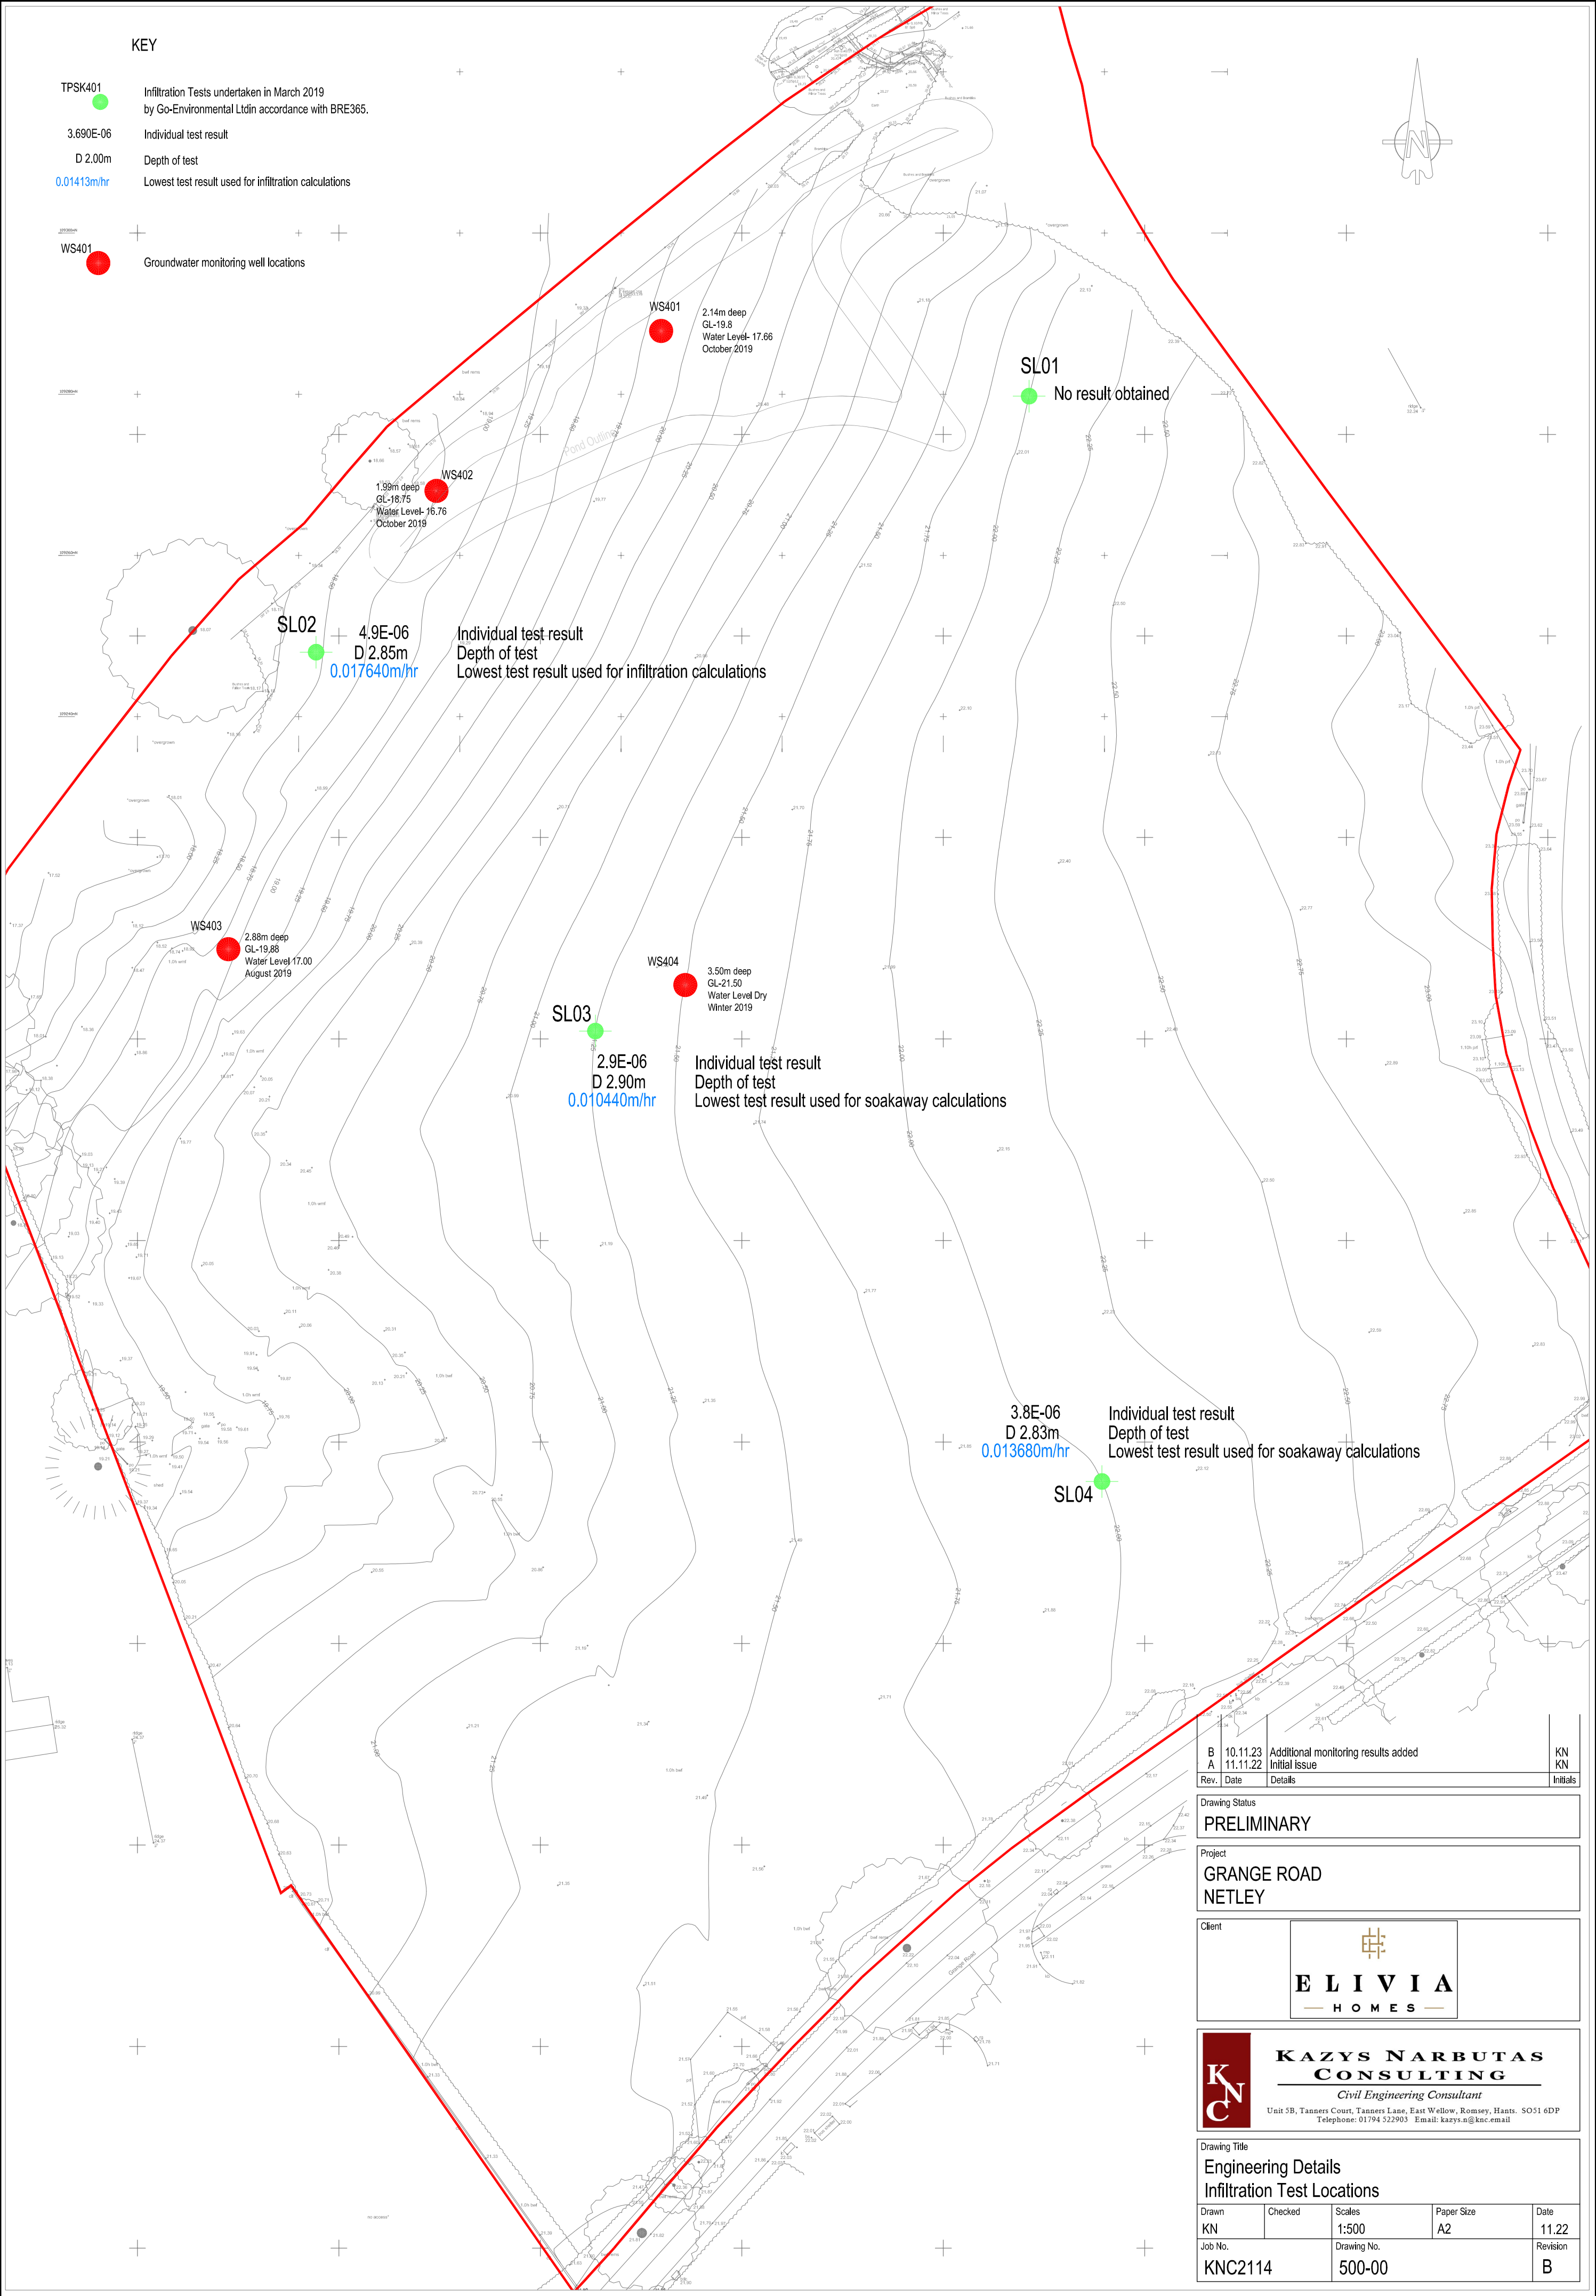


KEY

- TPSK401
3.690E-06
D 2.00m
0.01413m/hr
- Infiltration Tests undertaken in March 2019
by Go-Environmental Ltd in accordance with BRE365.
Individual test result
Depth of test
Lowest test result used for infiltration calculations

- WS401
- Groundwater monitoring well locations

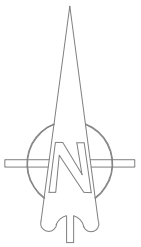

Rev.	Date	Details	Initials
B	10.11.23	Additional monitoring results added	KN
A	11.11.22	Initial Issue	KN

Drawing Status
PRELIMINARY

Project
**GRANGE ROAD
NETLEY**

Client
**ELIVIA
HOMES**

**KAZYS NARBUTAS
CONSULTING**
Civil Engineering Consultant
Unit 5B, Tanners Court, Tanners Lane, East Wellow, Romsey, Hants. SO51 6DP
Telephone: 01794 522903 Email: kazys.n@knc.email

Drawing Title Engineering Details Infiltration Test Locations				
Drawn KN	Checked	Scales 1:500	Paper Size A2	Date 11.22
Job No. KNC2114		Drawing No. 500-00		Revision B