


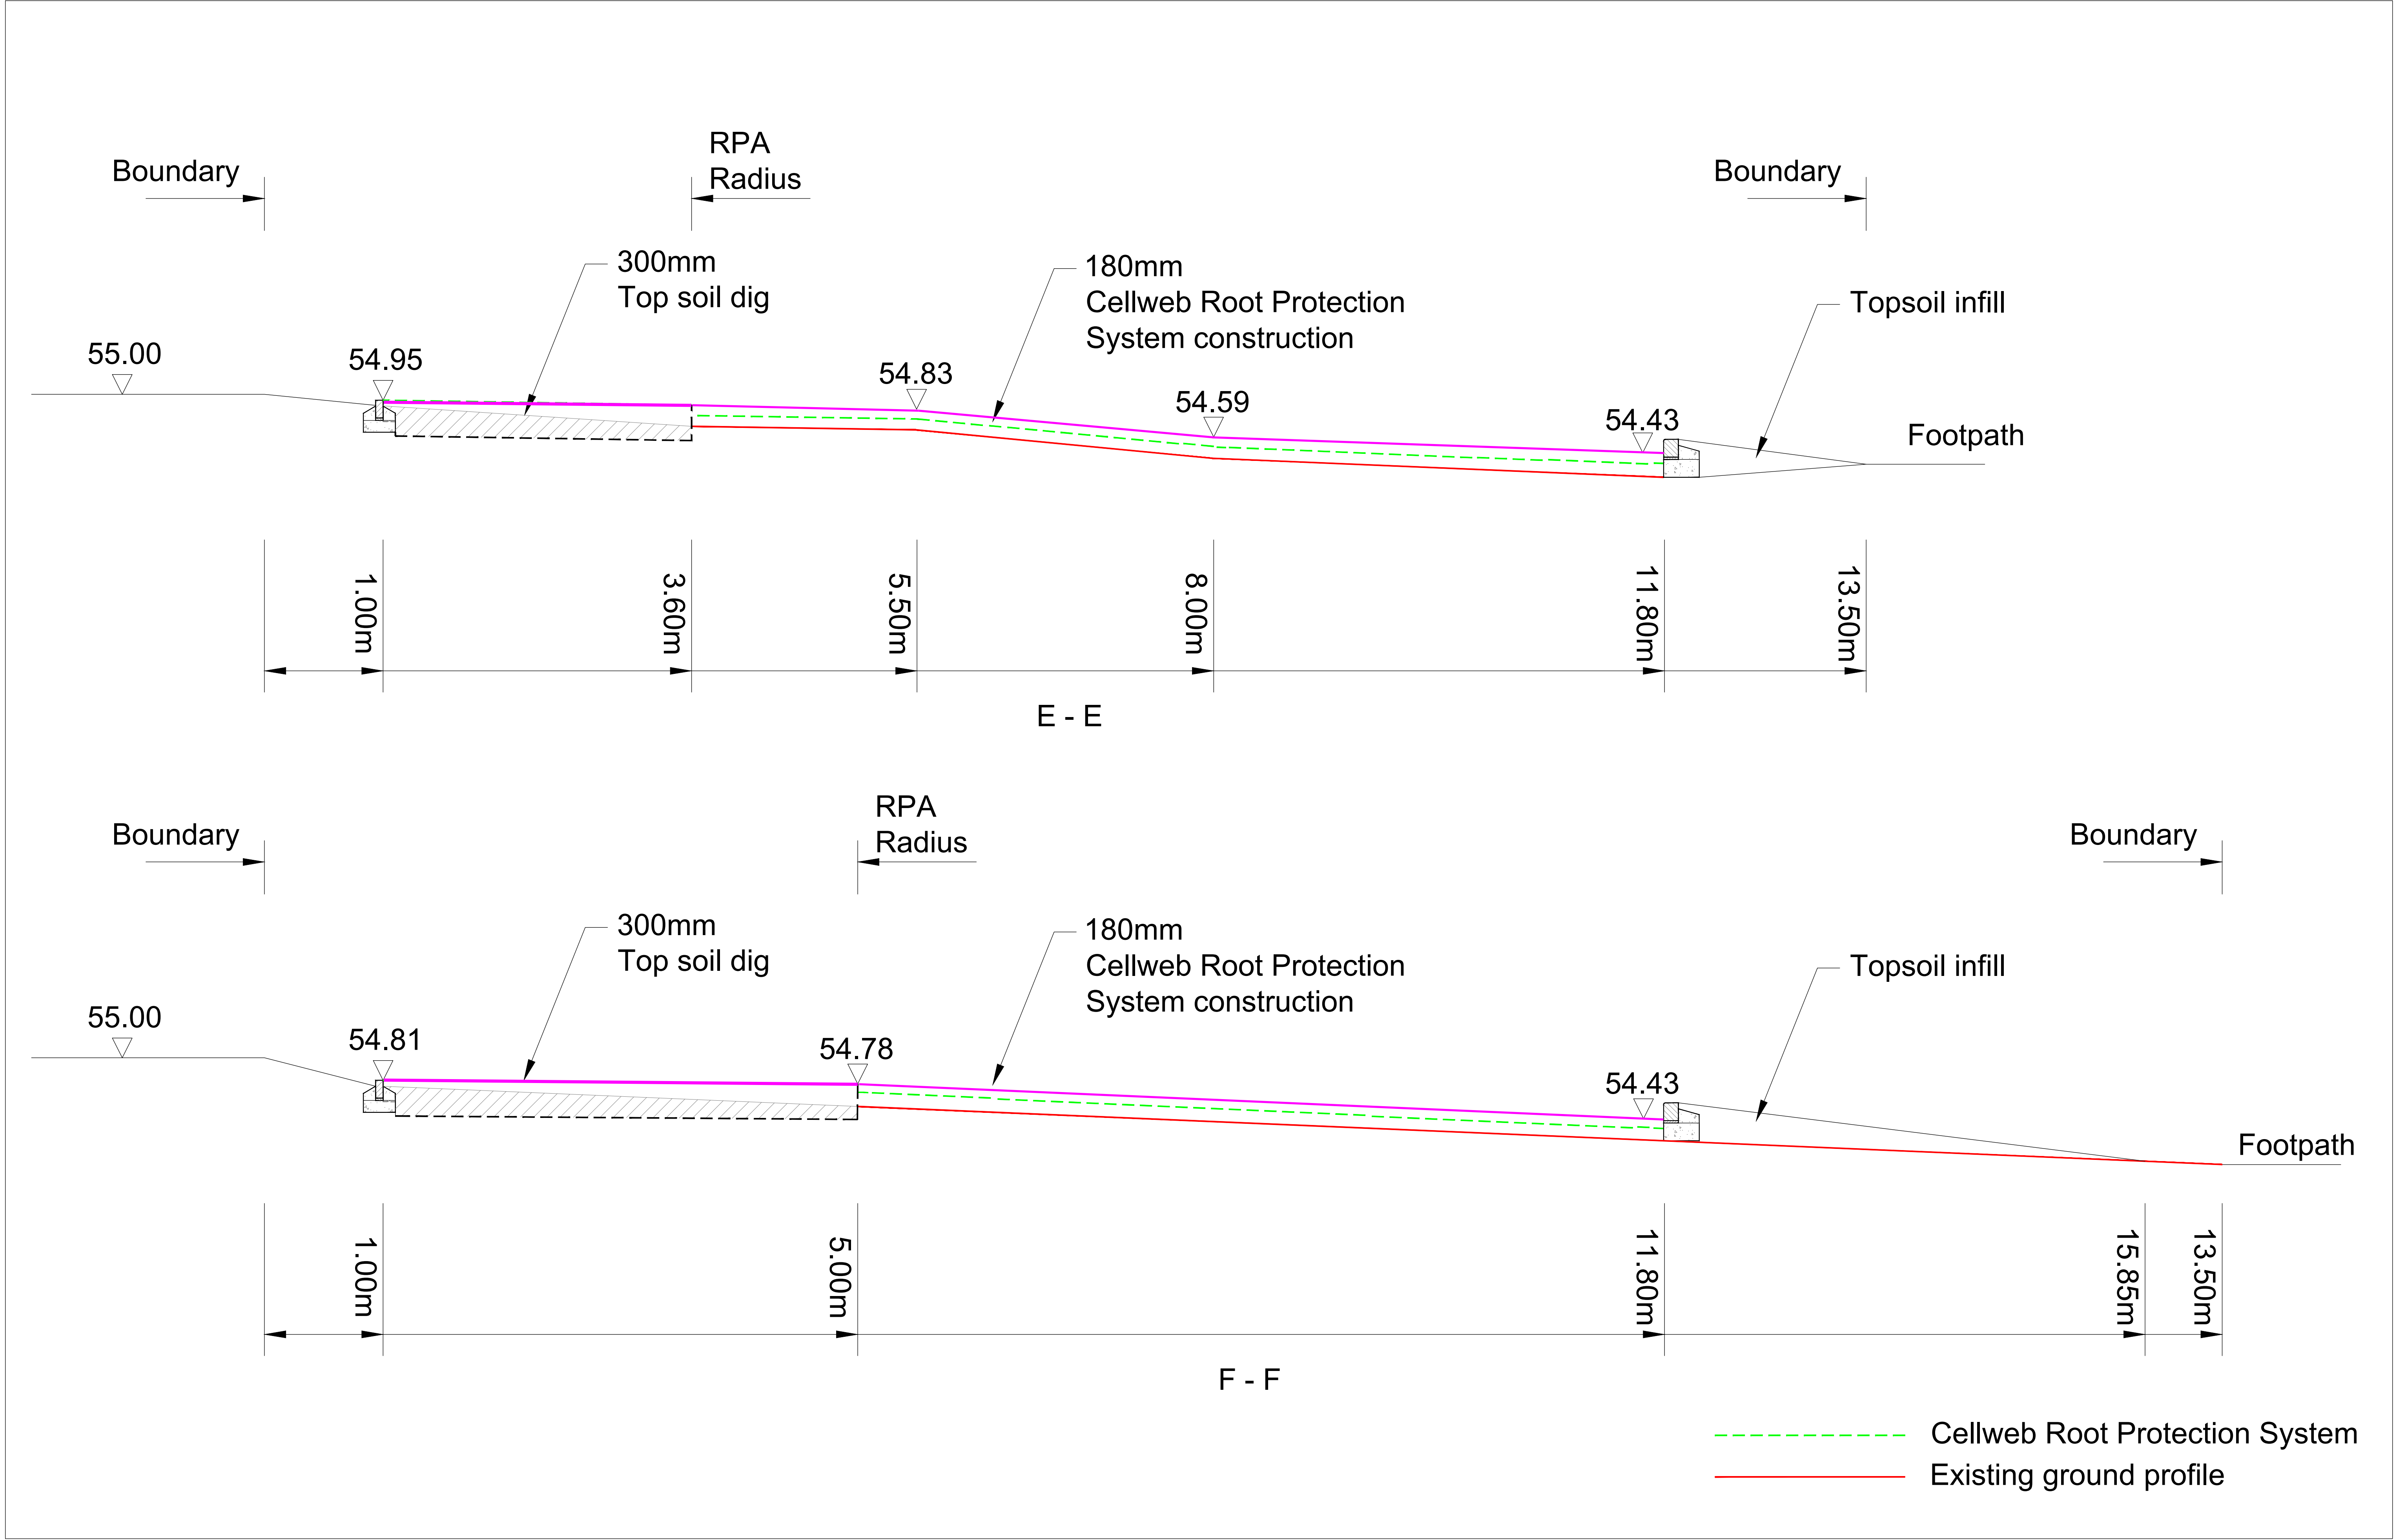

Cross sections E-E and F-F
Scale 1:25 @ A1