


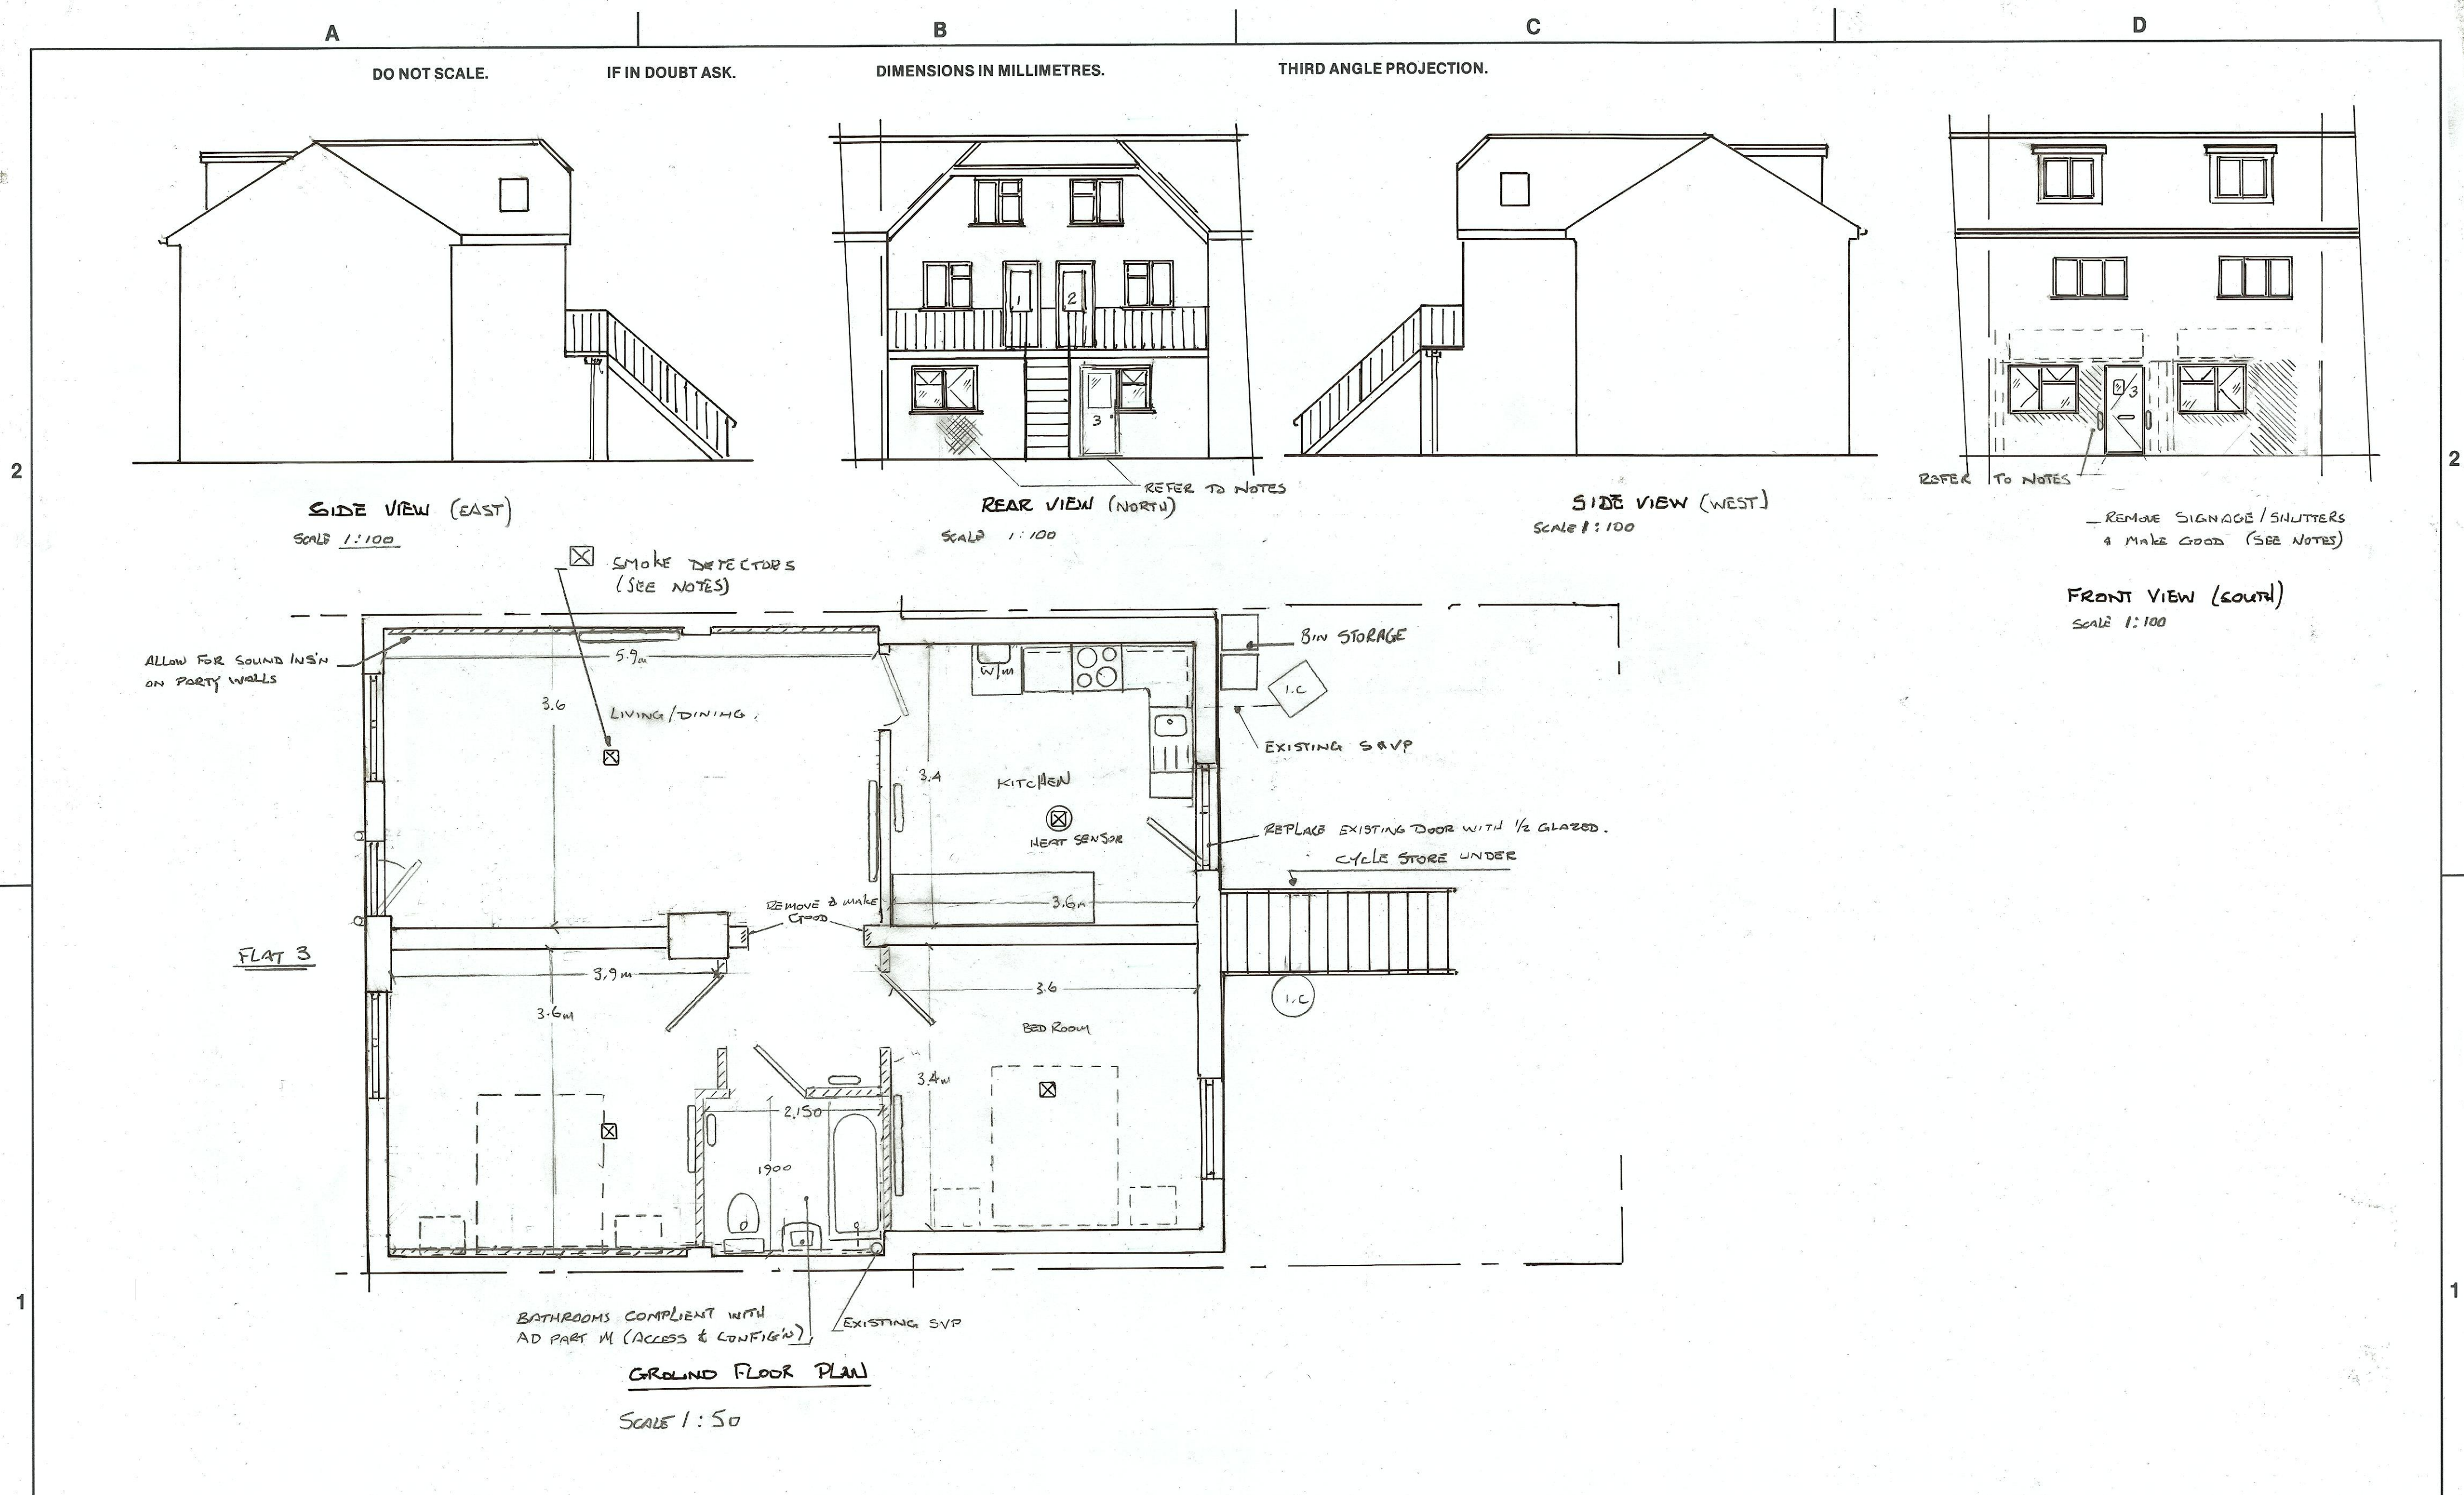

							MATERIAL	SPECIFICATION	DRAWN	PARTS LIST REFERENCE	TITLE	
							To match existing		CHK'D		PROPOSED CHANGE OF USE & ALTERATIONS TO 12 DERBY RD	
									APP'D			
							FINISH		SCALE	1:100 1:50		
							© Copyright				inst. no.	sht of
							DRG. NO.					
HOLE	OFF	DETAIL	ISSUE	DRAWN	DATE	CHK'D	ECN No.	AMENDMENT				
LT157												