


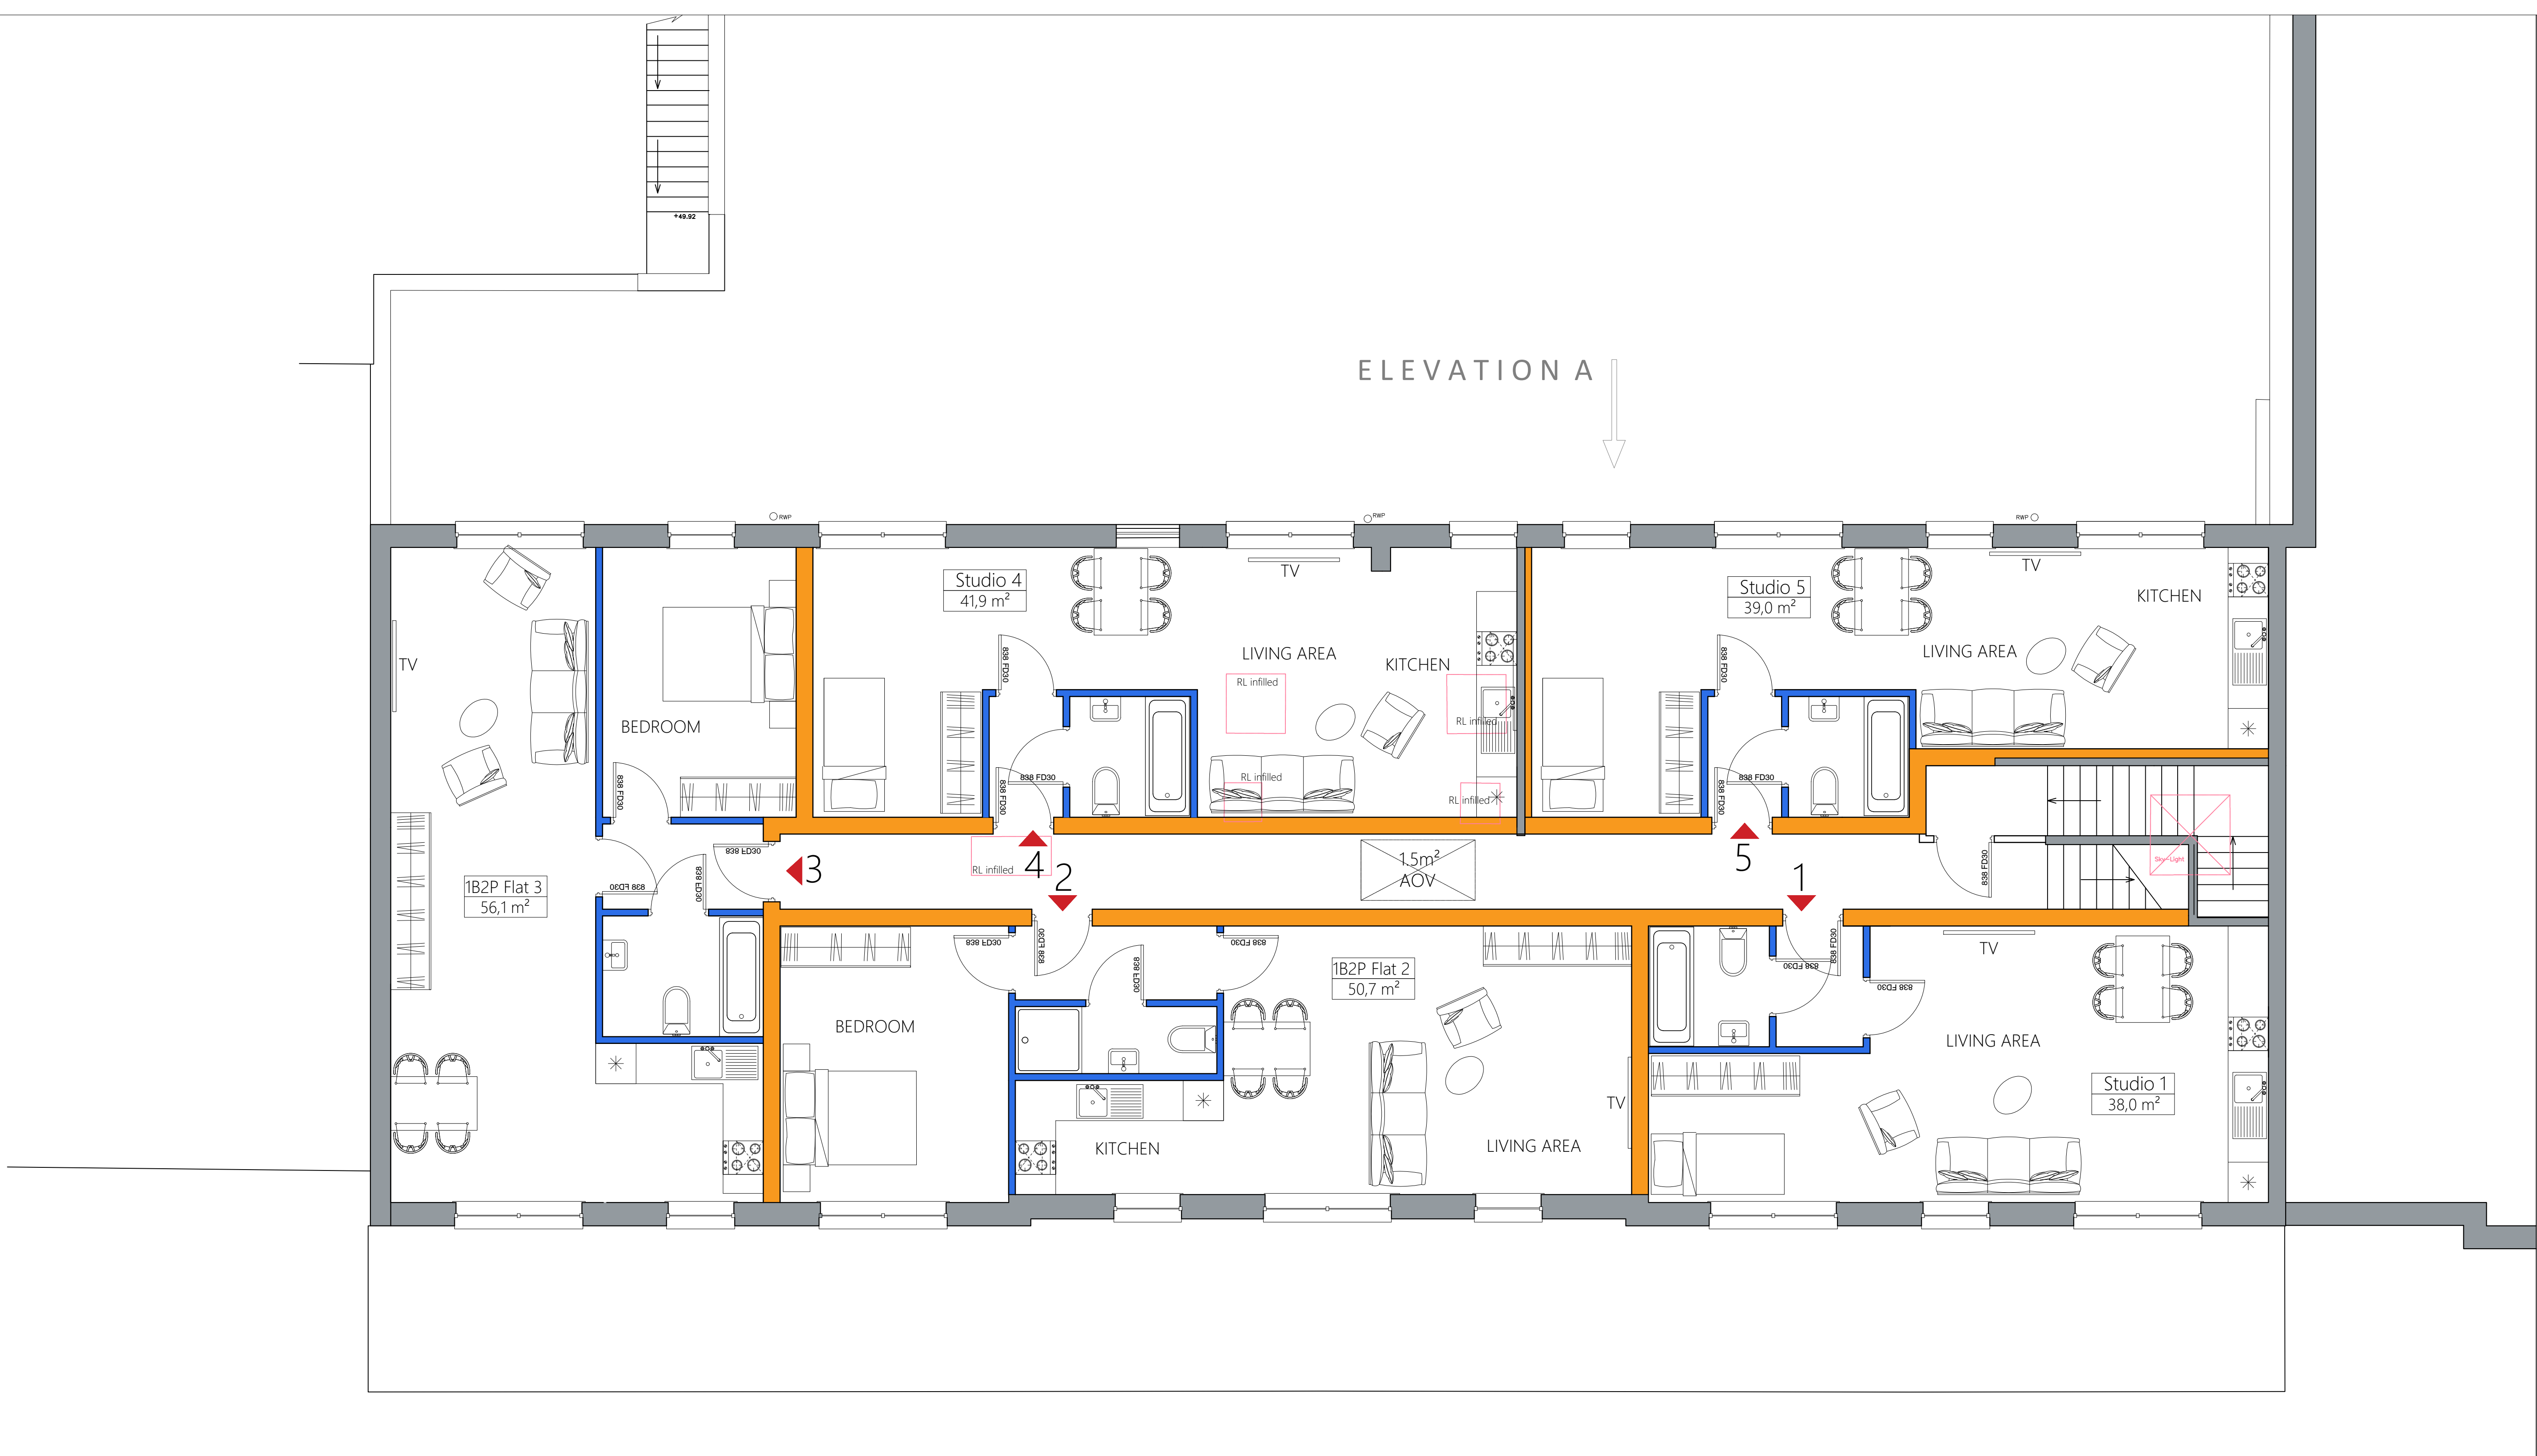

Conversion of 1F Conversion to residential use approved by Eastleigh Borough Council Ref PN/23/95595