



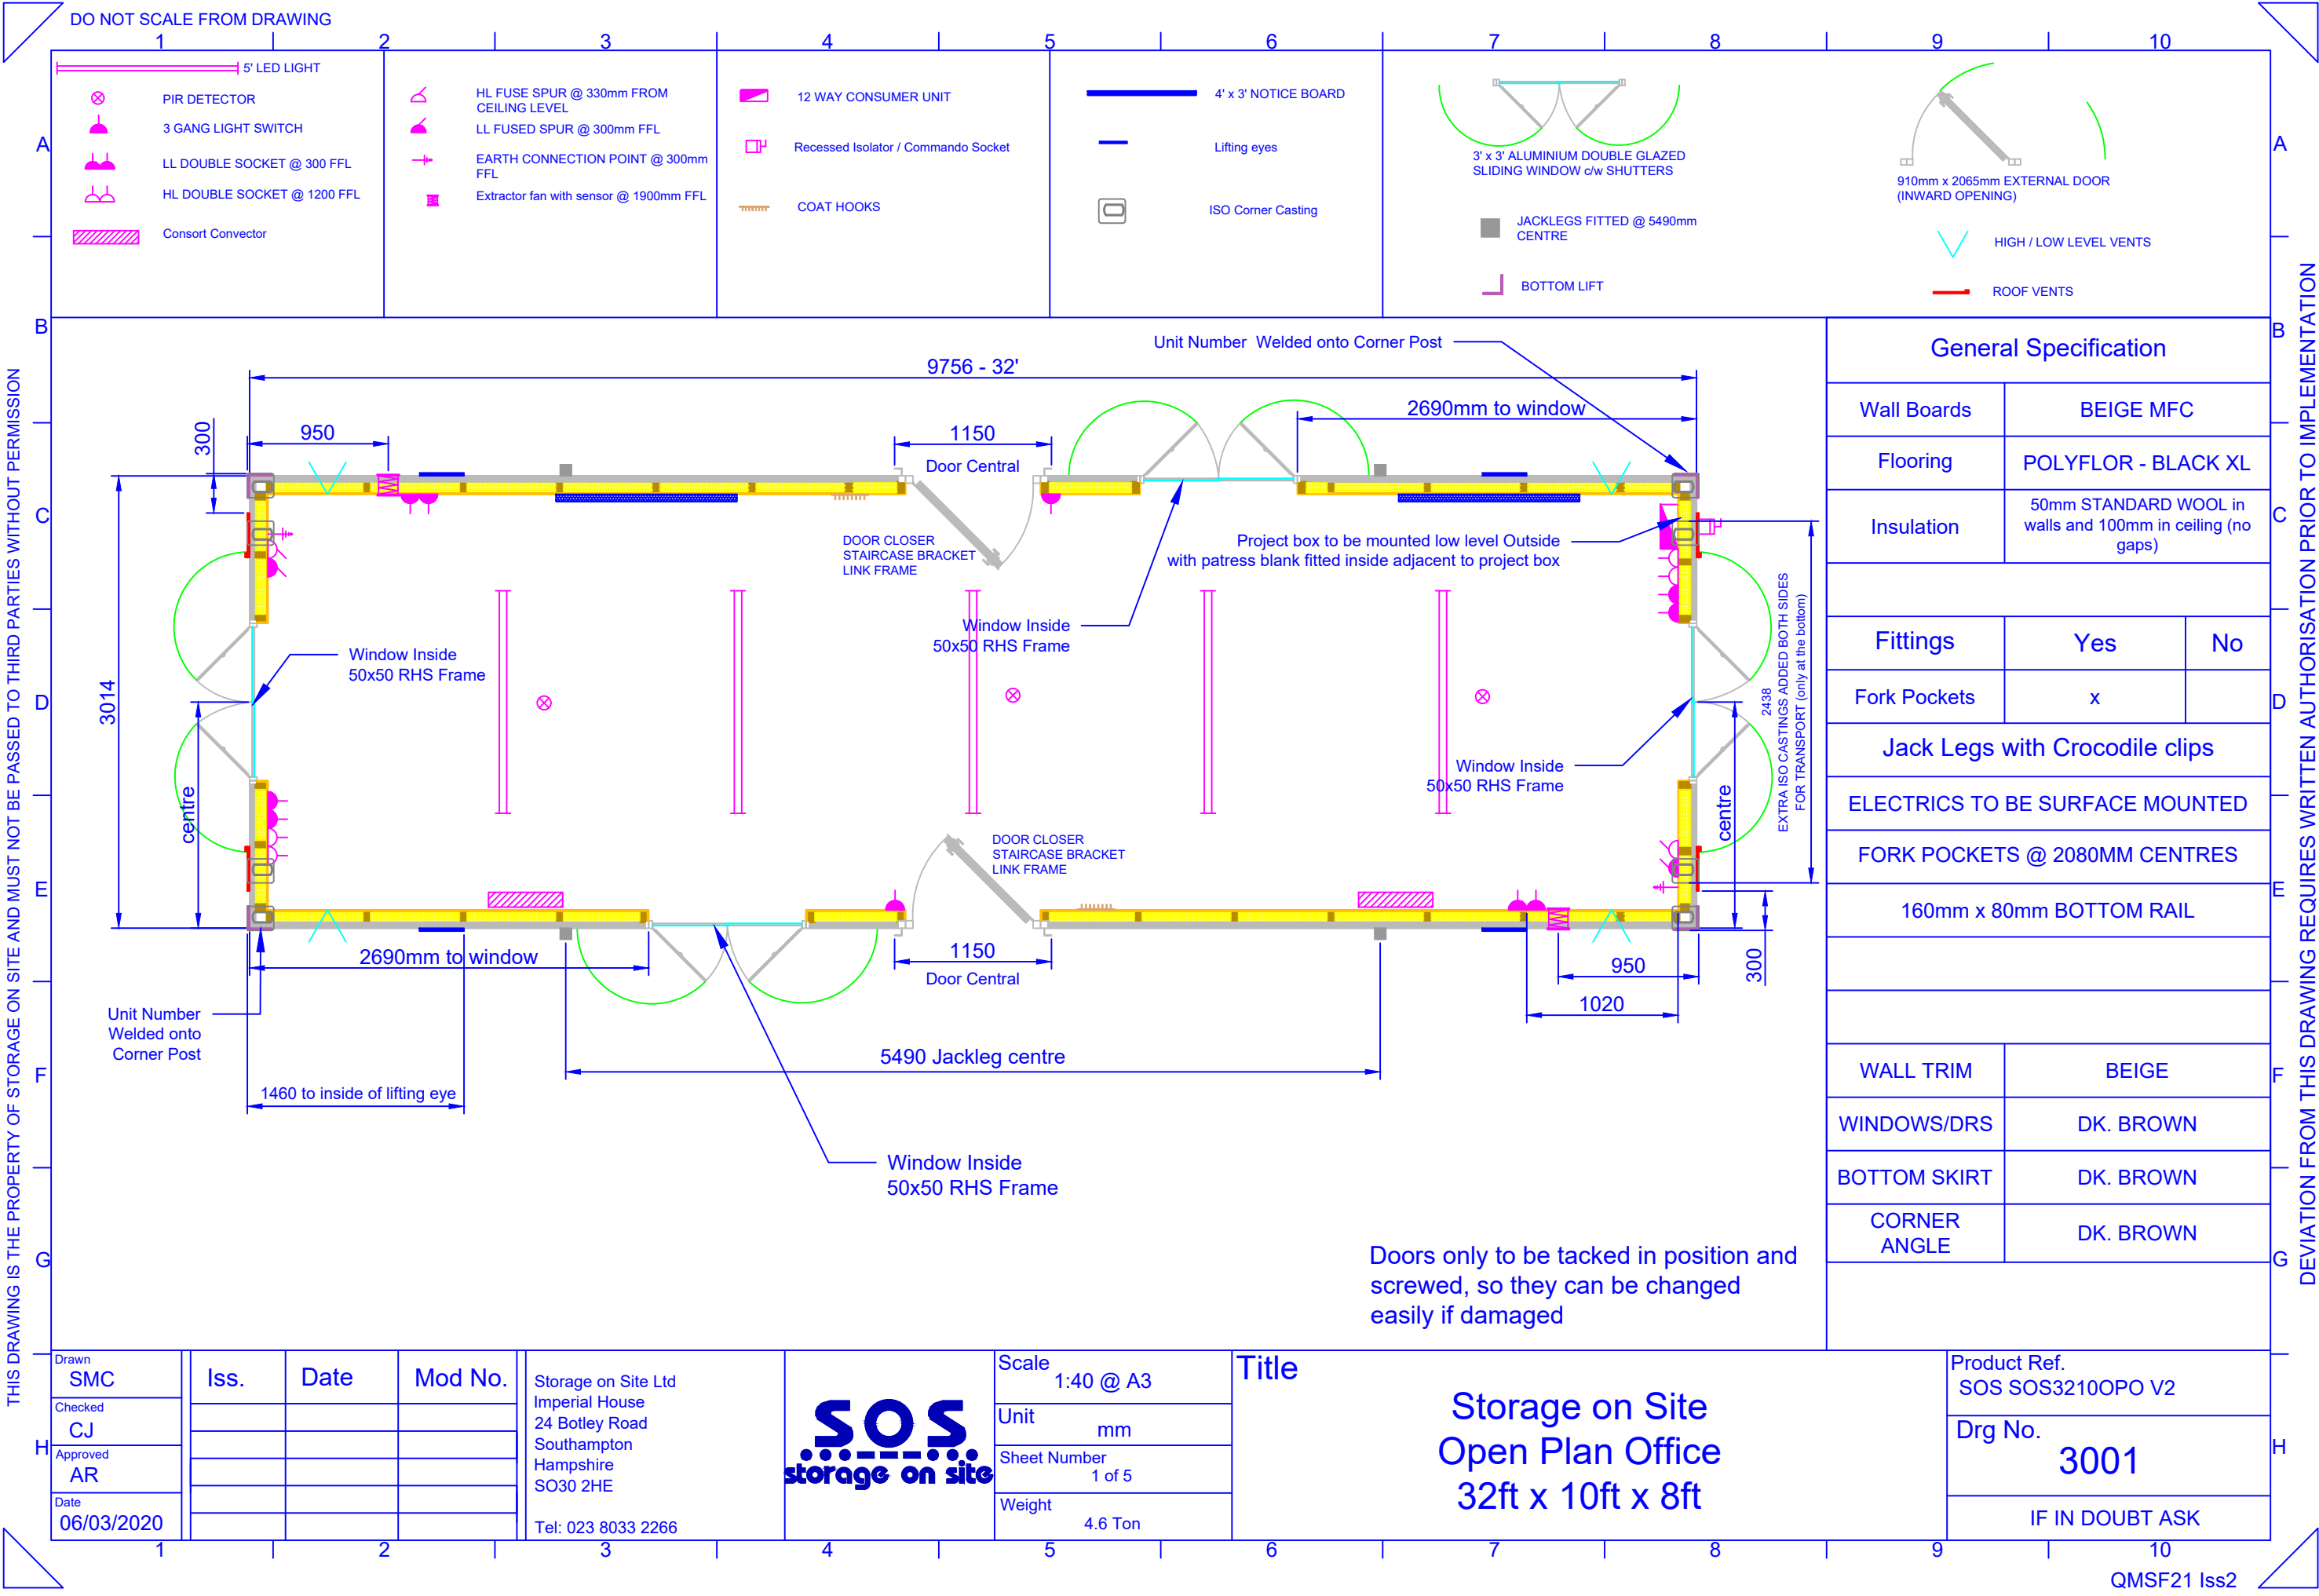


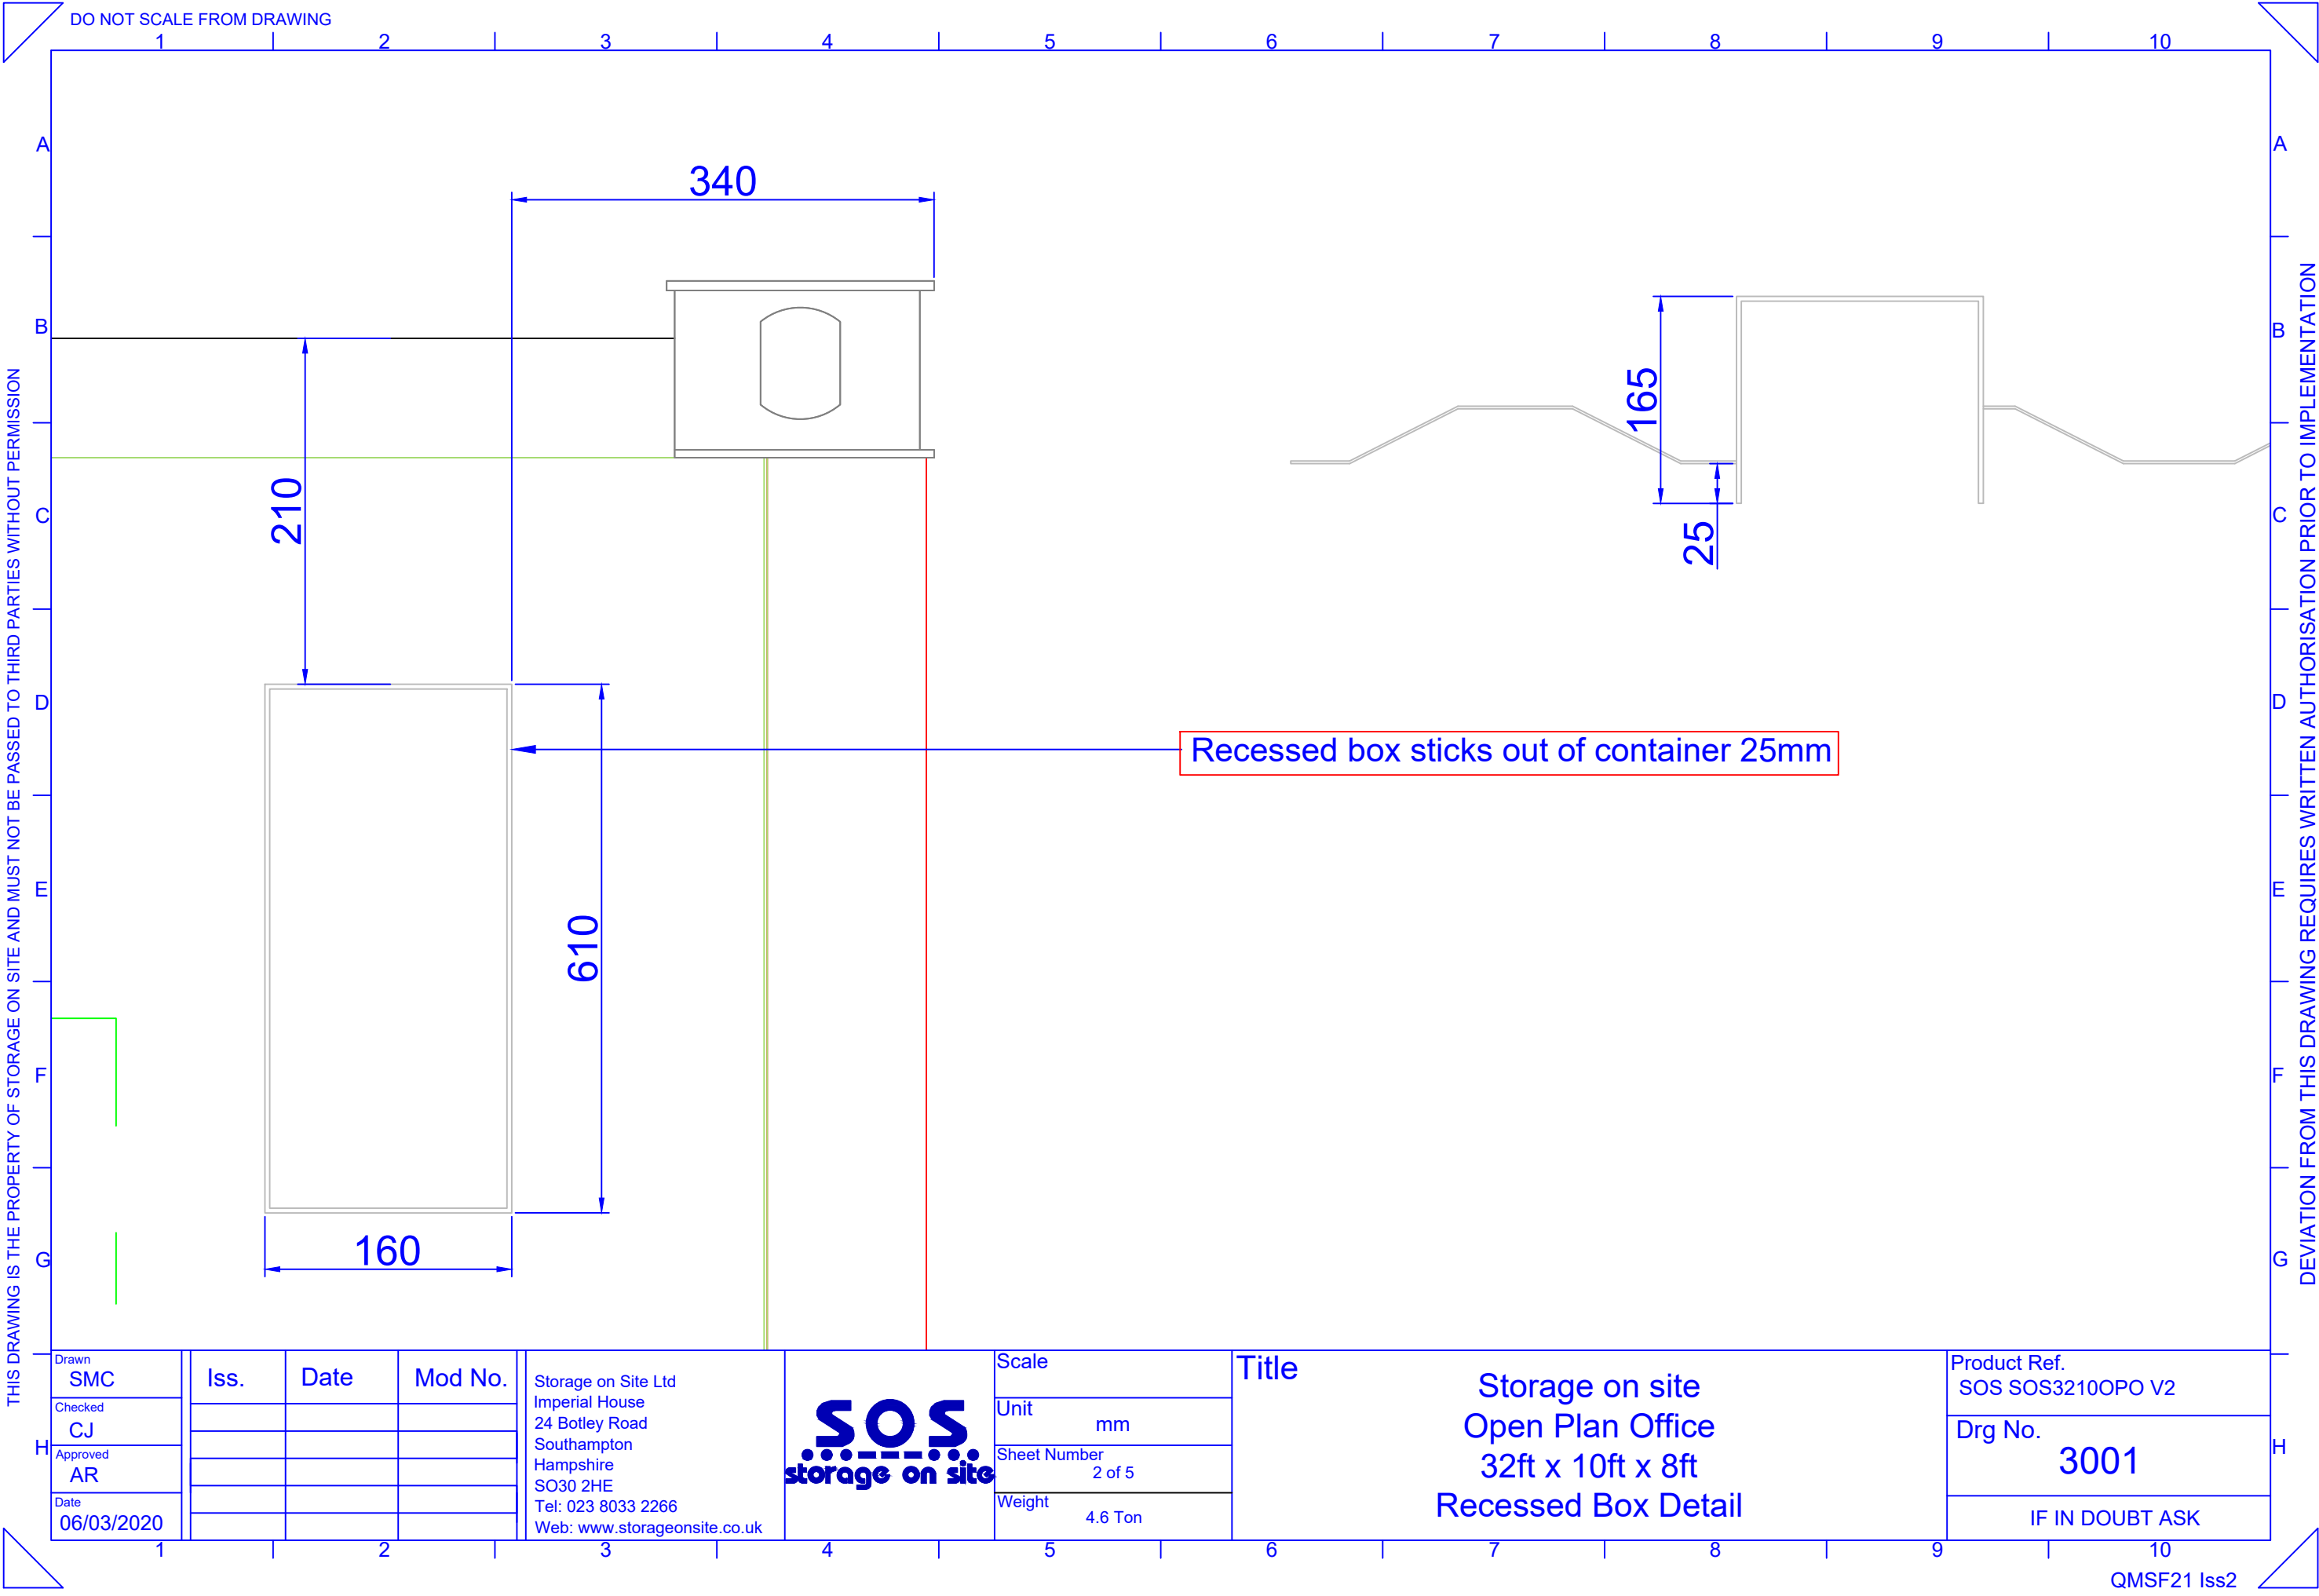


THIS DRAWING IS THE PROPERTY OF STORAGE ON SITE AND MUST NOT BE PASSED TO THIRD PARTIES WITHOUT PERMISSION

DEVIATION FROM THIS DRAWING REQUIRES WRITTEN AUTHORISATION PRIOR TO IMPLEMENTATION

|                    |      |      |         |   |                                                                                      |                        |  |                                                                                              |                                   |  |
|--------------------|------|------|---------|---|--------------------------------------------------------------------------------------|------------------------|--|----------------------------------------------------------------------------------------------|-----------------------------------|--|
| Drawn<br>SMC       | Iss. | Date | Mod No. | Storage on Site Ltd<br>Imperial House<br>24 Botley Road<br>Southampton<br>Hampshire<br>SO30 2HE<br>Tel: 023 8033 2266<br>Web: www.storageonsite.co.uk |  | Scale                  |  | Title<br><br>Storage on site<br>Open Plan Office<br>32ft x 10ft x 8ft<br>Recessed Box Detail | Product Ref.<br>SOS SOS32100PO V2 |  |
| Checked<br>CJ      |      |      |         |   |                                                                                      | Unit<br>mm             |  |                                                                                              | Drg No.<br>3001                   |  |
| Approved<br>AR     |      |      |         |   |                                                                                      | Sheet Number<br>2 of 5 |  |                                                                                              | IF IN DOUBT ASK                   |  |
| Date<br>06/03/2020 |      |      |         |   |                                                                                      | Weight<br>4.6 Ton      |  |                                                                                              |                                   |  |

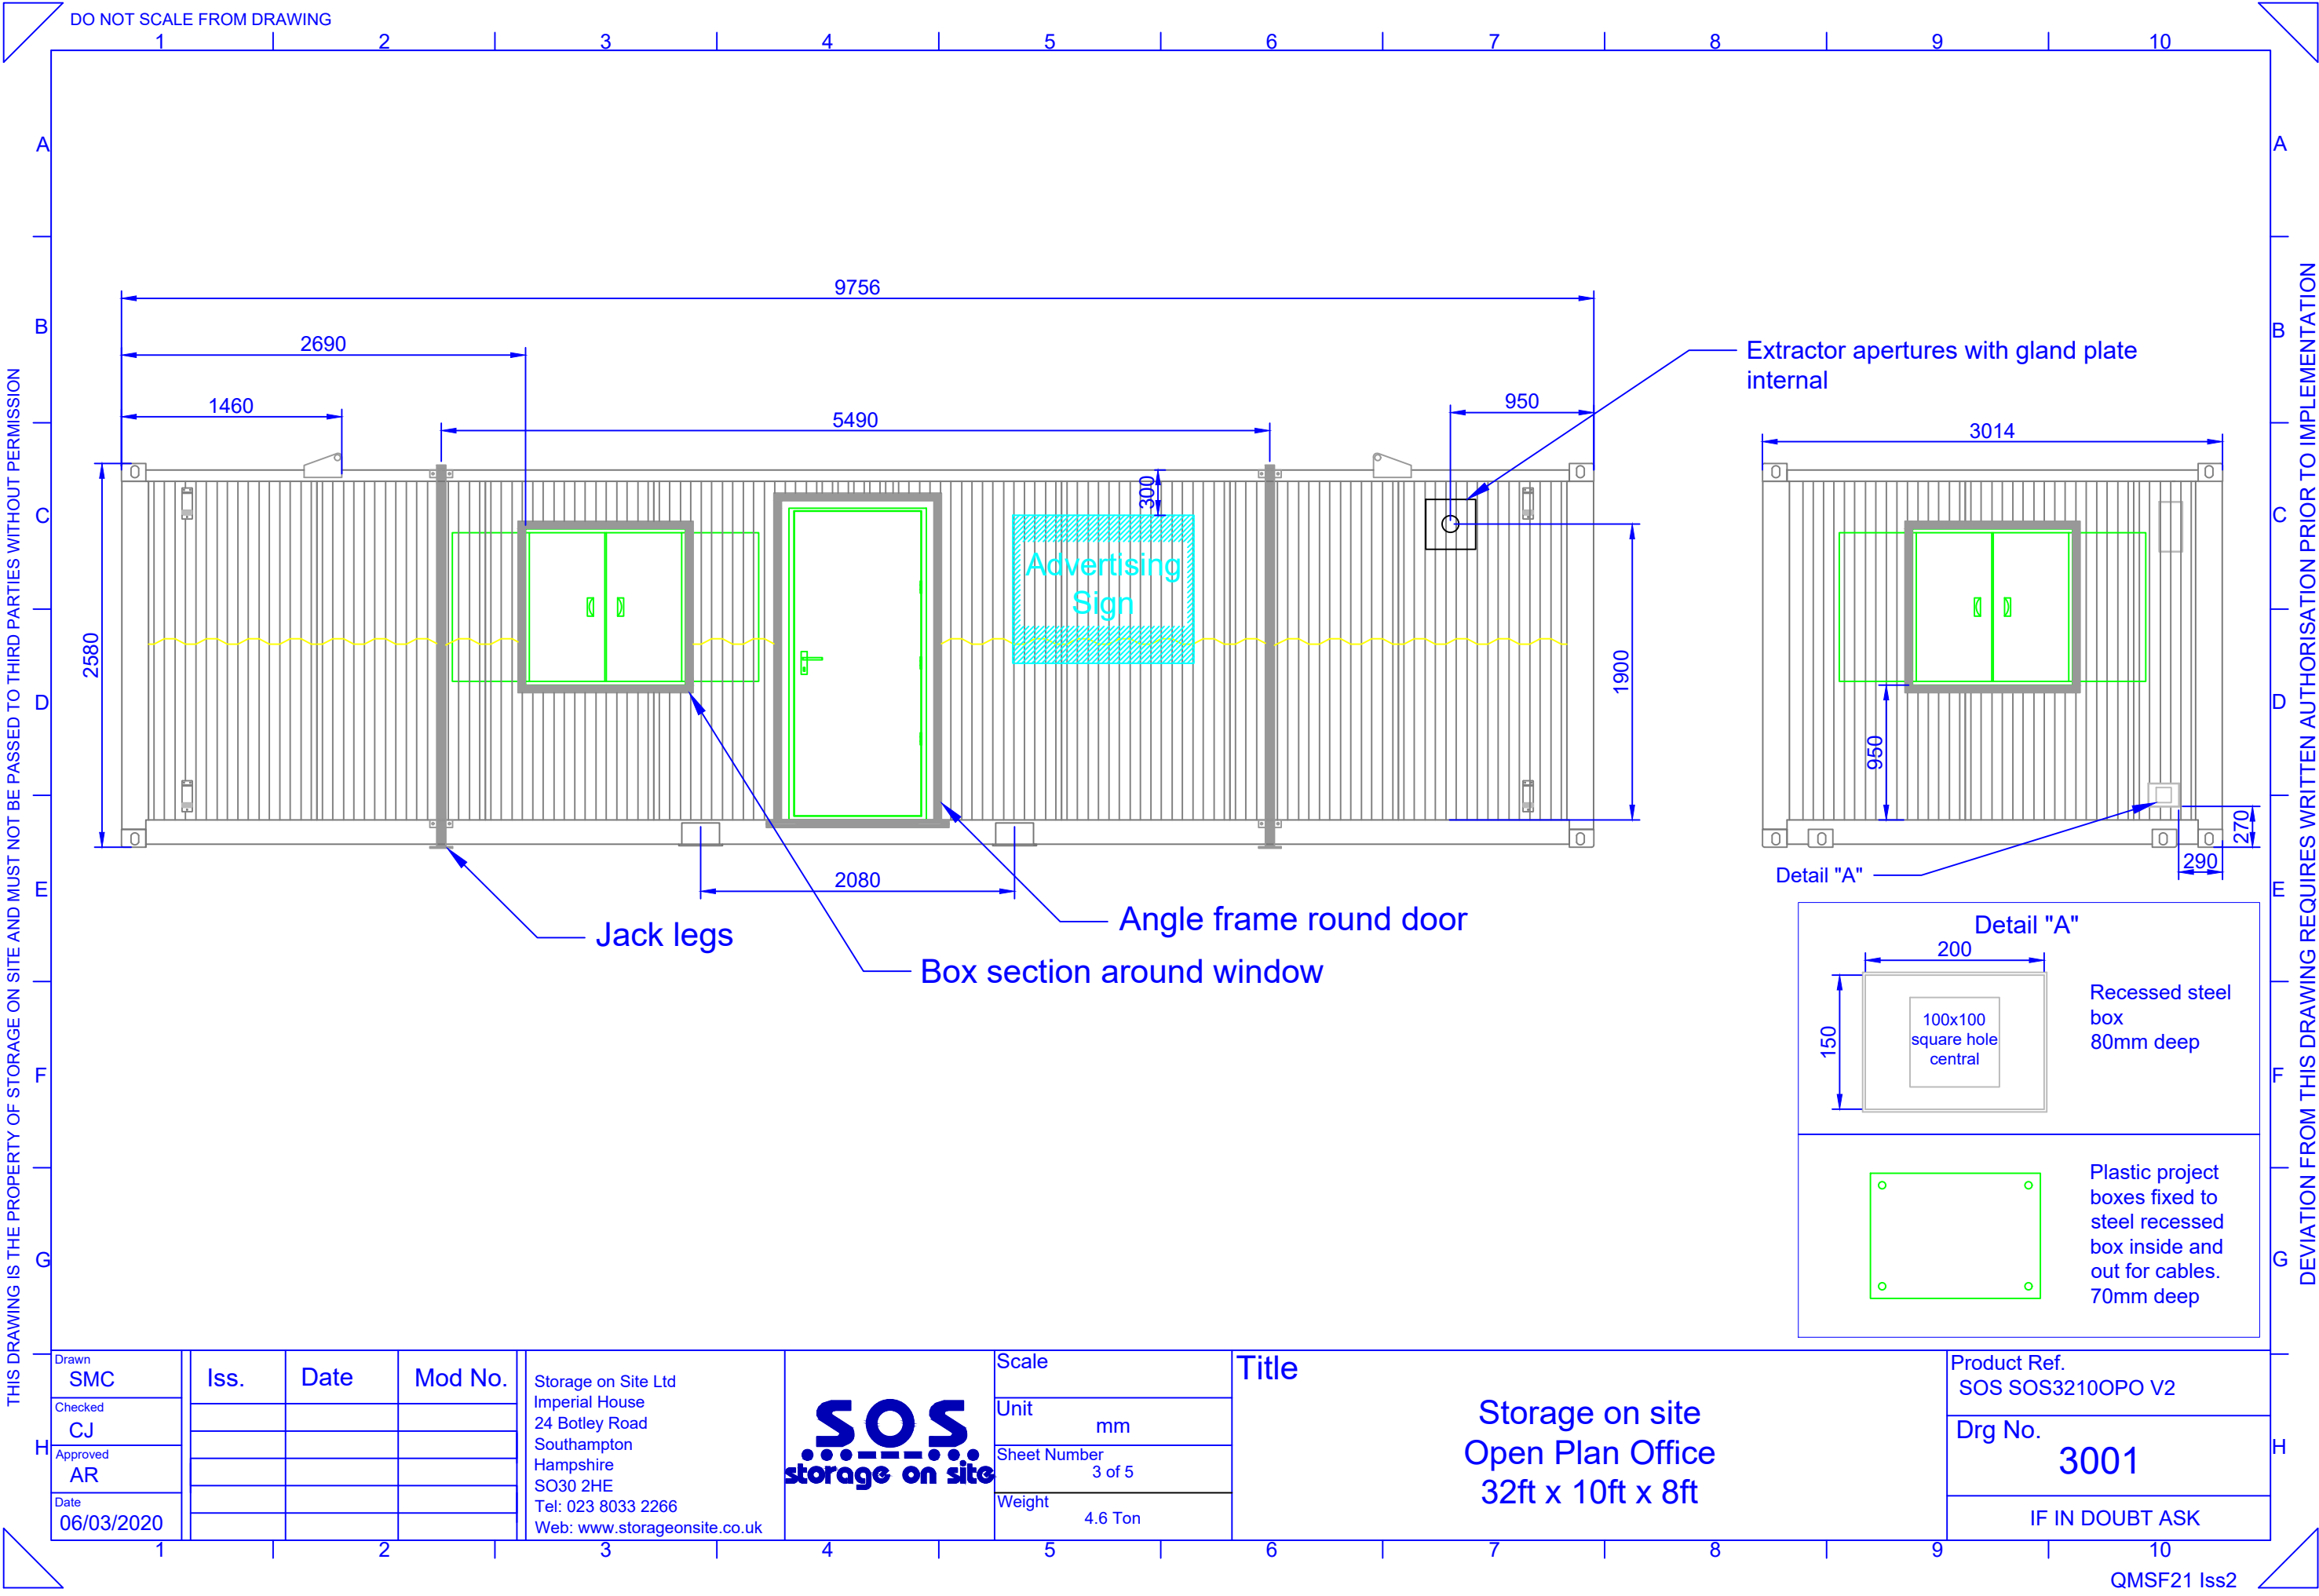


|                    |      |      |         |   |  |                        |                                                          |                                   |
|--------------------|------|------|---------|---|--|------------------------|----------------------------------------------------------|-----------------------------------|
| Drawn<br>SMC       | Iss. | Date | Mod No. | Storage on Site Ltd<br>Imperial House<br>24 Botley Road<br>Southampton<br>Hampshire<br>SO30 2HE<br>Tel: 023 8033 2266<br>Web: www.storageonsite.co.uk |  | Scale                  | Title                                                    | Product Ref.<br>SOS SOS32100PO V2 |
| Checked<br>CJ      |      |      |         |   |  | Unit<br>mm             | Storage on site<br>Open Plan Office<br>32ft x 10ft x 8ft | Drg No.<br>3001                   |
| Approved<br>AR     |      |      |         |   |  | Sheet Number<br>3 of 5 |                                                          | IF IN DOUBT ASK                   |
| Date<br>06/03/2020 |      |      |         |   |  | Weight<br>4.6 Ton      |                                                          |                                   |

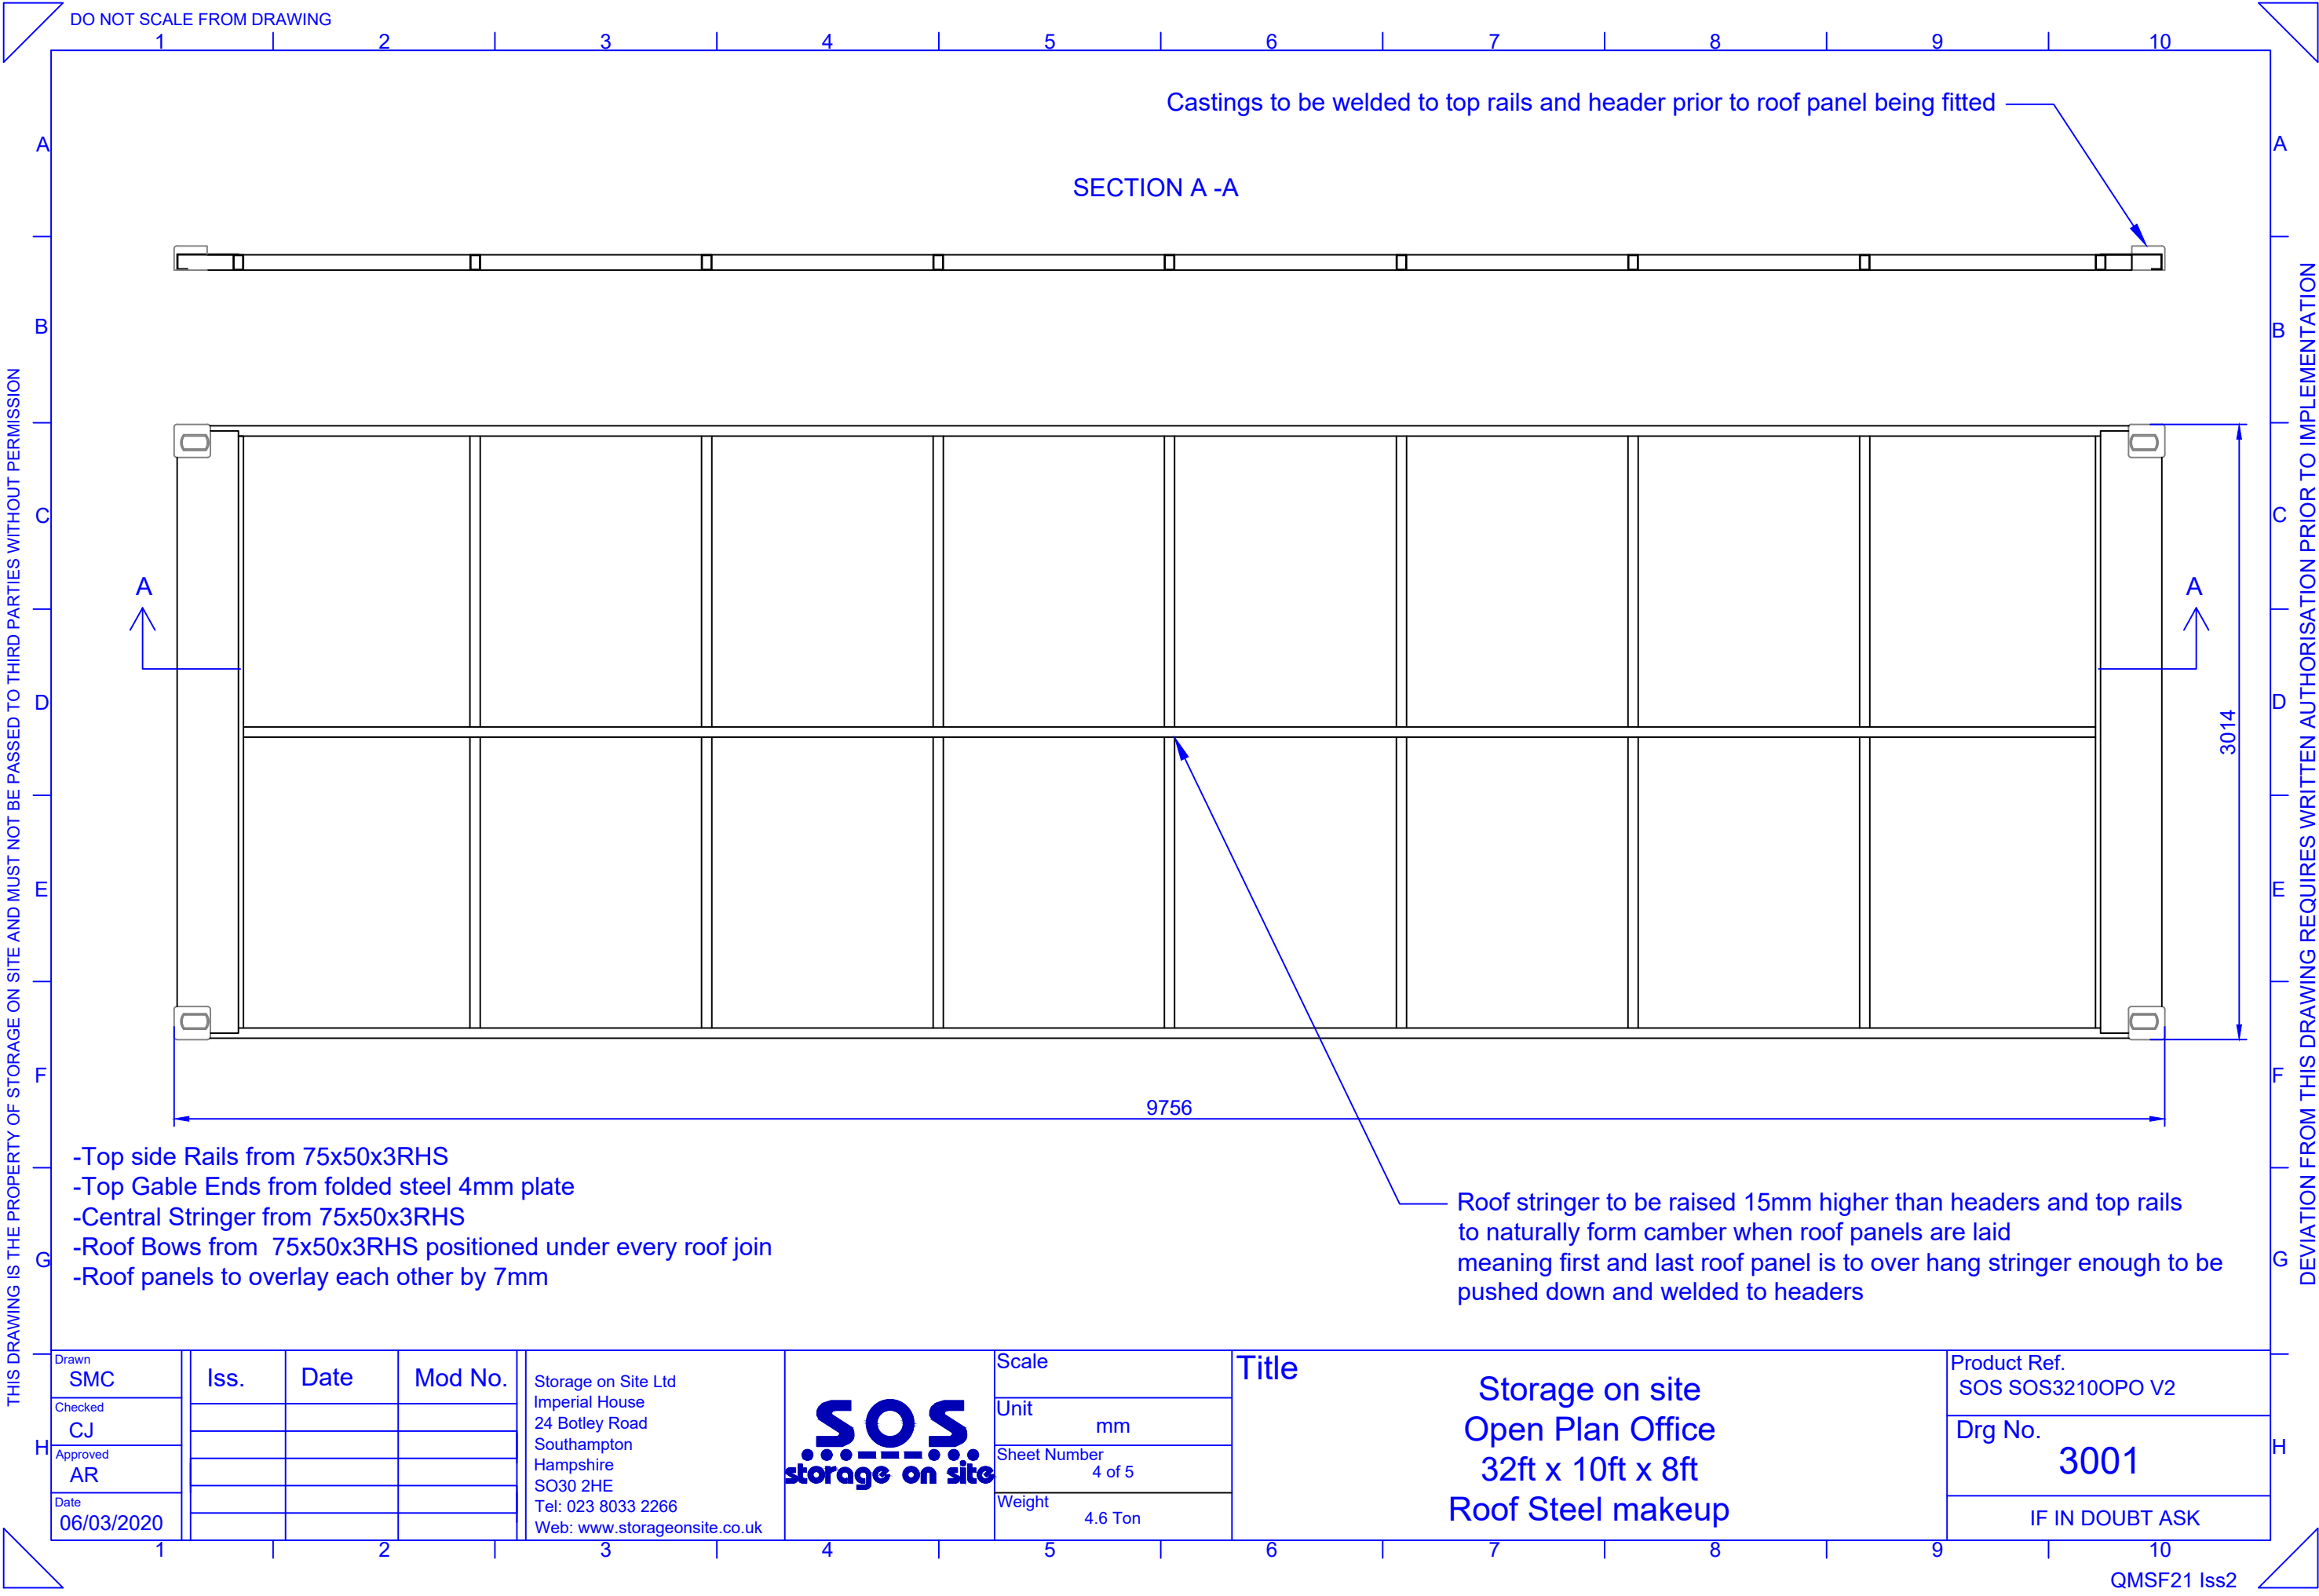

THIS DRAWING IS THE PROPERTY OF STORAGE ON SITE AND MUST NOT BE PASSED TO THIRD PARTIES WITHOUT PERMISSION

DEVIATION FROM THIS DRAWING REQUIRES WRITTEN AUTHORISATION PRIOR TO IMPLEMENTATION

|                    |      |      |         |   |                                                                                      |                        |  |                                                                                            |                                   |  |
|--------------------|------|------|---------|---|--------------------------------------------------------------------------------------|------------------------|--|--------------------------------------------------------------------------------------------|-----------------------------------|--|
| Drawn<br>SMC       | Iss. | Date | Mod No. | Storage on Site Ltd<br>Imperial House<br>24 Botley Road<br>Southampton<br>Hampshire<br>SO30 2HE<br>Tel: 023 8033 2266<br>Web: www.storageonsite.co.uk |  | Scale                  |  | Title<br><br>Storage on site<br>Open Plan Office<br>32ft x 10ft x 8ft<br>Roof Steel makeup | Product Ref.<br>SOS SOS32100PO V2 |  |
| Checked<br>CJ      |      |      |         |   |                                                                                      | Unit<br>mm             |  |                                                                                            | Drg No.<br>3001                   |  |
| Approved<br>AR     |      |      |         |   |                                                                                      | Sheet Number<br>4 of 5 |  |                                                                                            |                                   |  |
| Date<br>06/03/2020 |      |      |         |   |                                                                                      | Weight<br>4.6 Ton      |  |                                                                                            | IF IN DOUBT ASK                   |  |

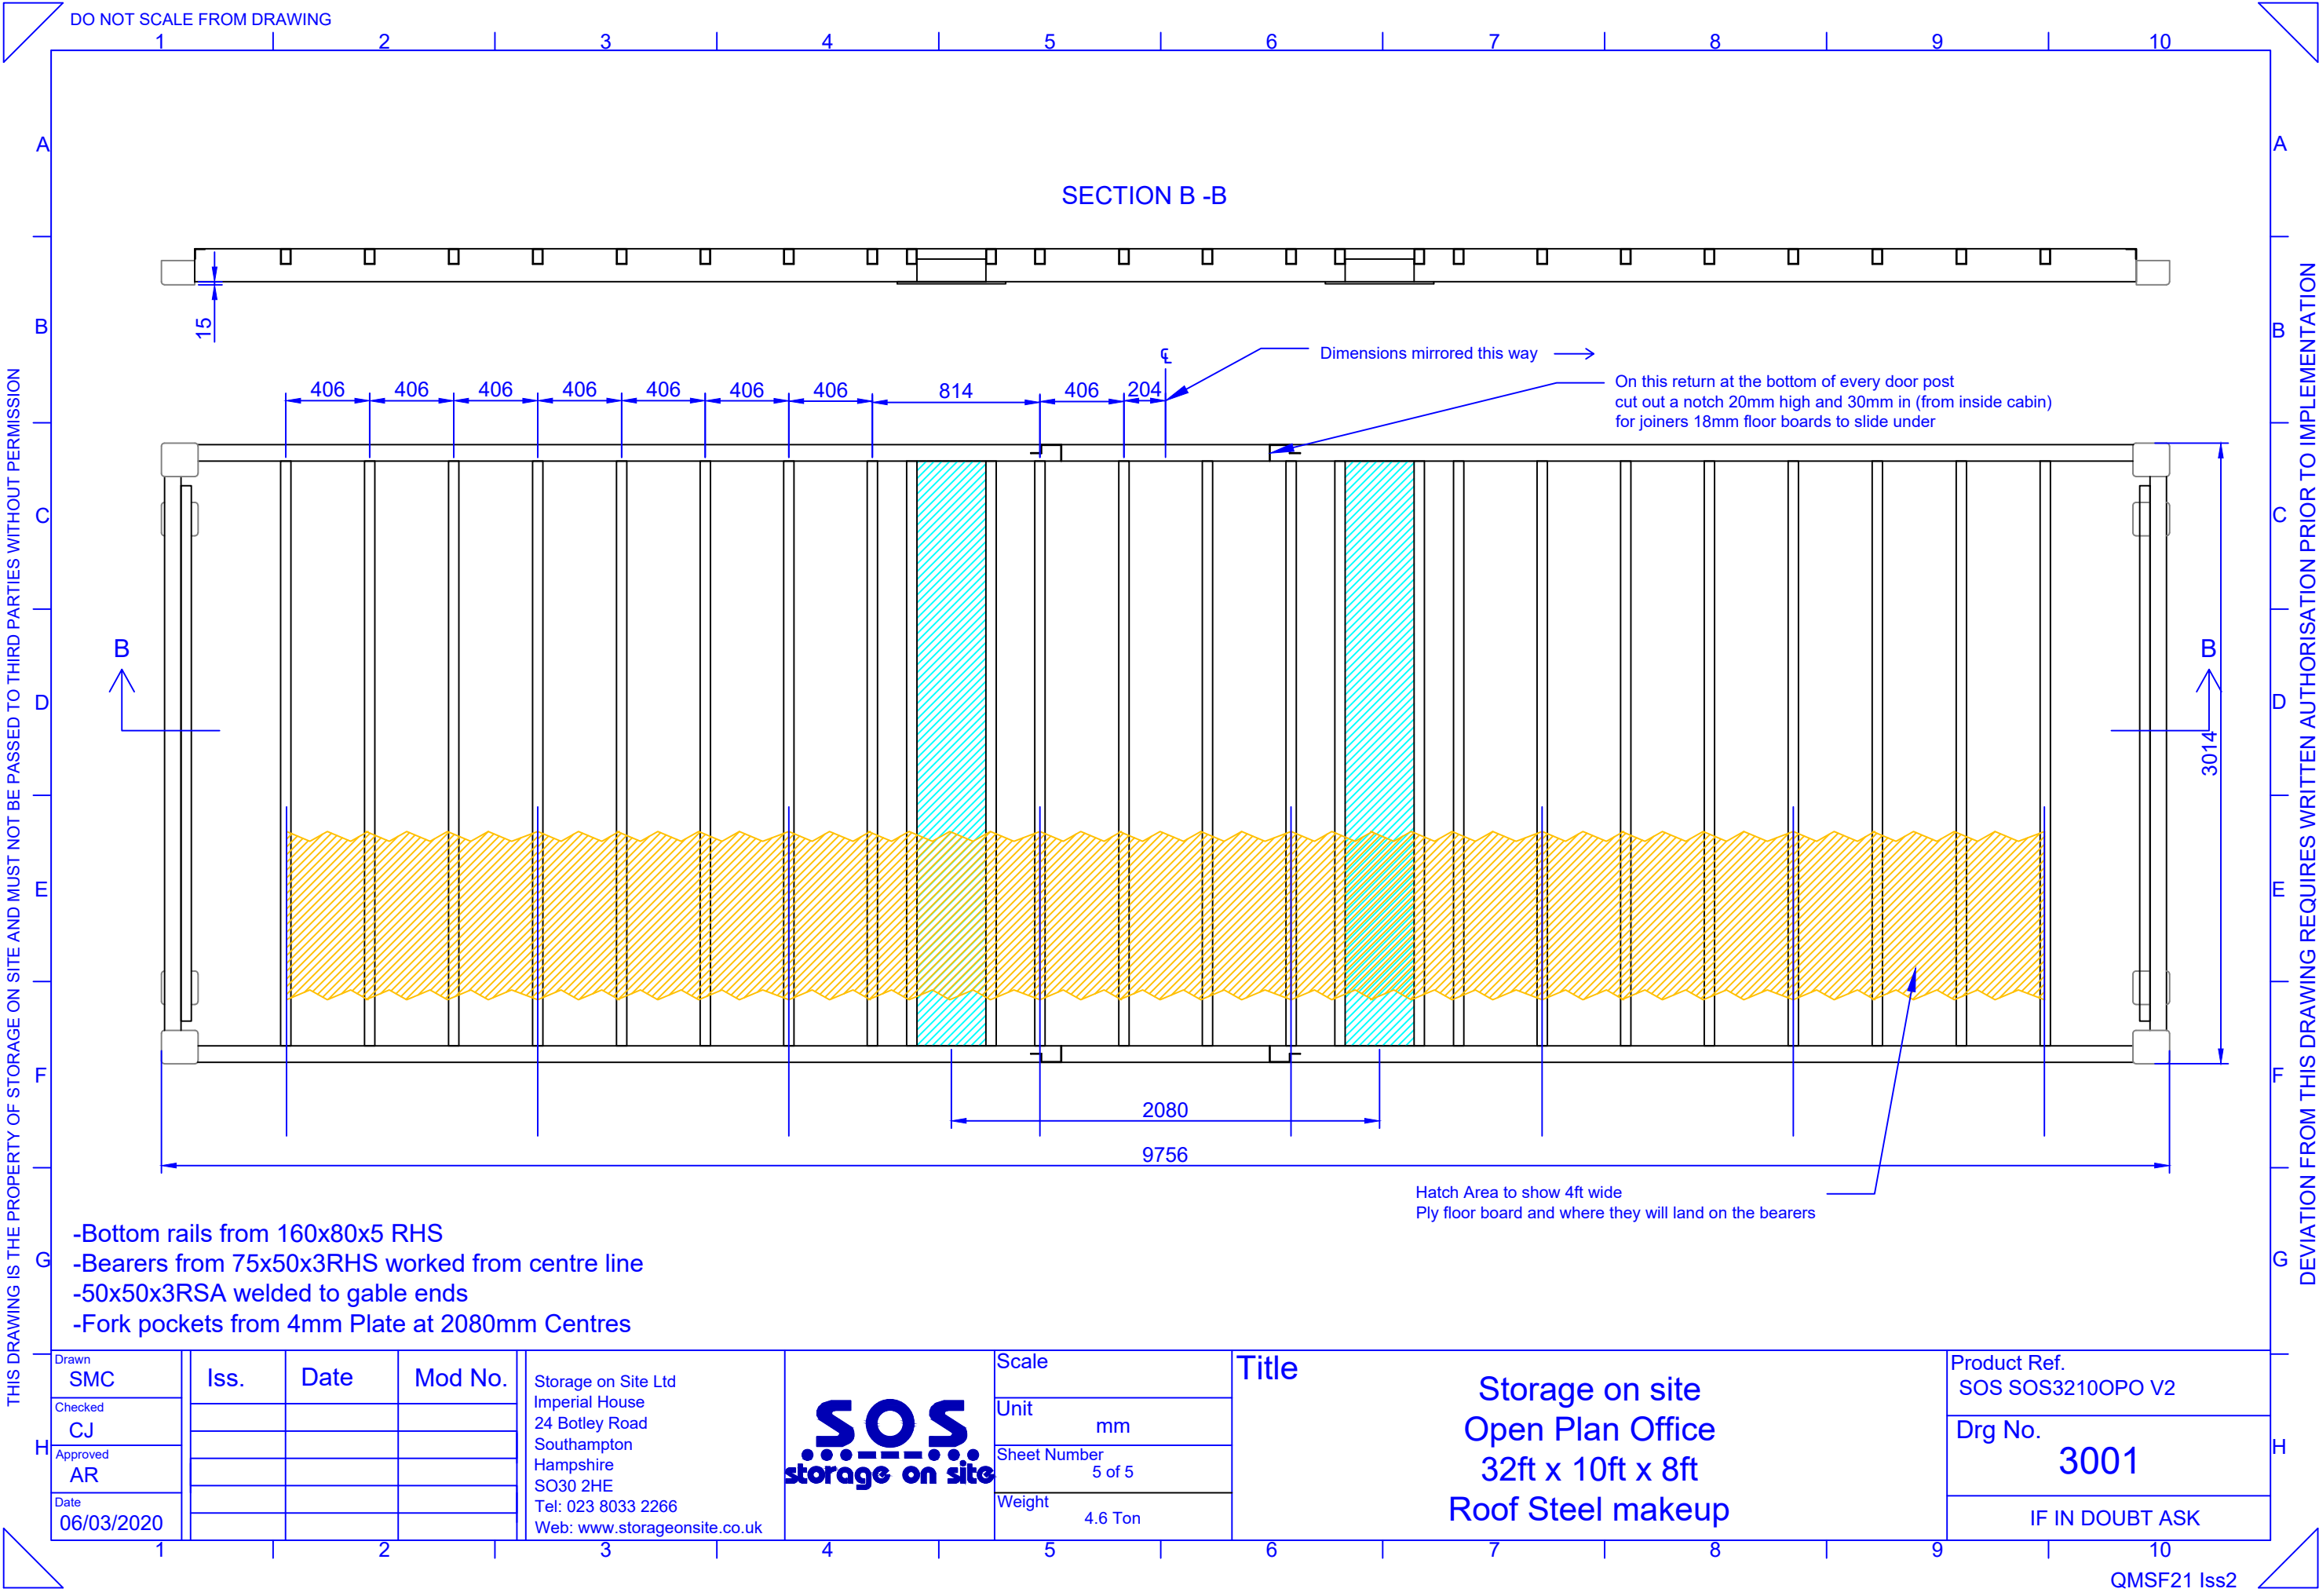

THIS DRAWING IS THE PROPERTY OF STORAGE ON SITE AND MUST NOT BE PASSED TO THIRD PARTIES WITHOUT PERMISSION

DEVIATION FROM THIS DRAWING REQUIRES WRITTEN AUTHORISATION PRIOR TO IMPLEMENTATION

DO NOT SCALE FROM DRAWING

SECTION B -B

- Bottom rails from 160x80x5 RHS
- Bearers from 75x50x3RHS worked from centre line
- 50x50x3RSA welded to gable ends
- Fork pockets from 4mm Plate at 2080mm Centres

|                    |      |      |         |   |                        |   |                                   |
|--------------------|------|------|---------|---|------------------------|---|-----------------------------------|
| Drawn<br>SMC       | Iss. | Date | Mod No. | <div>Storage on Site Ltd<br/>Imperial House<br/>24 Botley Road<br/>Southampton<br/>Hampshire<br/>SO30 2HE<br/>Tel: 023 8033 2266<br/>Web: www.storageonsite.co.uk</div> <div></div> | Scale                  | <div>Title</div> <div>Storage on site<br/>Open Plan Office<br/>32ft x 10ft x 8ft<br/>Roof Steel makeup</div> | Product Ref.<br>SOS SOS32100PO V2 |
| Checked<br>CJ      |      |      |         |   | Unit<br>mm             |   | Drg No.                           |
| Approved<br>AR     |      |      |         |   | Sheet Number<br>5 of 5 |   | 3001                              |
| Date<br>06/03/2020 |      |      |         |   | Weight<br>4.6 Ton      |   | IF IN DOUBT ASK                   |