




Location Plan

B

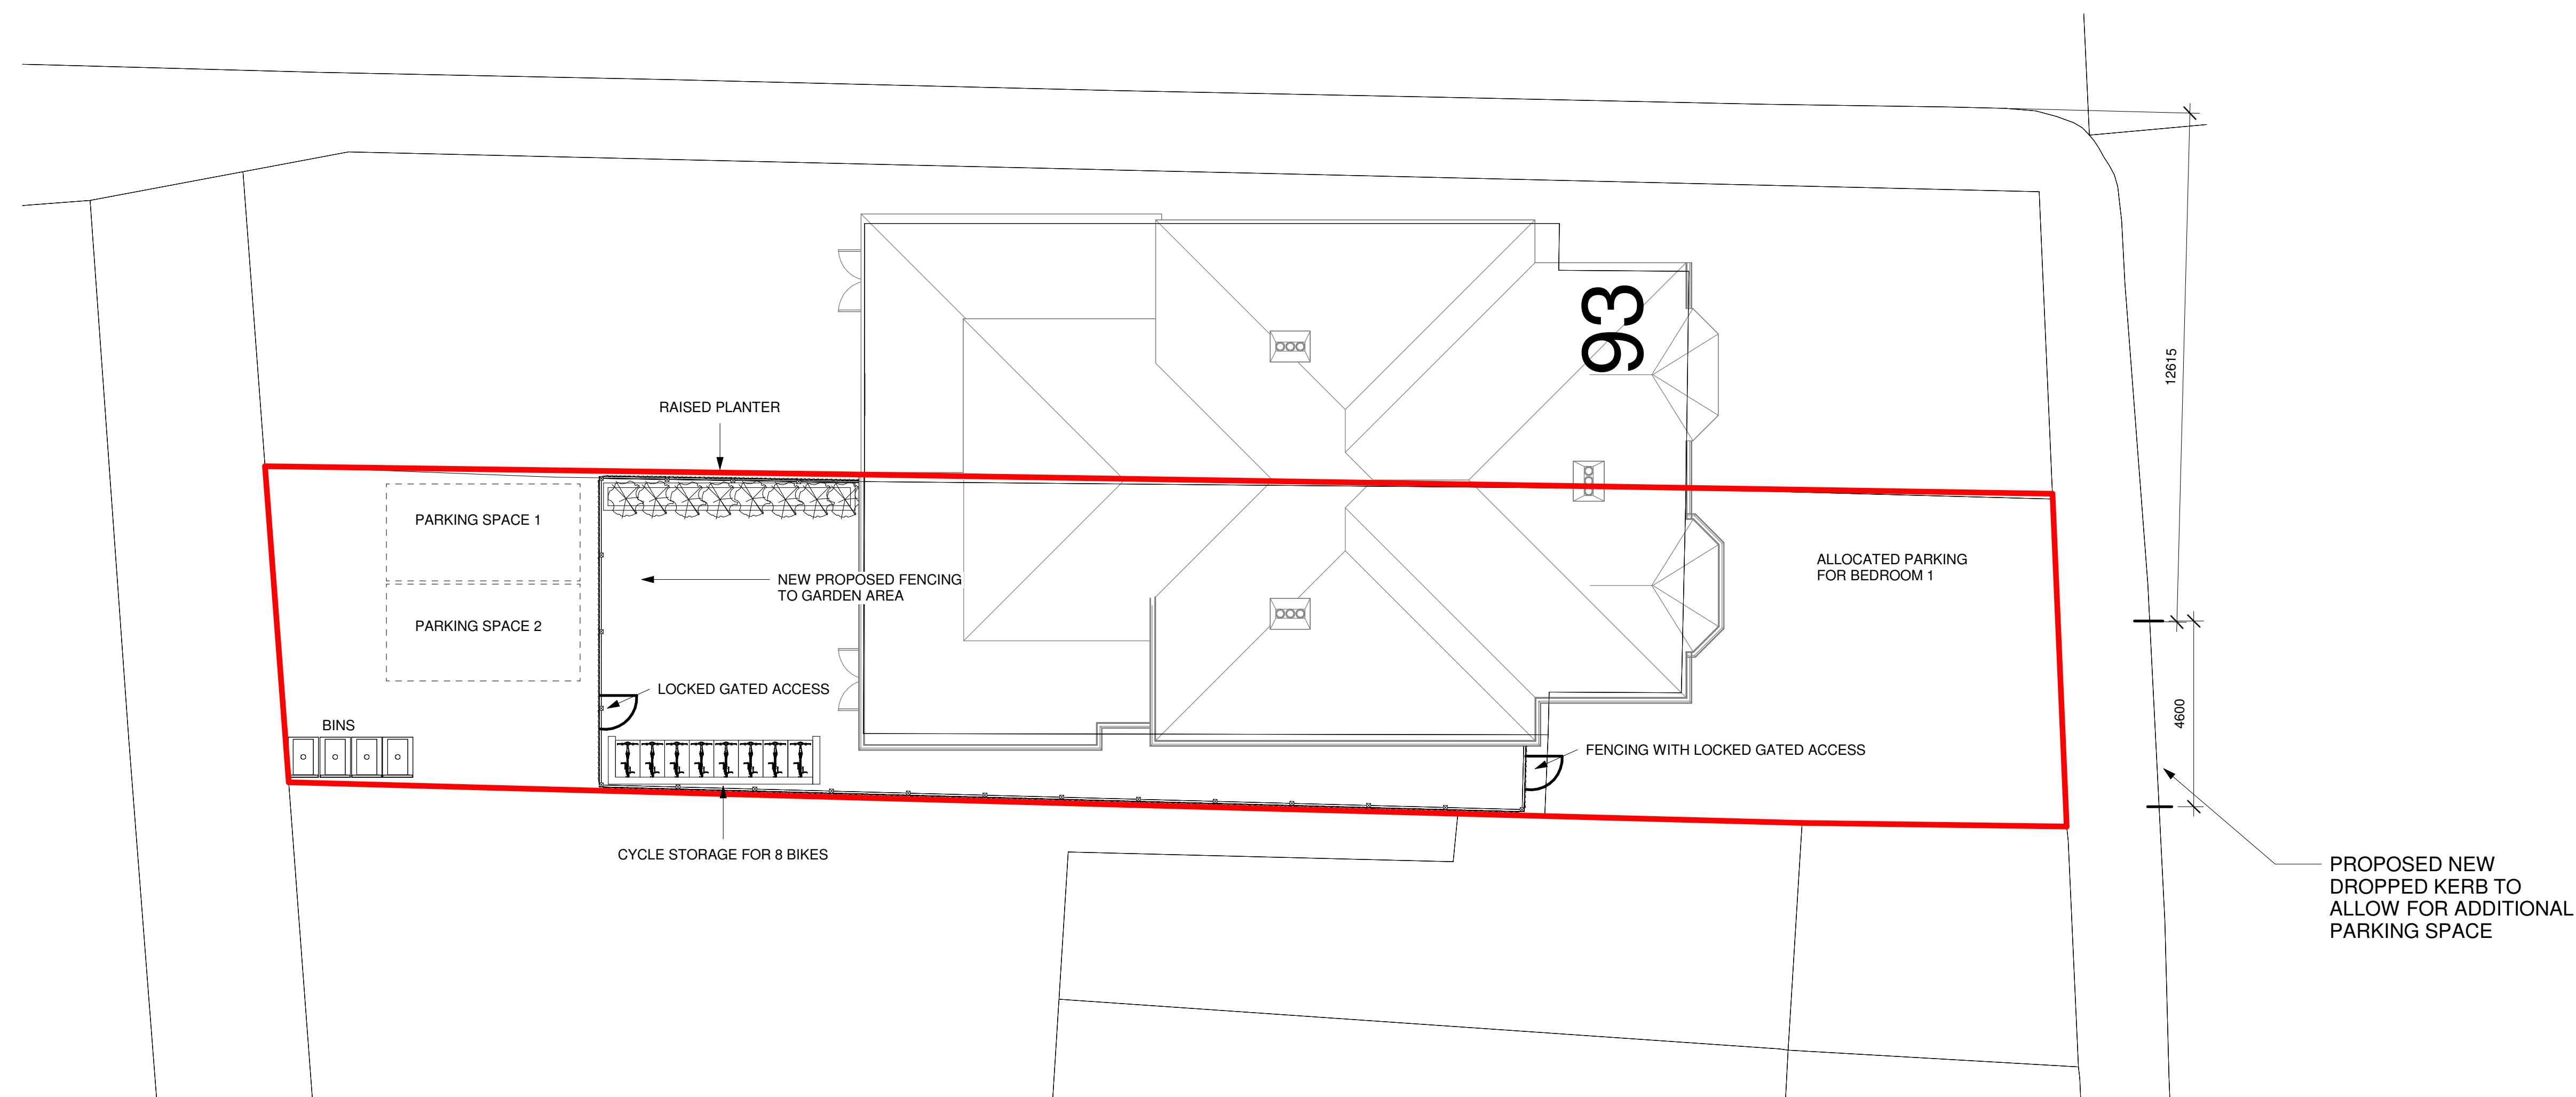

0 1 2 3 4 5

GRAPHIC SCALE 1:100