



FIGURE 3, HERAS WELDMESH  
PANEL TREE PROTECTION  
BARRIER TO BS5837:2012

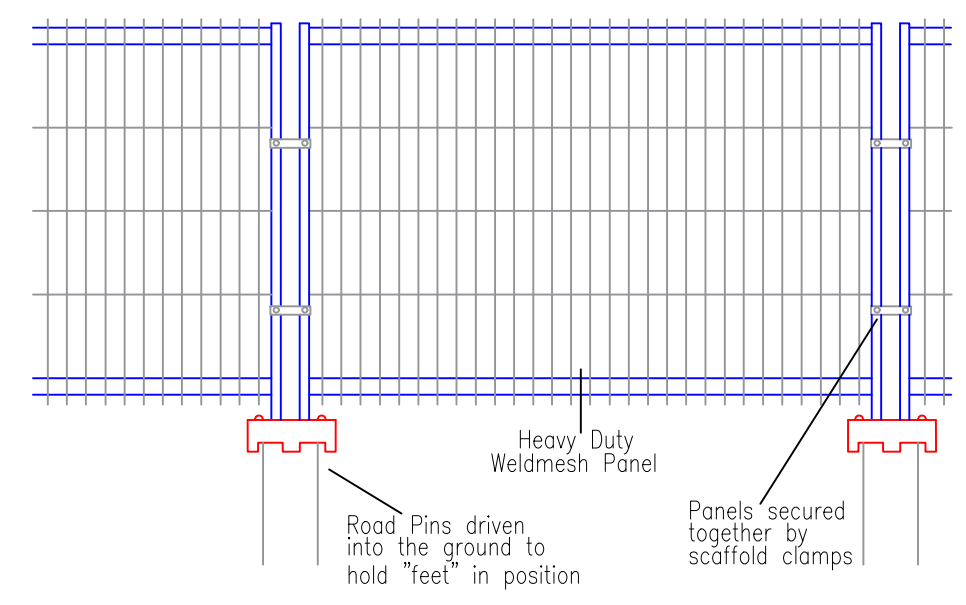

BS 5837:2012

CATEGORY 'A' TREES  
CATEGORY 'B' TREES  
CATEGORY 'C' TREES  
CATEGORY 'U' TREES

ROOT PROTECTION AREA  
TREE PROTECTION BARRIER  
GROUND PROTECTION

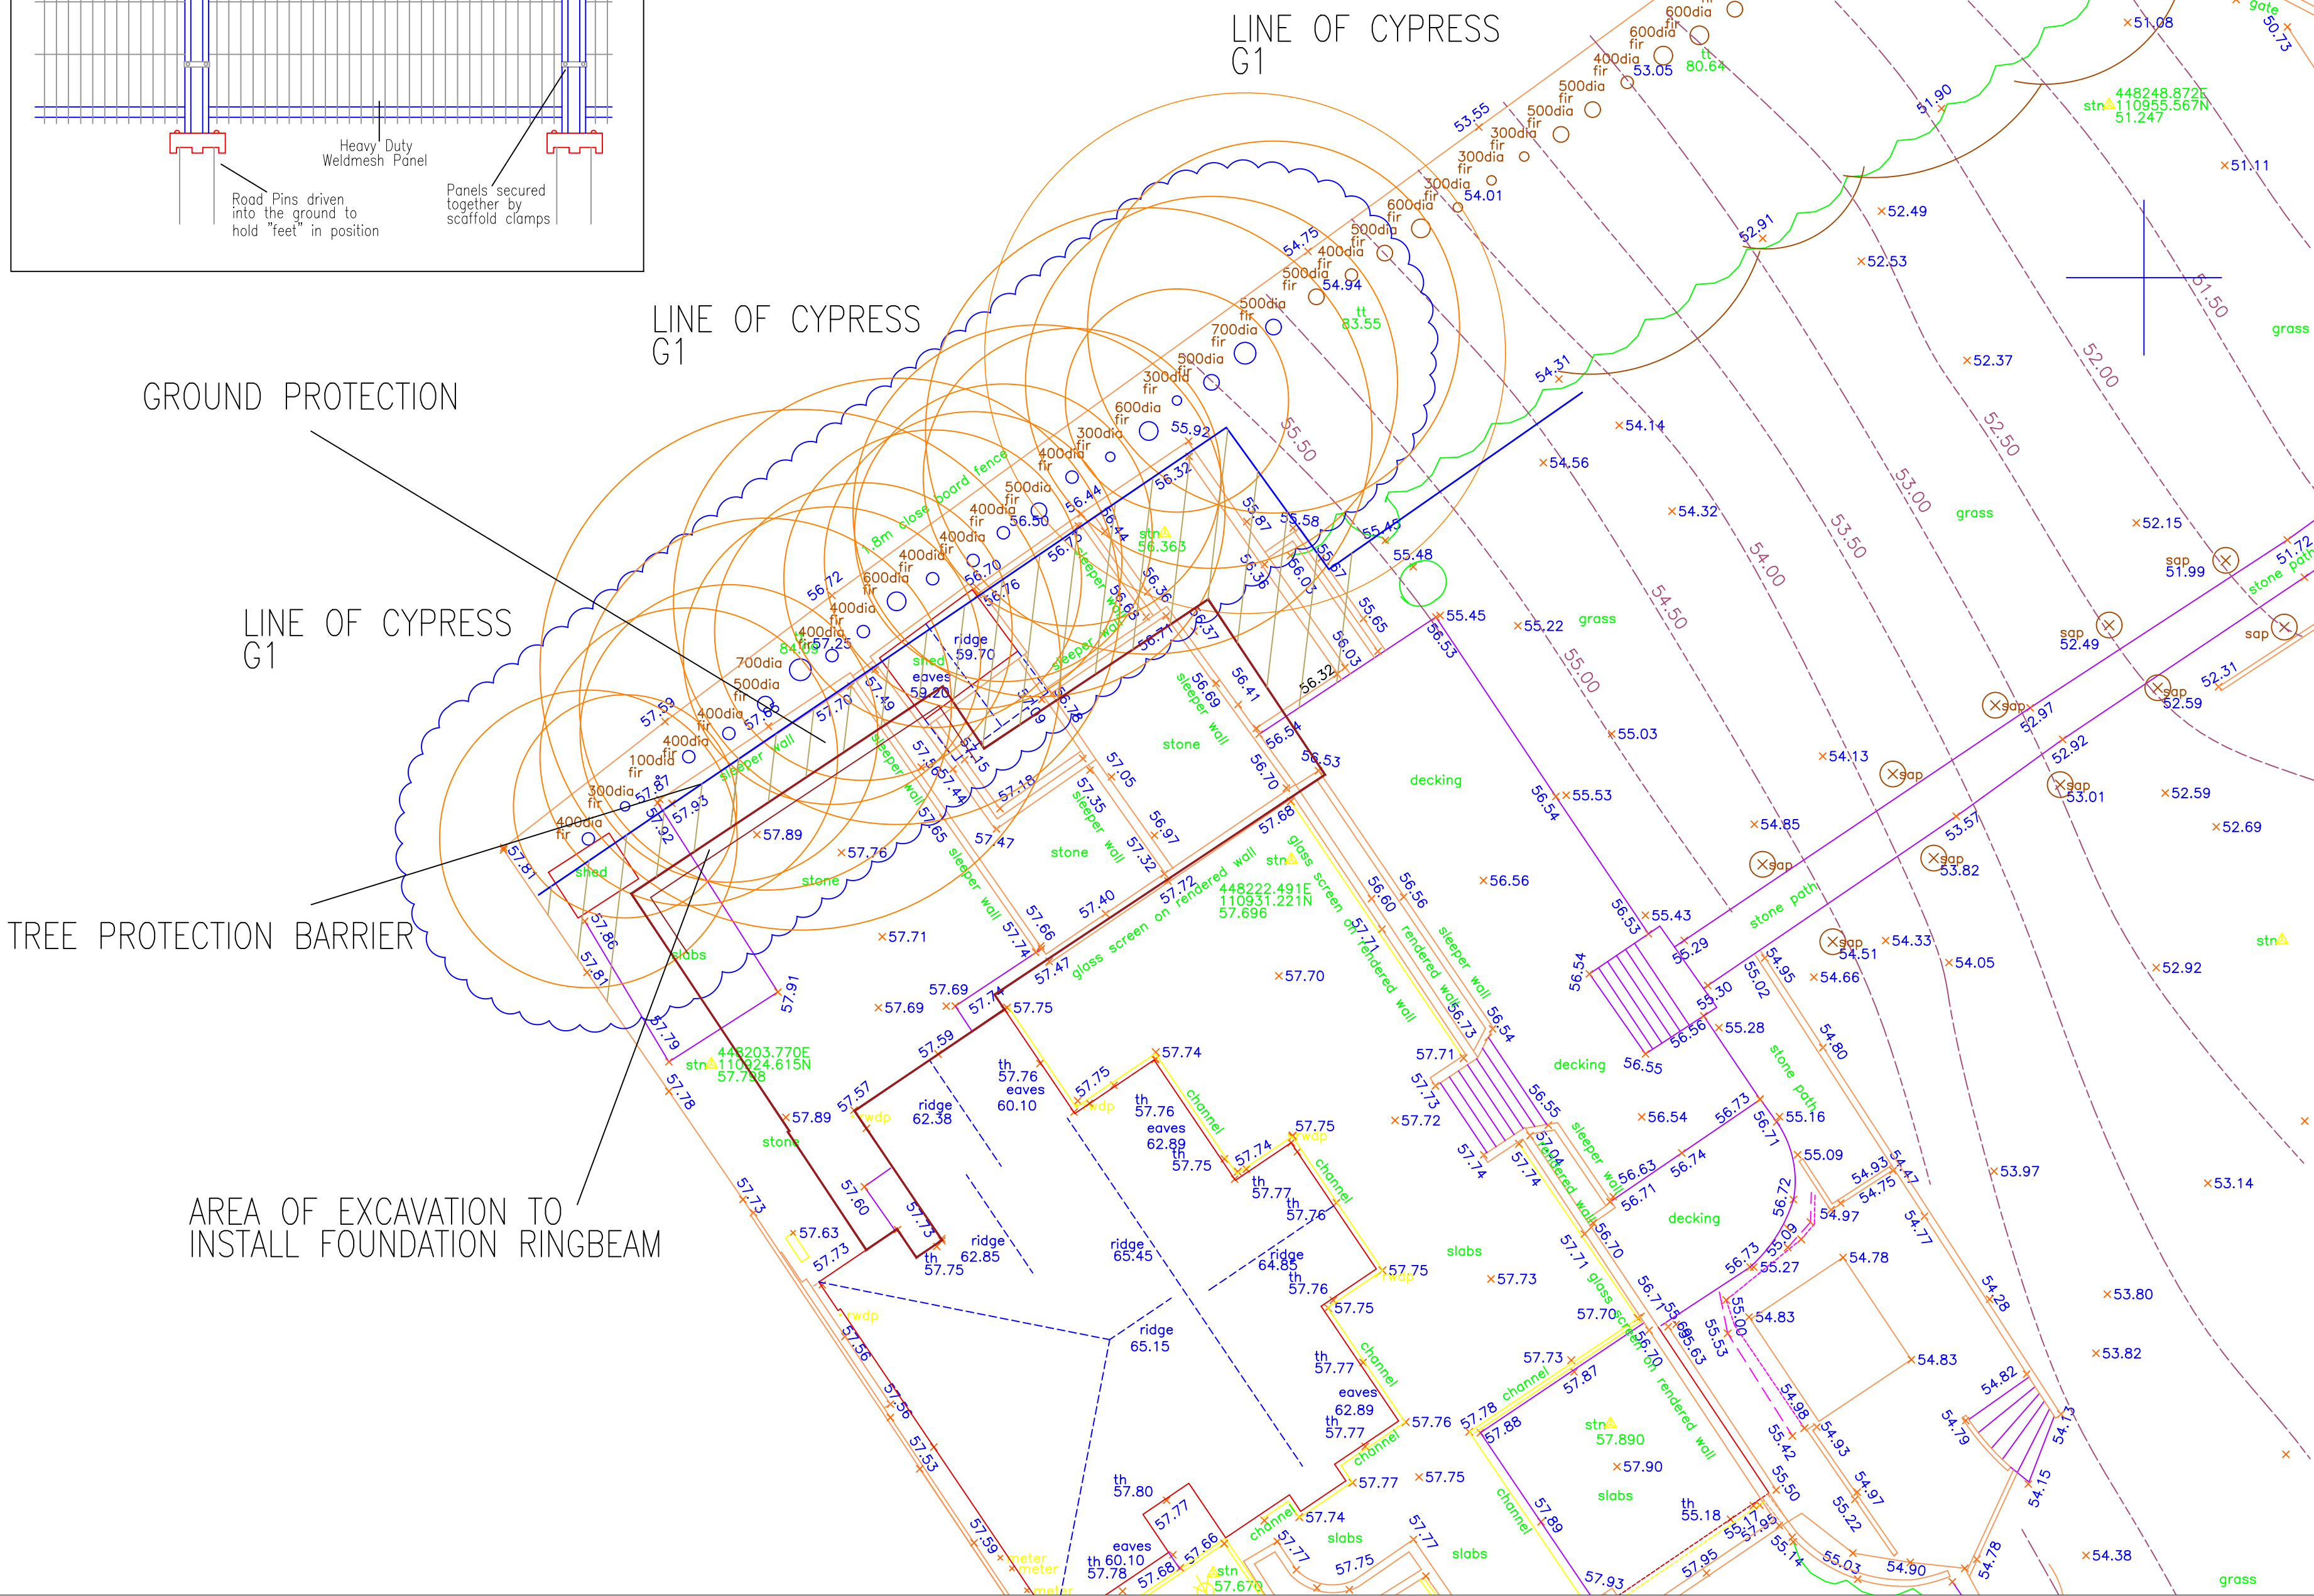

project  
BURSEL DENE  
WINDMILL LANE

client  
MR P BASHAM

drawing title  
TREE SURVEY AND TREE PROTECTION PLAN

**MARK HINSLEY  
ARBORICULTURAL  
CONSULTANTS LTD**

Office F11, 10 Whittle Road, Ferndown, Dorset, BH21 7RU  
Website: [www.treedvice.info](http://www.treedvice.info)  
E-Mail: [markhinsley@treedvice.info](mailto:markhinsley@treedvice.info)  
Tel. 01202 876177

Copyright 2024 ©

|                |       |            |            |
|----------------|-------|------------|------------|
| scale          | 1:150 | paper size | A2         |
| drawn by       | JC    | date       | 15/07/2024 |
| drawing number | 7269  | revision   |            |