


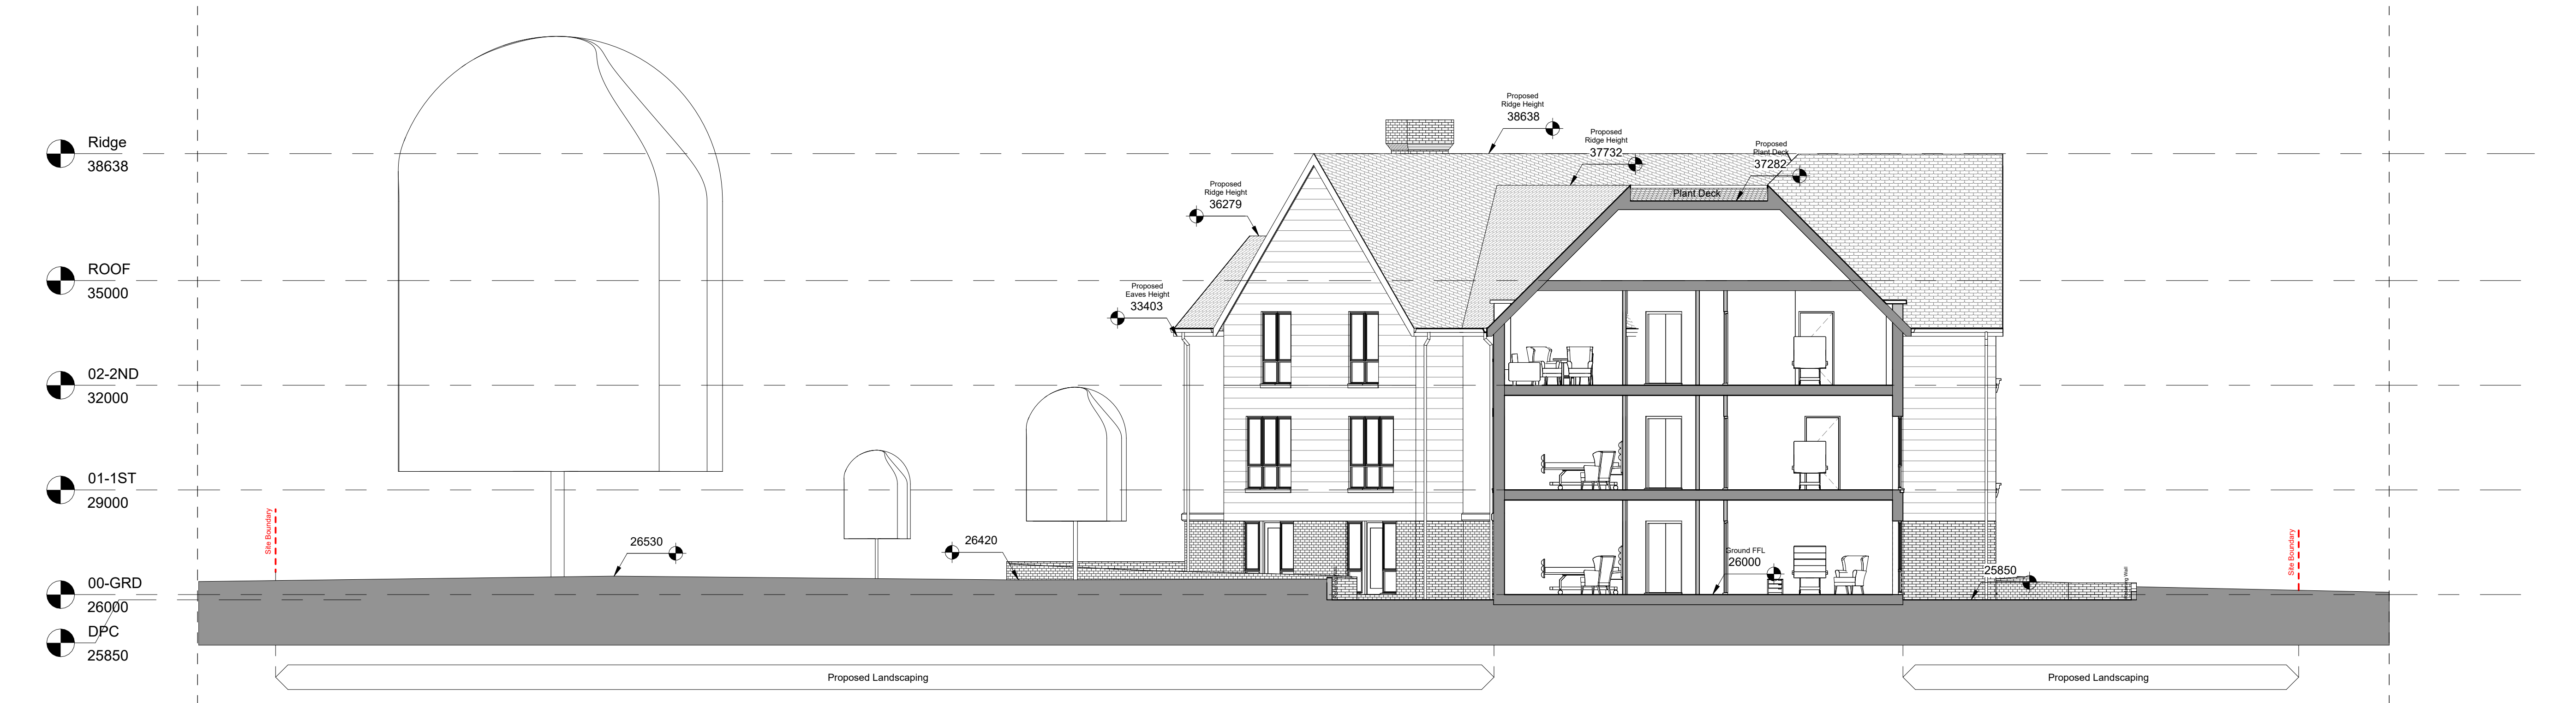

1 Proposed Site Section A-A
1 : 100



2 Proposed Site Section B-B
1 : 100

Please see drawing 9021 for Proposed Site Sections Plan



COPYRIGHT
All rights in this work are reserved. No part of this work may be reproduced, stored or transmitted in any form or by any means (including without limitation by photocopying or placing on a website) without the prior permission in writing of ADG except in accordance with the provisions of the Copyright, Designs and Patents Act 1988. Applications for permission to reproduce any part of this work should be addressed to ADG Architects at info@adgarchitects.co.uk

AREA CALCULATIONS
The areas shown are approximate only and have been measured off preliminary drawings as the likely areas at the current state of design using the stated option from the Code of Measuring Practice, 6th edition. These may be affected by future design development and construction tolerances, or the result of surveys for existing buildings. Take account of these factors before planning any financial or property development purpose or strategy and seek confirmation of latest areas before decision making.

Rev No.	Date	Description



Drawing Title Proposed Site Sections Sheet 1				
Description Proposed Care Home Development, Boorley Gardens, Botley, Hampshire, SO32 2BX				
Client Halebourne Group				
Checked By JB	Drawn By CFF	File Name H2161- ADG- ZZ- XX- DR- A-	Drawing No. 9020	
Scale 1 : 100	Sheet Size A1	Status FEASIBILITY	Revision	