


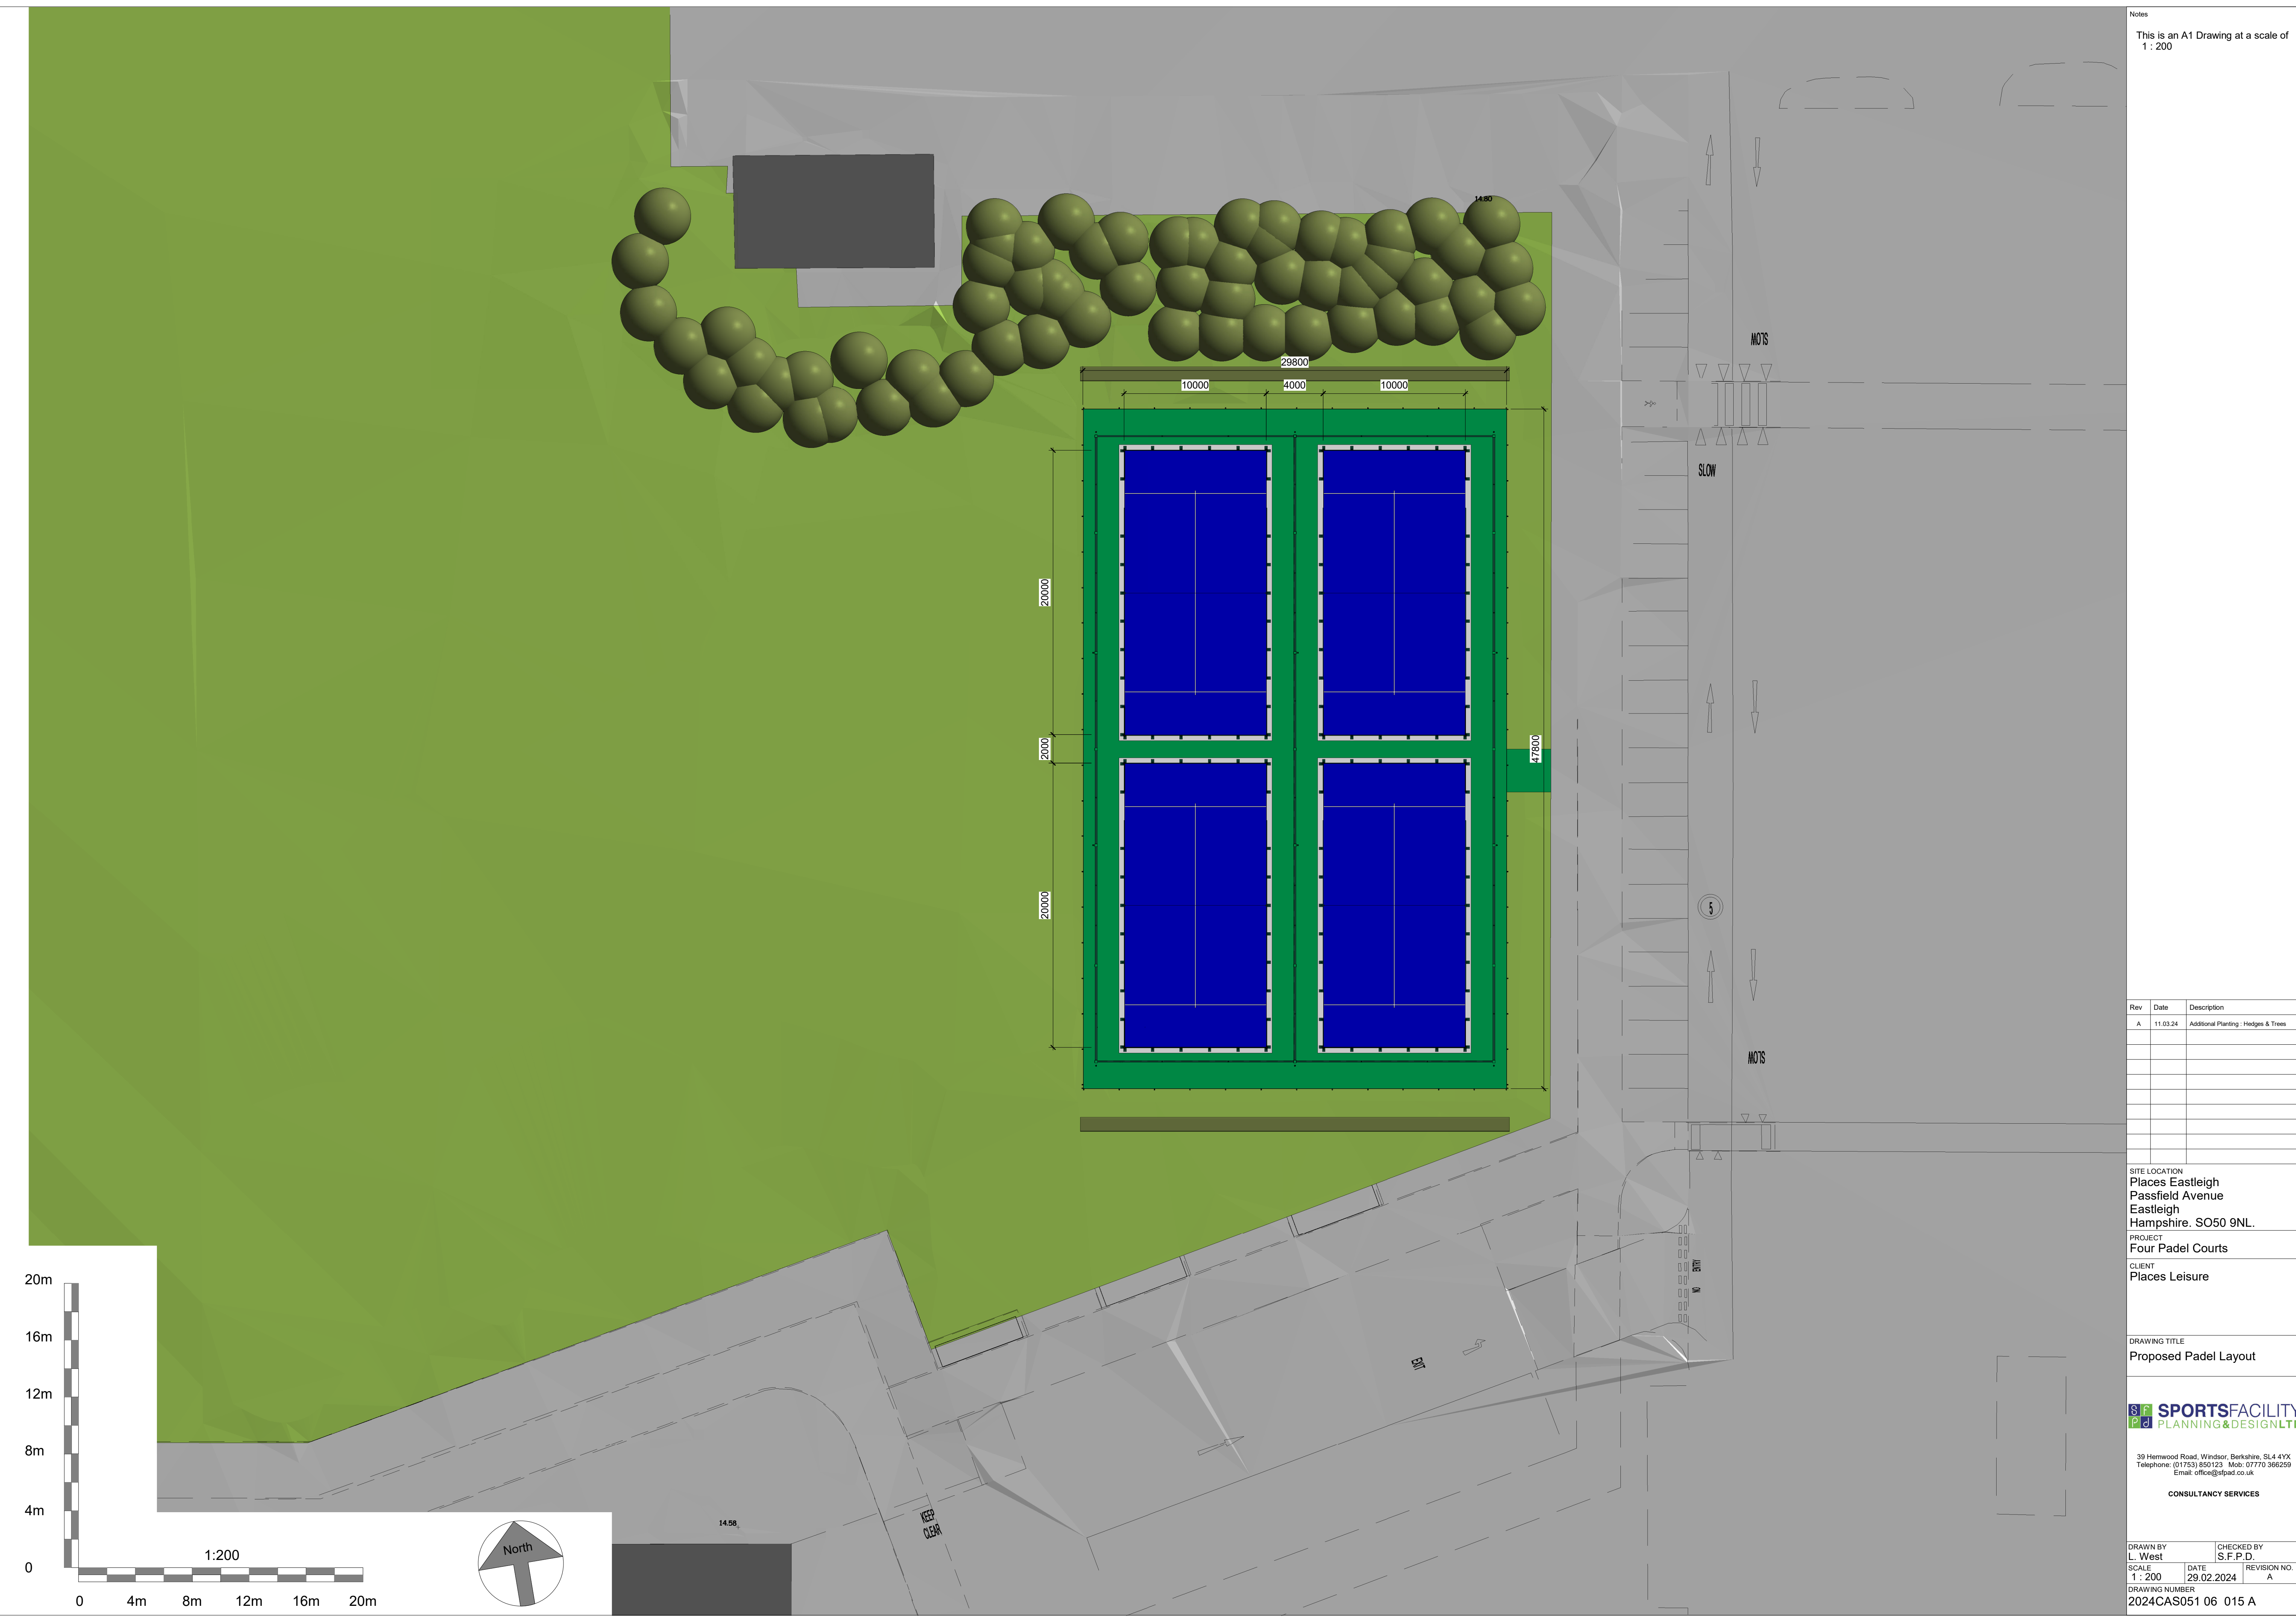

Notes
This is an A1 Drawing at a scale of
1 : 200

Rev	Date	Description
A	11.03.24	Additional Planting - Hedges & Trees

SITE LOCATION
Places Eastleigh
Passfield Avenue
Eastleigh
Hampshire, SO50 9NL.

PROJECT
Four Padel Courts

CLIENT
Places Leisure

DRAWING TITLE
Proposed Padel Layout

S F SPORTSFACILITY
P d PLANNING&DESIGNLTD

39 Hemwood Road, Windsor, Berkshire, SL4 4YX
Telephone: (01753) 850123 Mob: 07770 366299
Email: office@sfpd.co.uk

CONSULTANCY SERVICES

DRAWN BY L. West	CHECKED BY S.F.P.D.
SCALE 1 : 200	DATE 29.02.2024
DRAWING NUMBER 2024CAS051 06 015 A	REVISION NO. A