


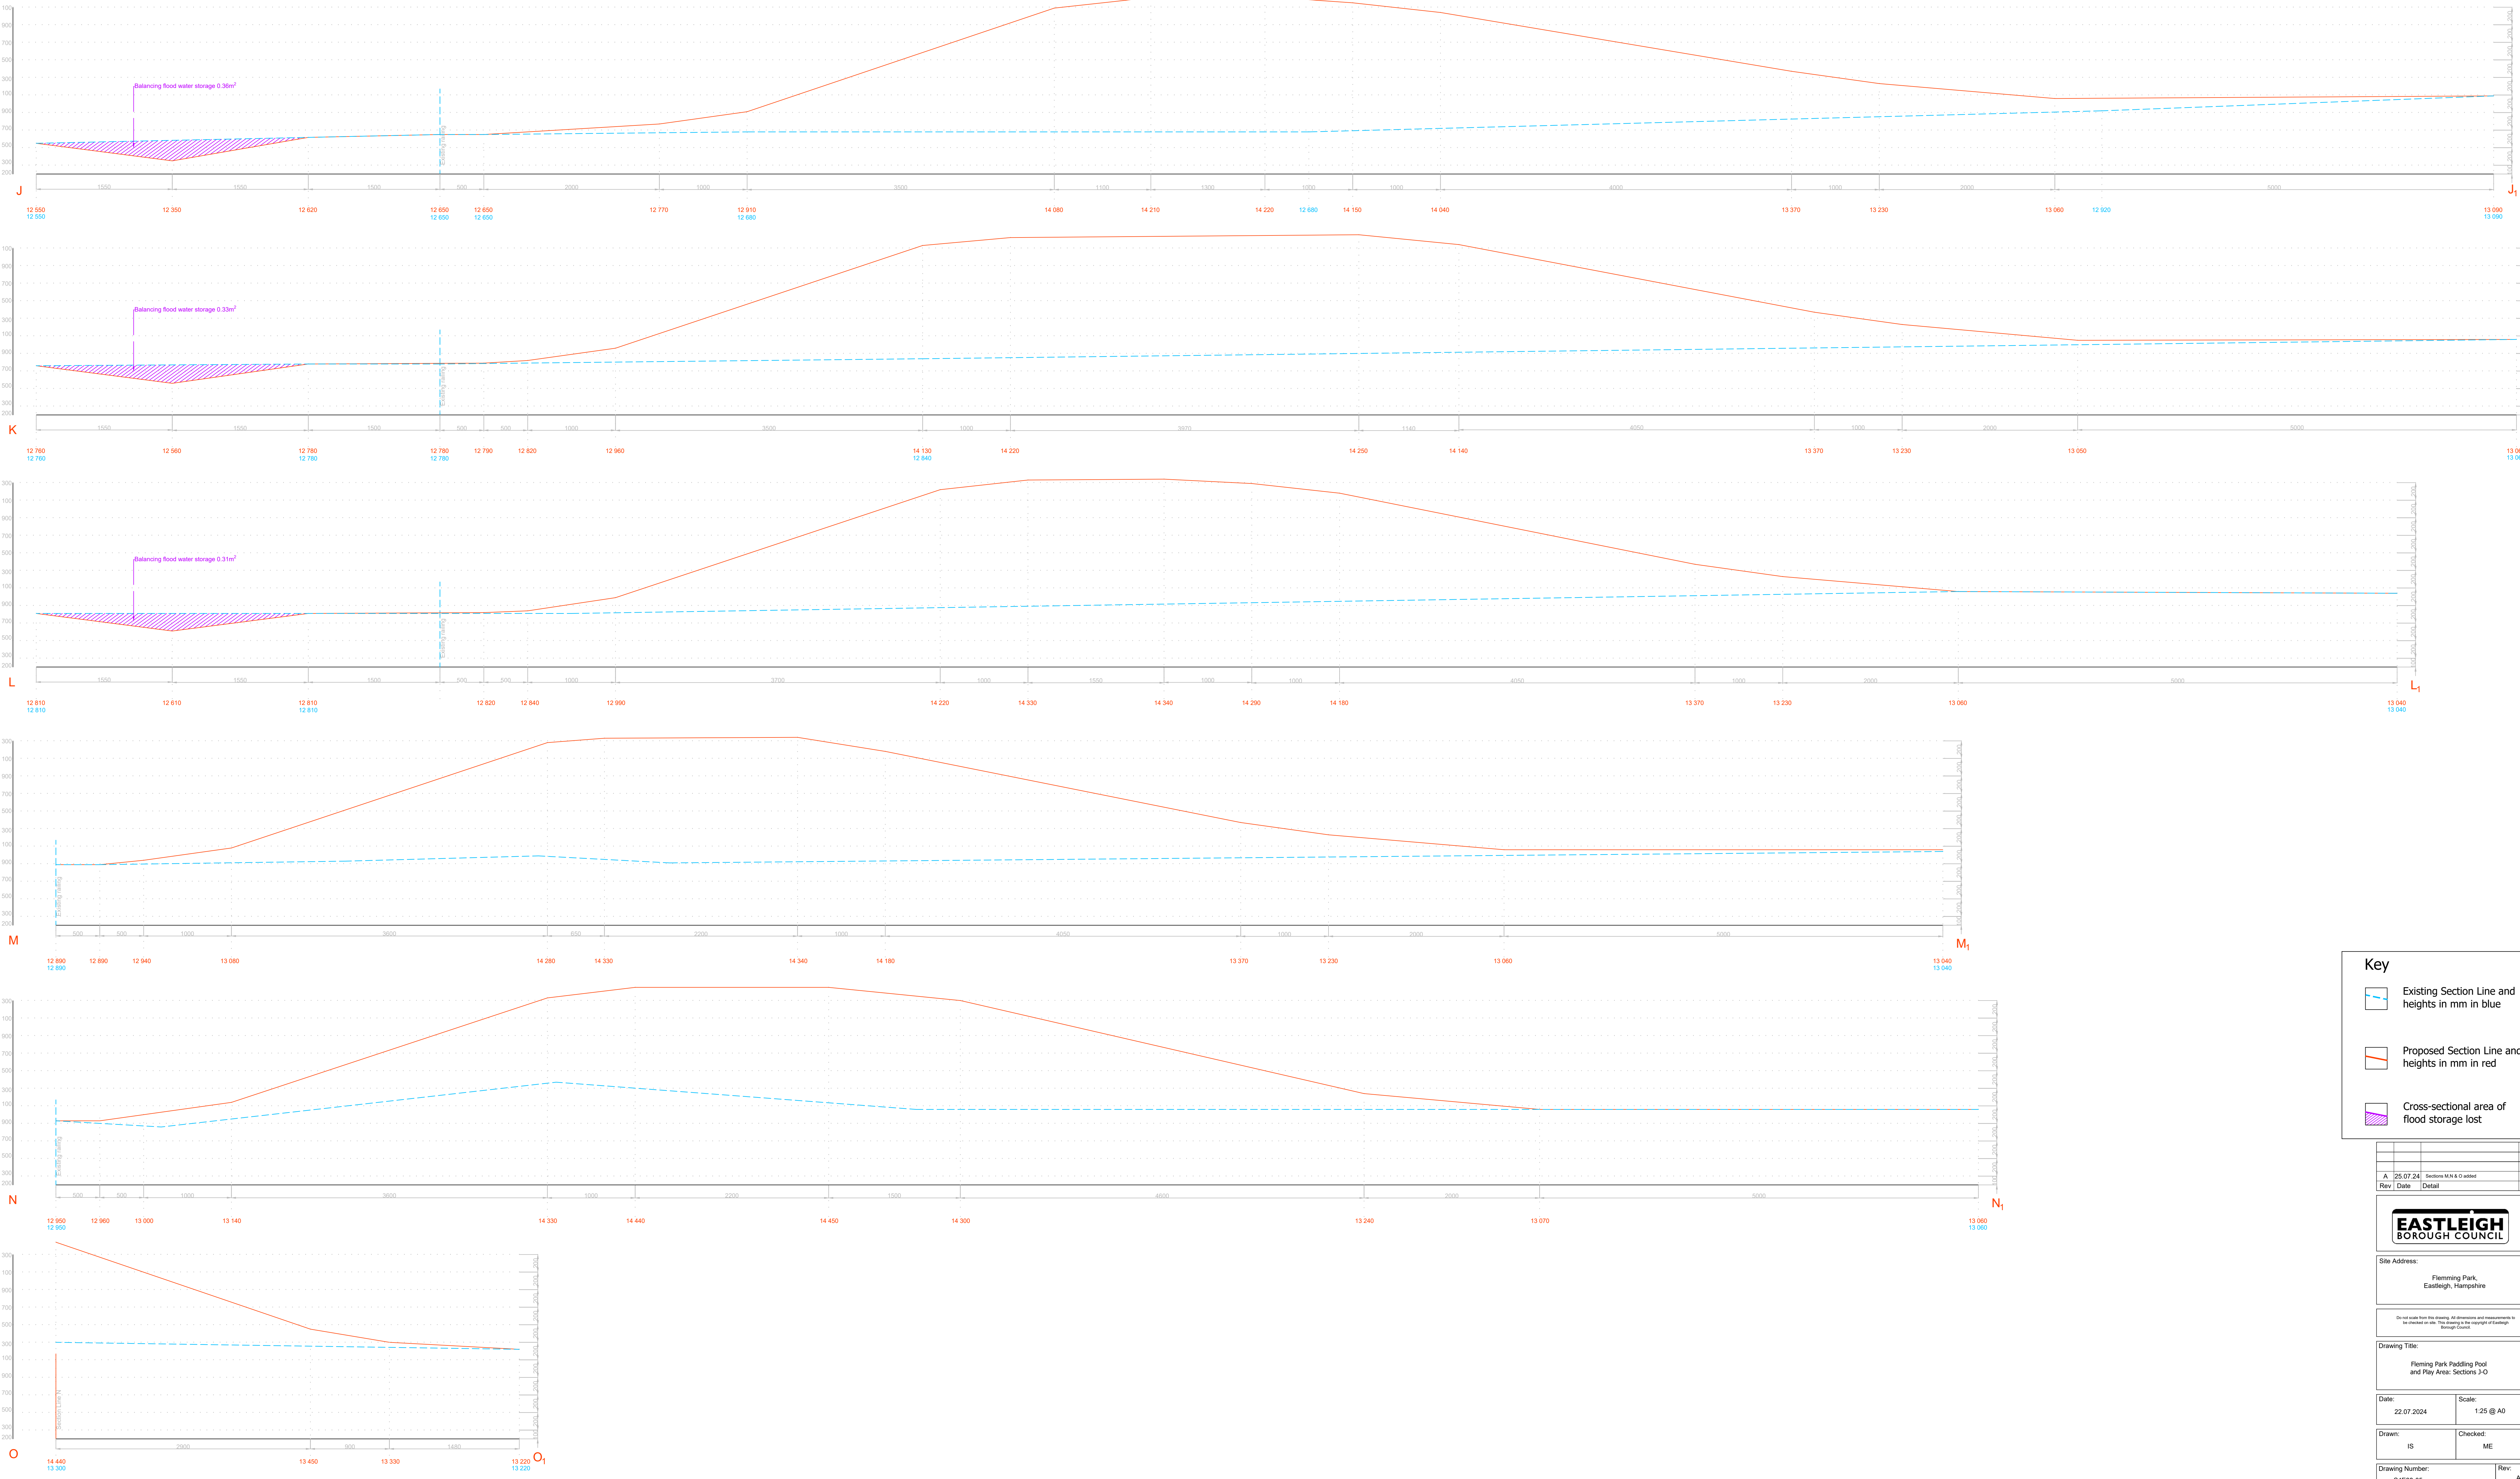

Key

Existing Section Line and heights in mm in blue

Proposed Section Line and heights in mm in red

Cross-sectional area of flood storage lost

A	25.07.24	Business MWH & O water	IS
Rev	Date	Detail	By

EASTLEIGH

BOROUGH COUNCIL

Site Address:

Flemming Park,
Eastleigh, Hampshire

Do not scale from this drawing. All dimensions and measurements to be checked on site. For accuracy, the original of this drawing should be used.

Drawing Title:

Fleming Park Paddling Pool
and Play Area: Sections J-O

Date:

22.07.2024

Scale:

1:25 @ A0

Drawn:

IS

Checked:

ME

Drawing Number:

S4E38-05

Rev:

A