


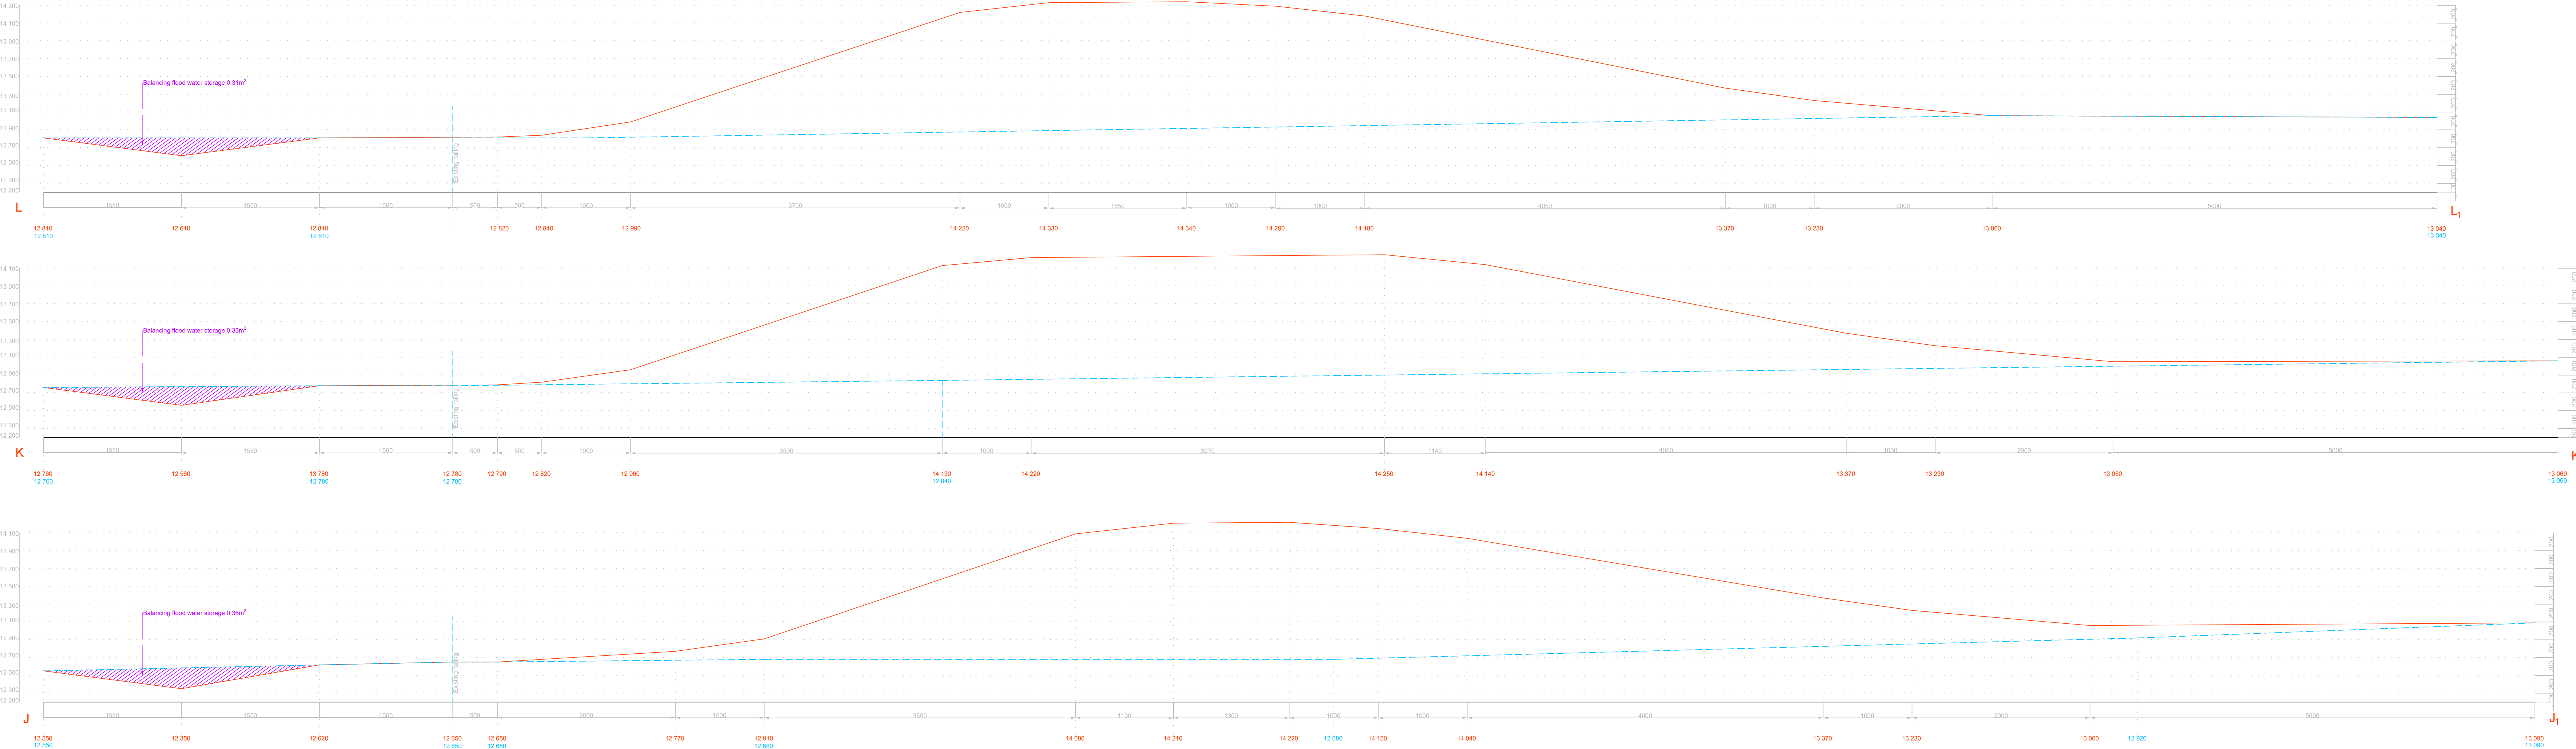

Key

Existing Section Line and heights in mm in blue

Proposed Section Line and heights in mm in red

Cross-sectional area of flood storage lost

Rev	Date	Detail	By
EASTLEIGH BOROUGH COUNCIL			
Site Address: Fleming Park, Eastleigh, Hampshire			
Do not scale from this drawing. All dimensions and measurements to be checked on site. For accuracy, take readings of finished ground levels.			
Drawing Title: Fleming Park Paddling Pool and Play Area: Sections J-L			
Date: 22.07.2024		Scale: 1:25 @ A0	
Drawn: IS		Checked: ME	
Drawing Number: S4E38-05			Rev: -