


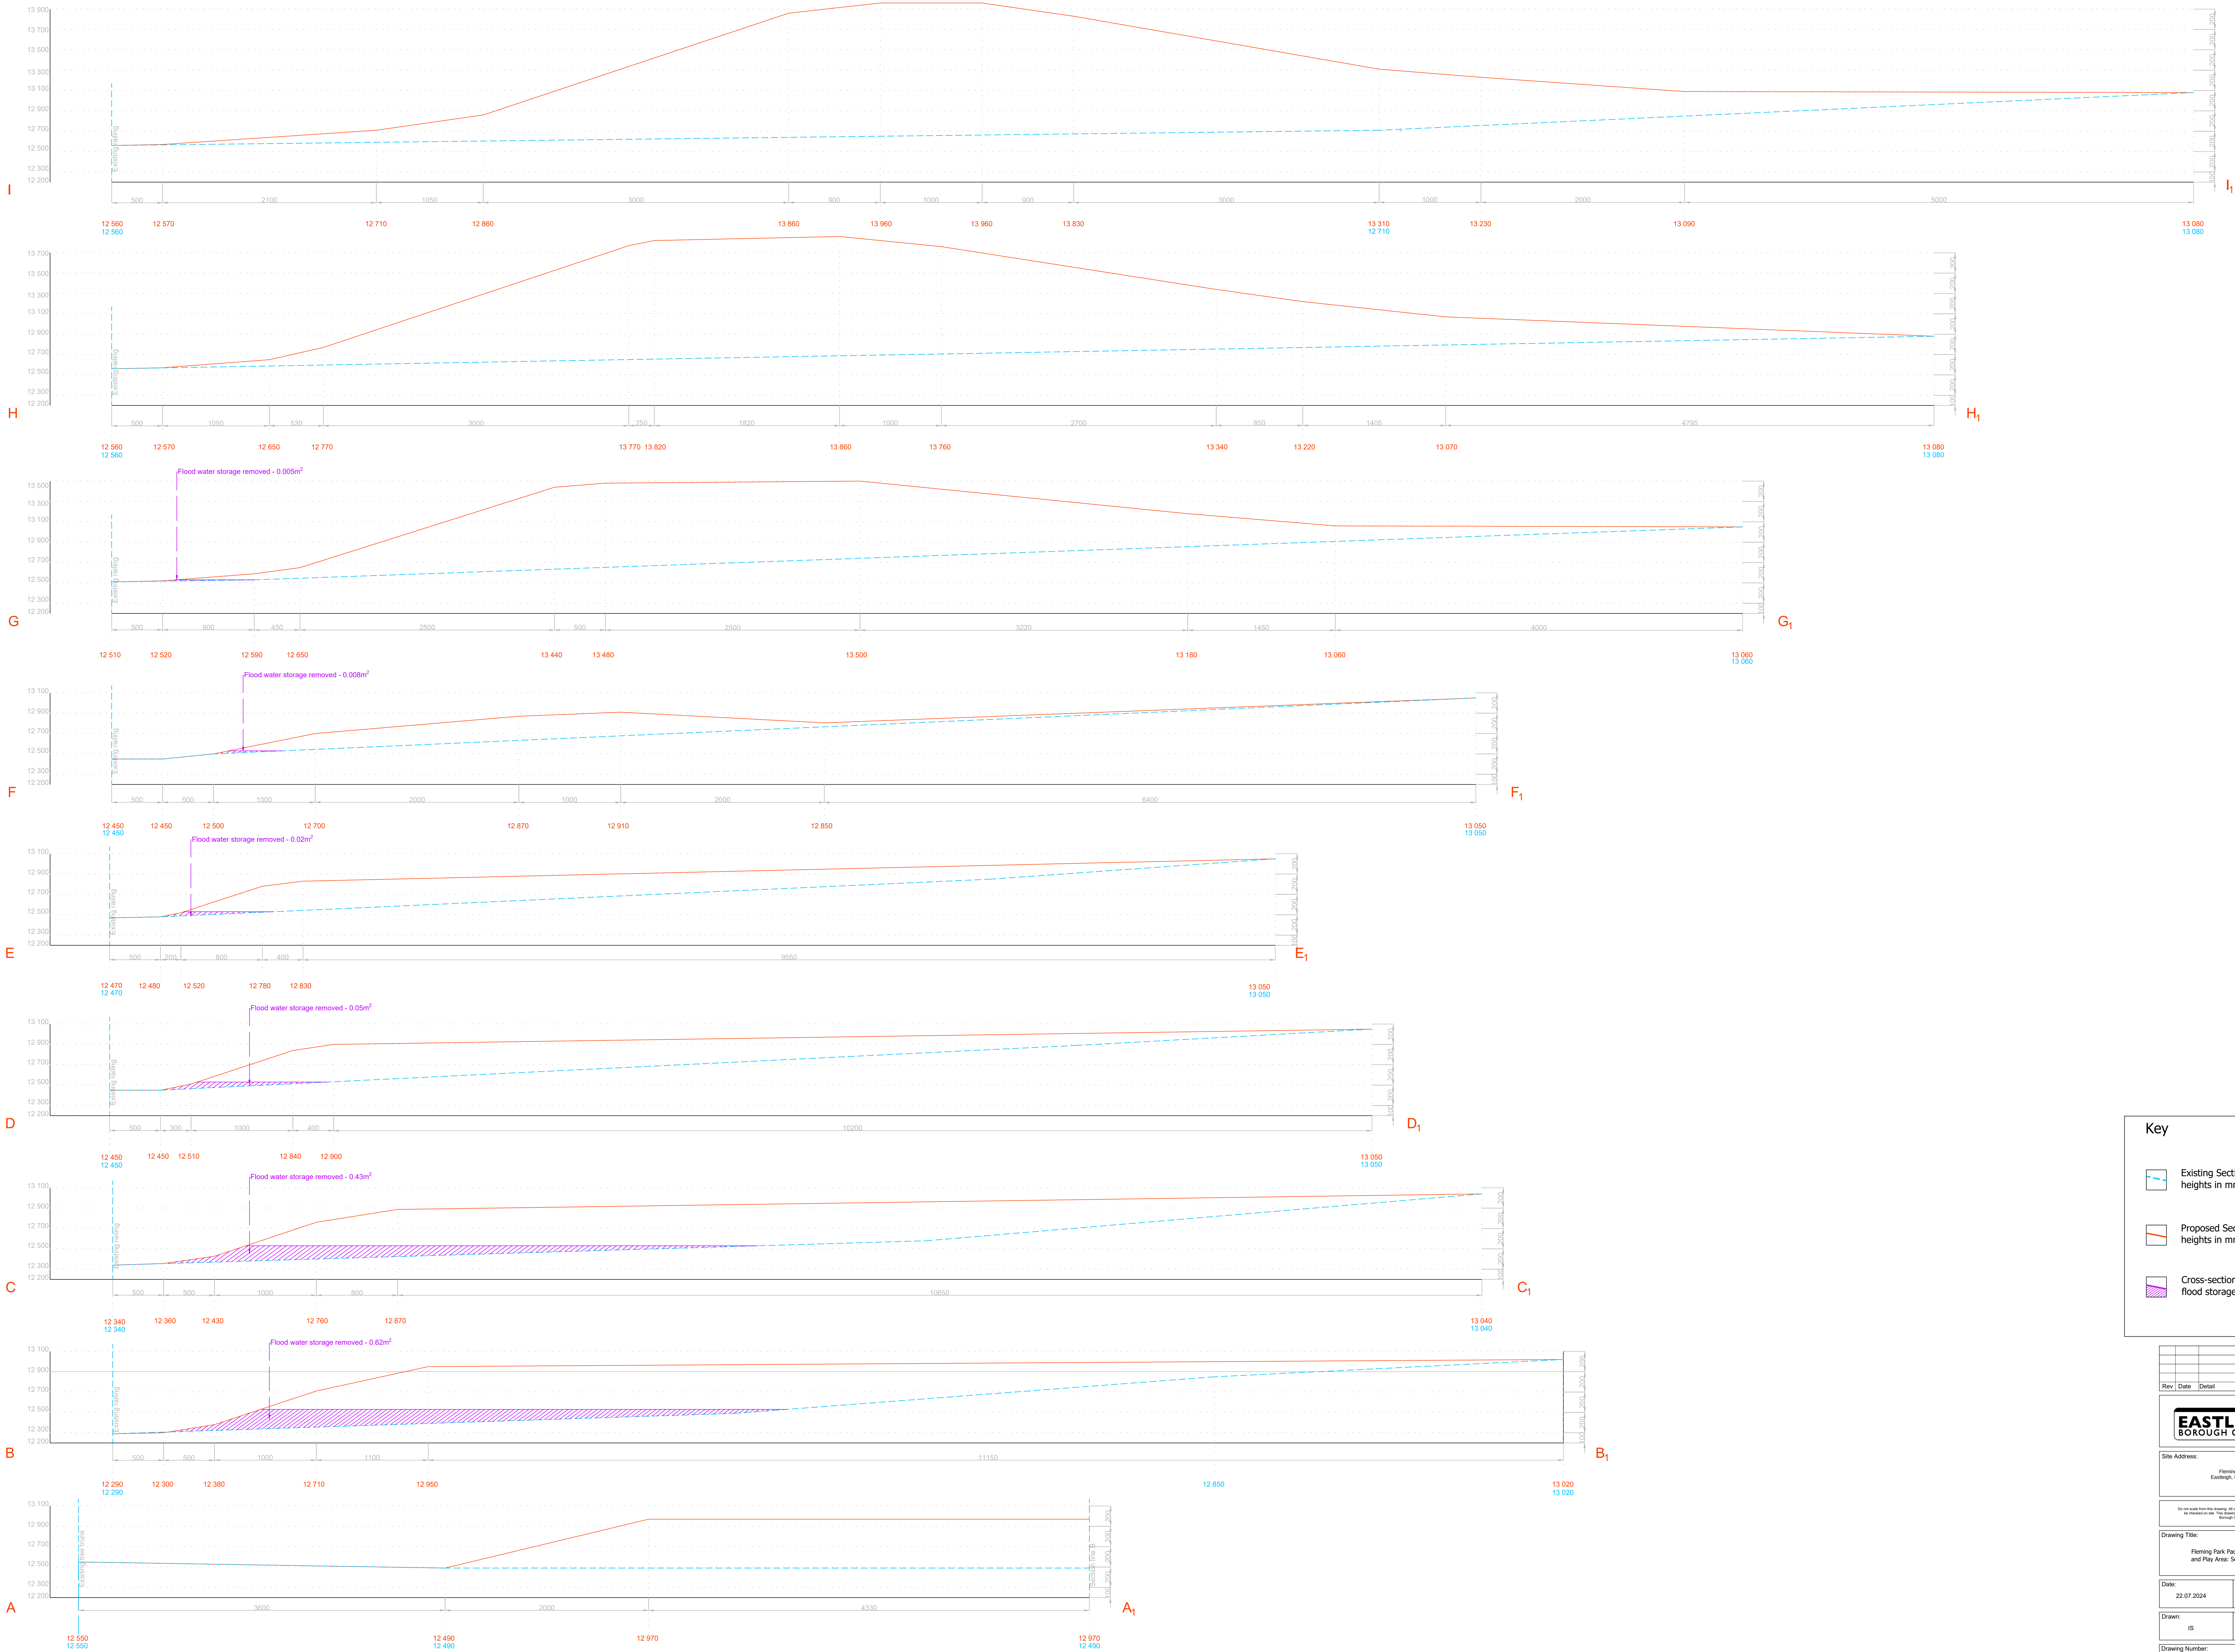

**Key**

- Existing Section Line and heights in mm in blue
- Proposed Section Line and heights in mm in red
- Cross-sectional area of flood storage lost

|   |                     |        |           |
|---|---------------------|--------|-----------|
| Rev   | Date                | Detail | By        |
|   |                     |        |           |
| <b>EASTLEIGH BOROUGH COUNCIL</b>   |                     |        |           |
| Site Address:<br>Fleming Park,<br>Eastleigh, Hampshire                                                                                                  |                     |        |           |
| We will make sure that this drawing, all dimensions and measurements to be checked on site. This drawing is the copyright of Eastleigh Borough Council. |                     |        |           |
| Drawing Title:<br>Fleming Park Paddling Pool<br>and Play Area: Sections A-I                                                                             |                     |        |           |
| Date:<br>22.07.2024   | Scale:<br>1:20 @ A0 |        |           |
| Drawn:<br>IS   | Checked:<br>ME      |        |           |
| Drawing Number:<br>S4E38-04   |                     |        | Rev:<br>- |