

SITE ACKNOWLEDGEMENT OF ORDER

Job No. : D10918F

Invoice To:

Rachael Reid
Sarum House
6 Winchester Street
Botley
SO30 2AA

Tel No:

Delivery To:

Rachael Reid
Sarum House
6 Winchester Street
Botley
SO30 2AA

Quotation No. SG/B46848SA

Rep: Rob Sutton

Order No. Deposit Rec'd

Terms. 25% / 70% / 5%


Est. Delivery: w/e T.B.C.



Finish: Primed & Fully Finished RAL 9010 (White)



Glazing Bead: Reddiplex Putty Type

The following must be considered when giving your approval:

- * ALL ELEVATIONS ARE VIEWED FROM OUTSIDE.
- * POINT OF ARROW DENOTES HINGE POSITION.
- * ATTENTION TO BE GIVEN TO THE PROPORTIONS OF ANY LEAD OR GLAZING BARS.
- * SIZES THAT HAVE BEEN MEASURED ON SITE ARE OUR RESPONSIBILITY.
- * APERTURES FORMED TO AGREED SIZES ARE THE CLIENTS RESPONSIBILITY.
- * PLEASE CHECK THAT WE HAVE INTERPRETED YOUR REQUIREMENTS CORRECTLY
- AS NO LIABILITY WILL BE ACCEPTED FOR ANY ERRORS MADE POST APPROVAL.

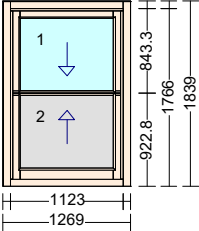Item	Quantity	Description
1	1 Piece(s)	 Location: Bathroom (Side Elevation) Product: DHSS Weights & Lines Timber: Hardwood Finish: Fully Finished 3 Coat Paint Sash: DHSS Top Sash With Horn DHSS Bottom Sash Sash: Lambs Tongue W/Board: Window Board Groove Required Gasket: White Options: White Trykvent Brass Round End Sash Pulley Brass Keyed Vent Lock Mighton Brass Sash Lift SEC Cam Lock Heritage Hardex Gold Glass: (24mm) 4/16/4 Clear Toughened / Clear Low E Toughened - Duplex Bar - Black Warm Edge Spacer - Argon (24mm) 4/16/4 Clear Low E Toughened - Duplex Bar / Obscured Satin Toughened - Black Warm Edge Spacer - Argon Weight (kg): 97 Dims: 1269x1839 Notes: Internal Architrave Set c/w Stub Window Board Sent Loose

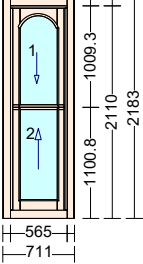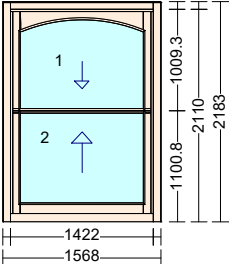Item	Quantity	Description
2 	4 Piece(s)	Location: Dining & Front Room (Bay Returns) Product: DHSS Weights & Lines Timber: Hardwood Finish: Fully Finished 3 Coat Paint Sash: DHSS Top Sash With Horn DHSS Bottom Sash Sash: Lambs Tongue W/Board: Window Board Groove Required Gasket: White Options: Brass Round End Sash Pulley Brass Keyed Vent Lock Mighton Brass Sash Lift SEC Cam Lock Heritage Hardex Gold Glass: 2 x (24.8mm) 6.8/14/4 Clear Laminated / Clear Low E Toughened - Duplex Bar - Black Warm Edge Spacer - Argon Weight (kg): 76 Dims: 711x2183 Notes: Internal Linings Over Width to Allow for Joining on Site Stub Window Board Sent Loose
3 	2 Piece(s)	Location: Dining & Front Room (Bay Fronts) Product: DHSS Weights & Lines Timber: Hardwood Finish: Fully Finished 3 Coat Paint Sash: DHSS Top Sash With Horn DHSS Bottom Sash Sash: Lambs Tongue W/Board: Window Board Groove Required Gasket: White Options: Brass Round End Sash Pulley Brass Keyed Vent Lock Mighton Brass Sash Lift SEC Cam Lock Heritage Hardex Gold Glass: 2 x (24.8mm) 6.8/14/4 Clear Laminated / Clear Low E Toughened - Duplex Bar - Black Warm Edge Spacer - Argon Weight (kg): 149 Dims: 1568x2183 Notes: Internal Linings Over Width to Allow for Joining on Site Stub Window Board Sent Loose

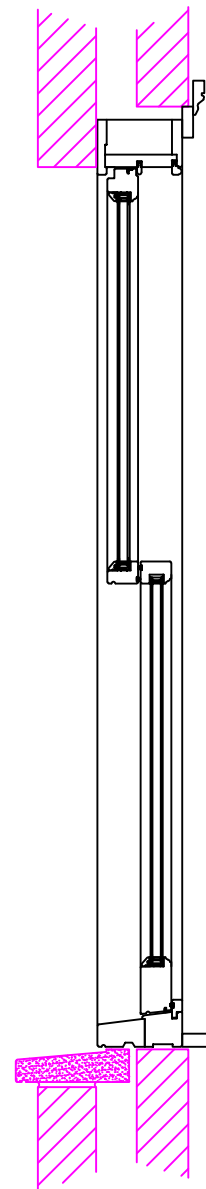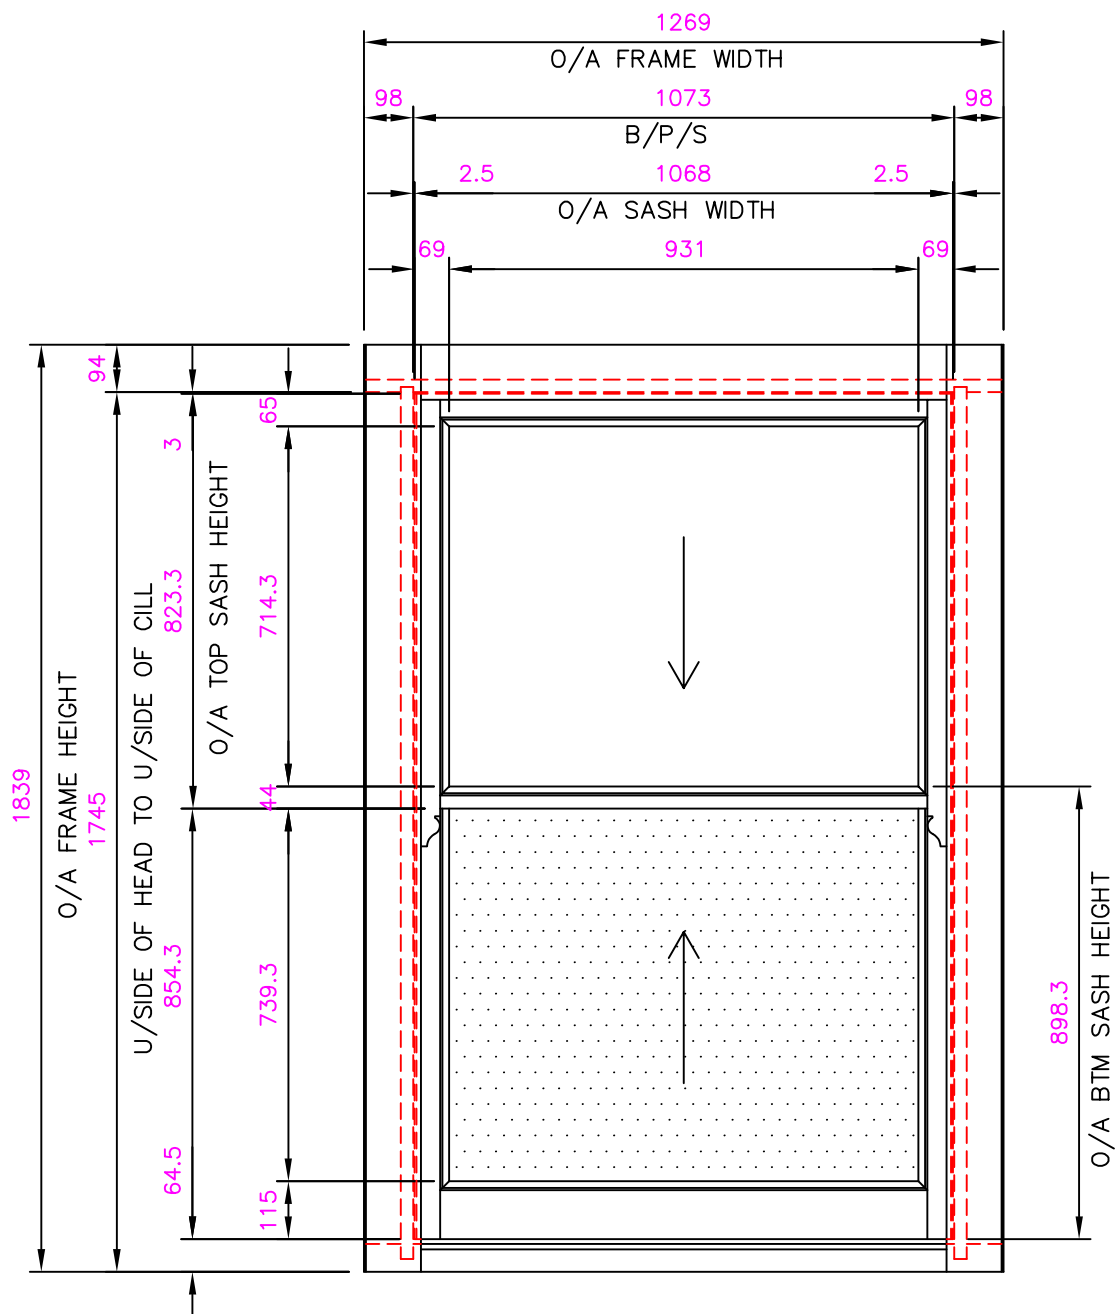

68x22 INTERNAL ARCHITRAVE TO 3 SIDES (SENT LOOSE)
 60x22 PAR ARCHITRAVE TO 3 SIDES (SENT LOOSE)
 62x26 BULLNOSED & RETURN WINDOWBOARD (SENT LOOSE 280mm OVER LENGTH)



INPUT
JOINERY

Tel: 01264 771900
 E-Mail: info@inputjoinery.co.uk

CUSTOMER: RACHEAL REID - SARUM HOUSE, 6 WINCHESTER STREET SO30 2AA

DRAWING TITLE: BATHROOM (SIDE ELEVATION)




DATE: 05.07.24

DRAWING NUMBER: D10918F.1

DRAWN BY: RS

SCALE: 1:15 @ A4

REVISION: -

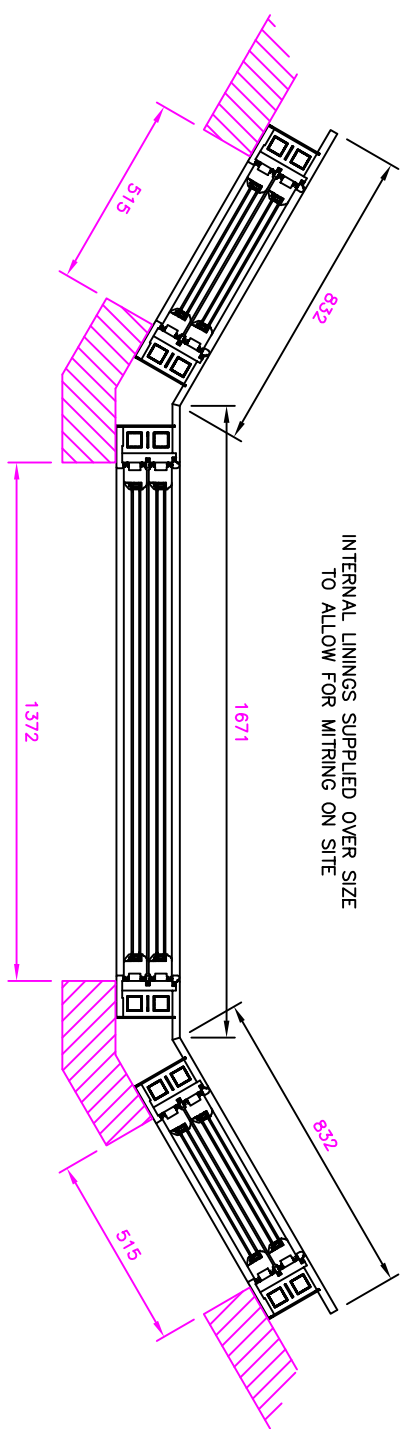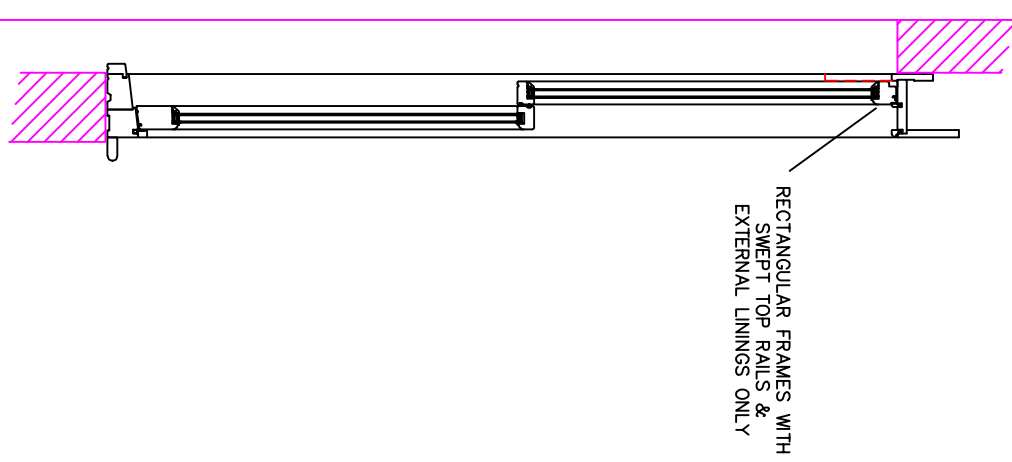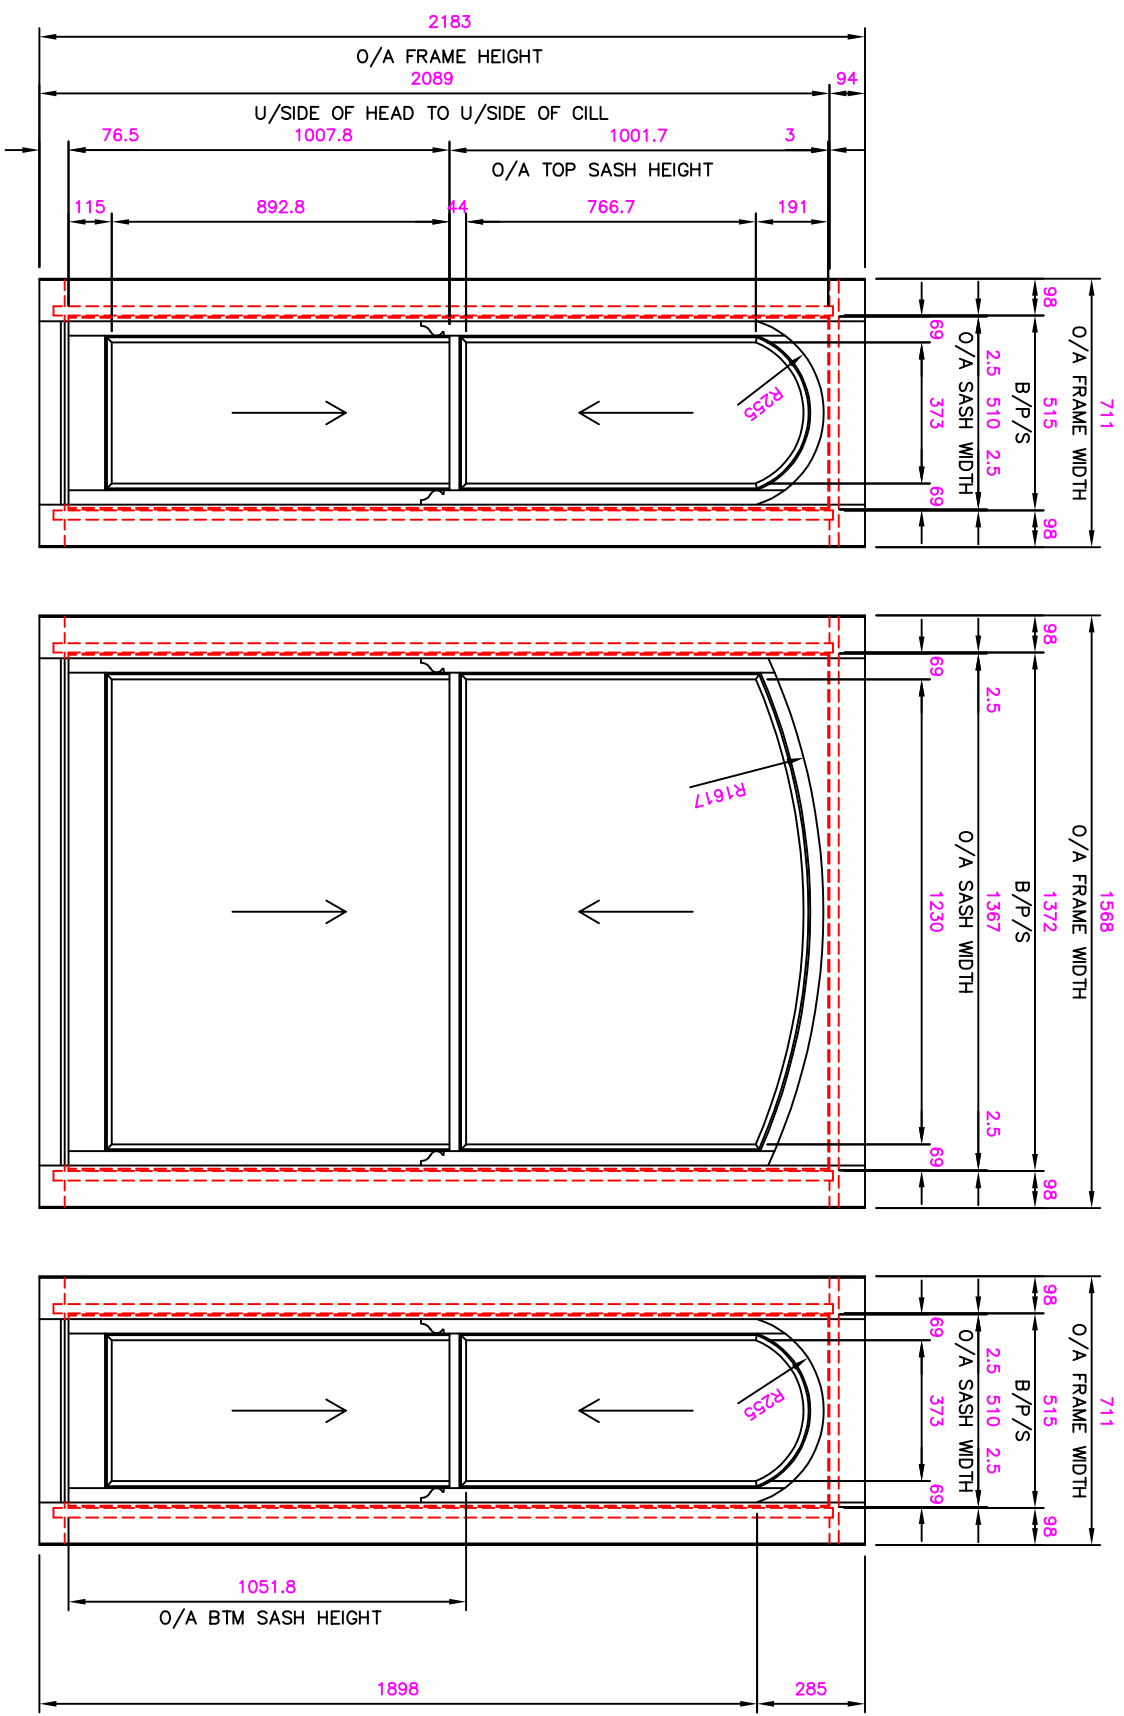


CUSTOMER: RACHEAL REID – SARUM HOUSE, 6 WINCHESTER STREET SO30 2AA			
DRAWING TITLE: DINING ROOM & FRONT ROOM (6 Frames Req'd)			DATE: 15.07.24
DRAWING NUMBER: D10918F.2-3	DRAWN BY: RS	SCALE: 1:20 @ A3	REVISION: –



INPUT
JOINERY

Tel: 01264 771900
E-Mail: info@inputjoinery.co.uk

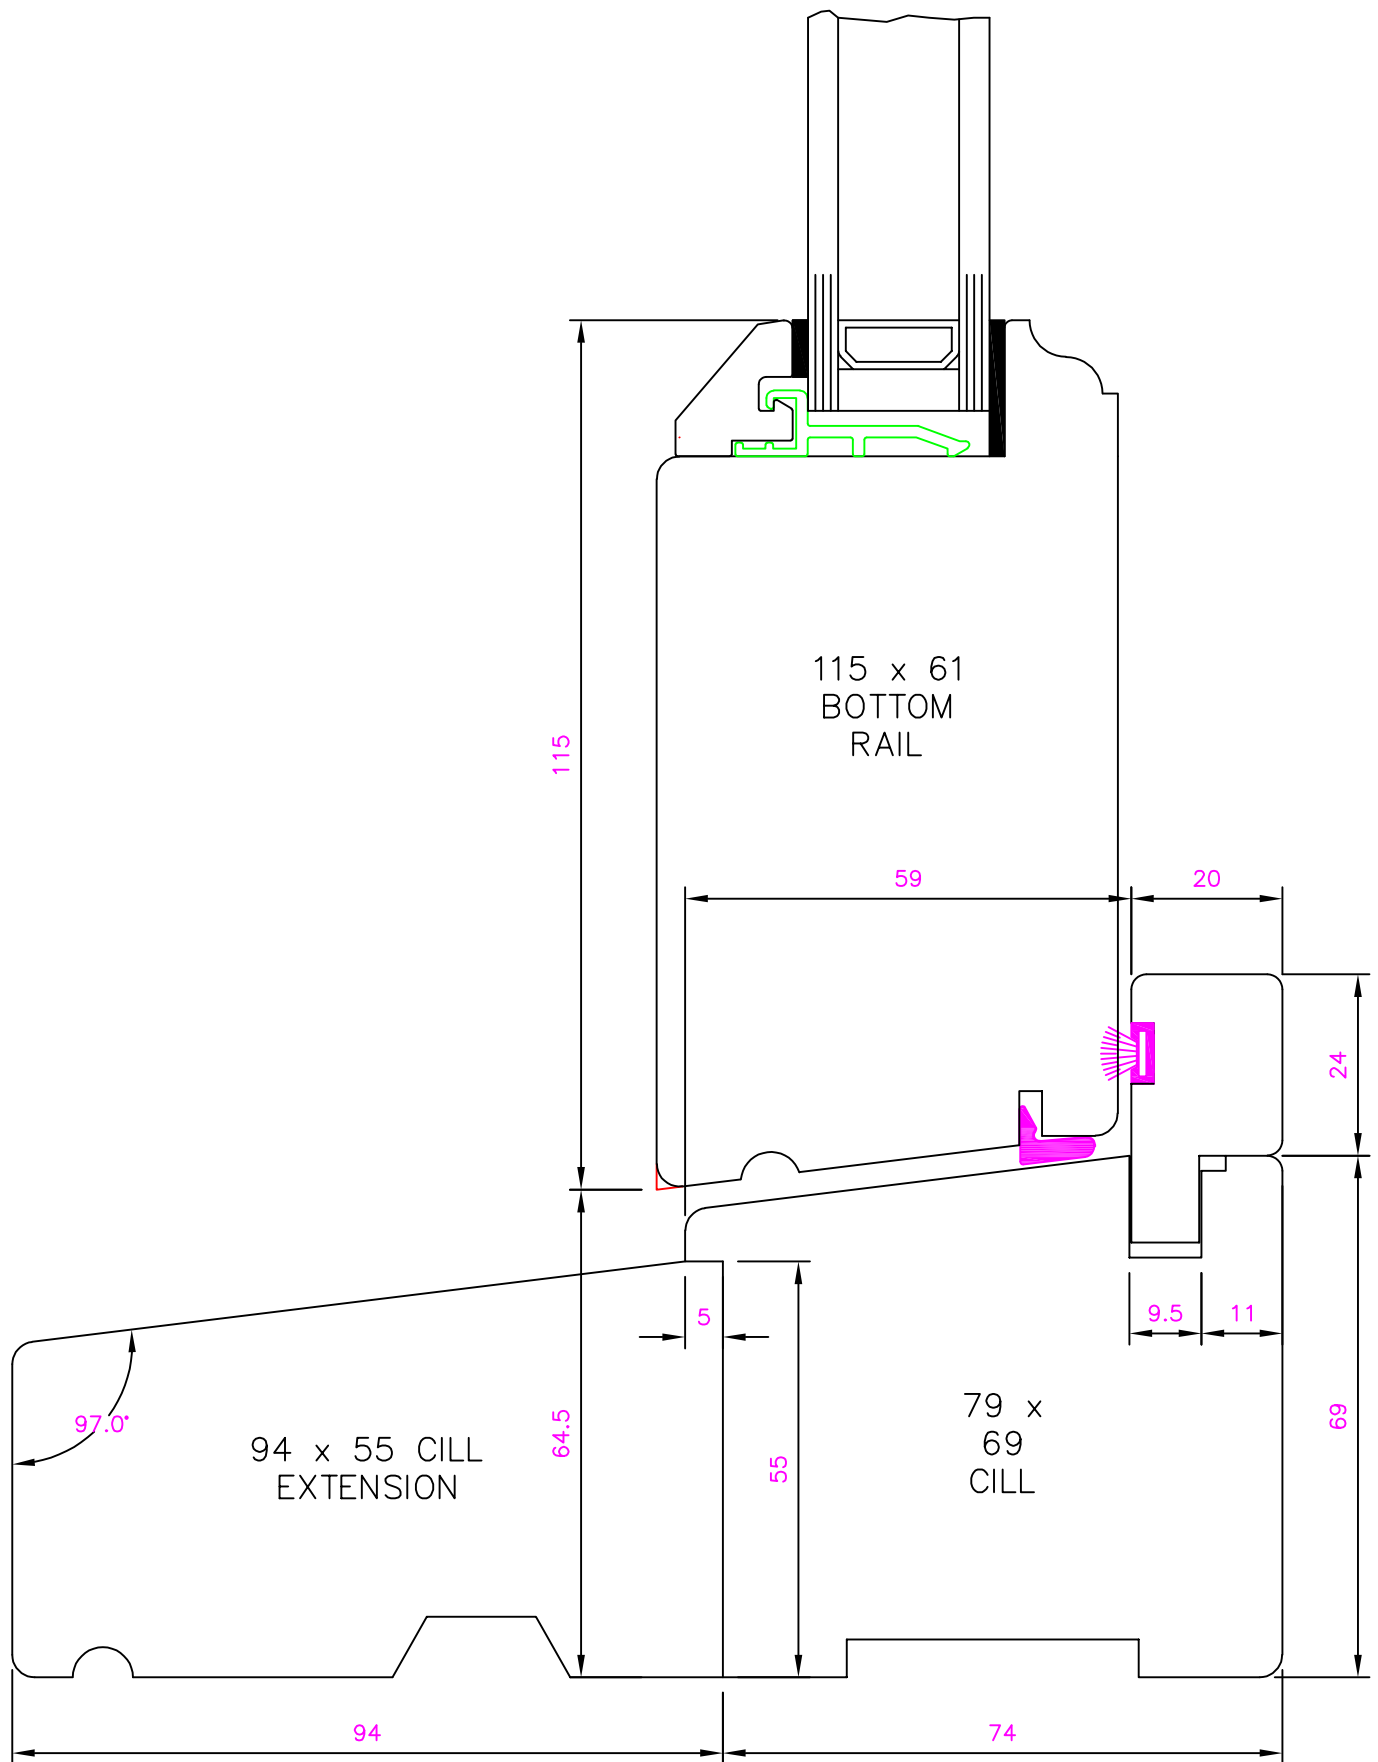

Tel: 01264 771900
E-Mail: info@inputjoinery.co.uk

CUSTOMER: RACHEAL REID – SARUM HOUSE, 6 WINCHESTER STREET SO30 2AA

DRAWING TITLE: DETAIL OF DHSS WINDOW CILL


DATE: 15.07.24

DRAWING NUMBER: D10918F.1.1

DRAWN BY: RS

SCALE: 1:1 @ A4

REVISION: 0

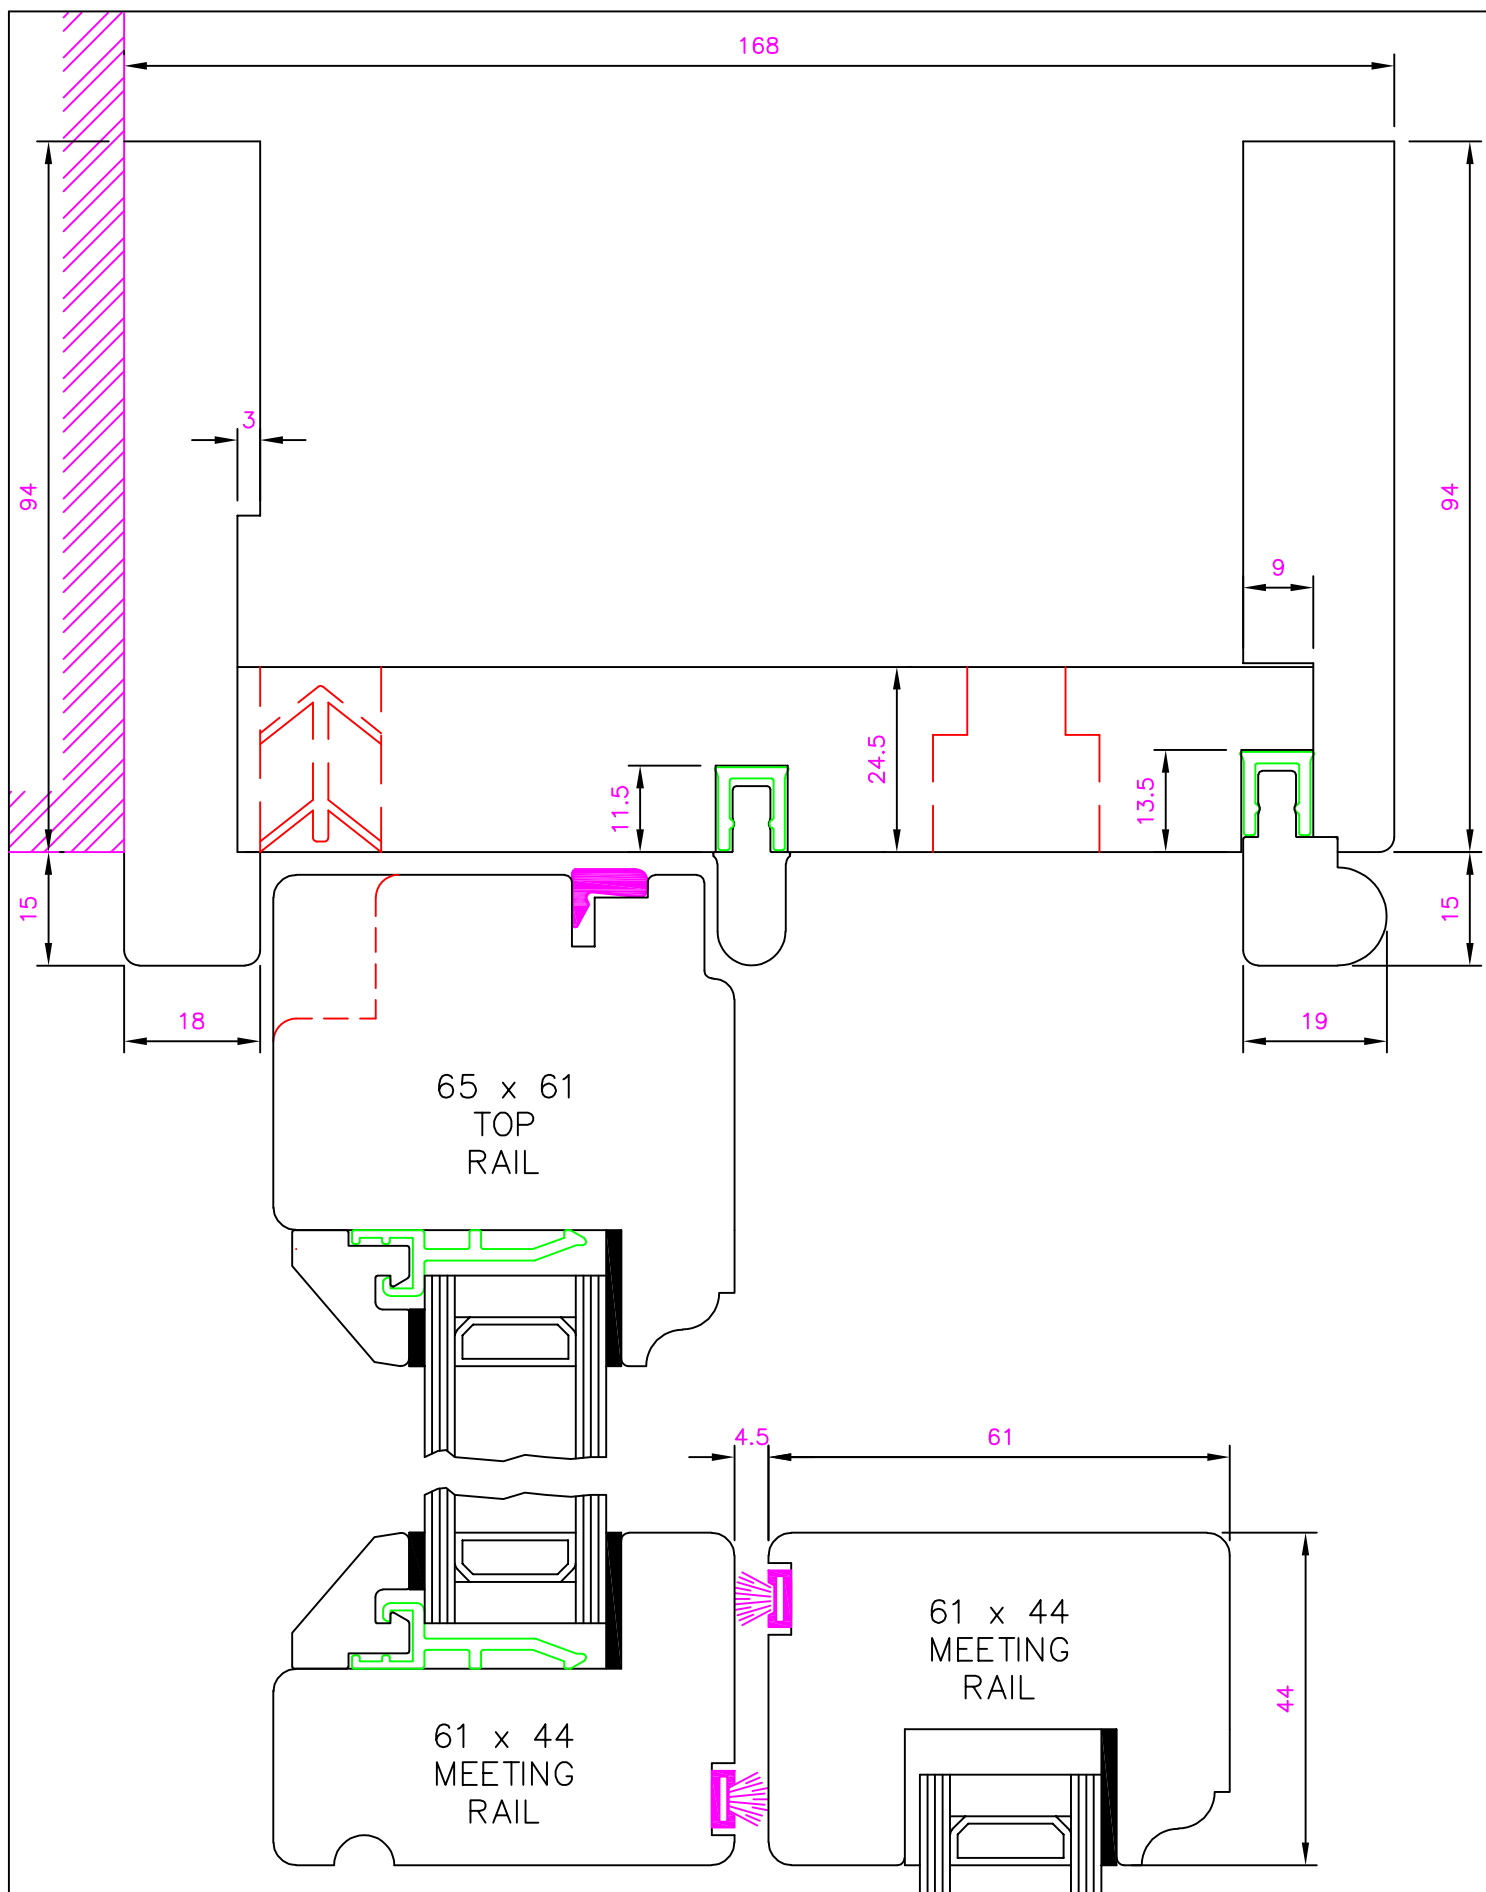

**INPUT
JOINERY**

Tel: 01264 771900
E-Mail: info@inputjoinery.co.uk

CUSTOMER: RACHEAL REID – SARUM HOUSE, 6 WINCHESTER STREET SO30 2AA

DRAWING TITLE: DETAIL OF DHSS WINDOW HEAD


DATE: 15.07.24

DRAWING NUMBER: D10918F.1.2

DRAWN BY: RS

SCALE: 1:1 @ A4

REVISION: 0

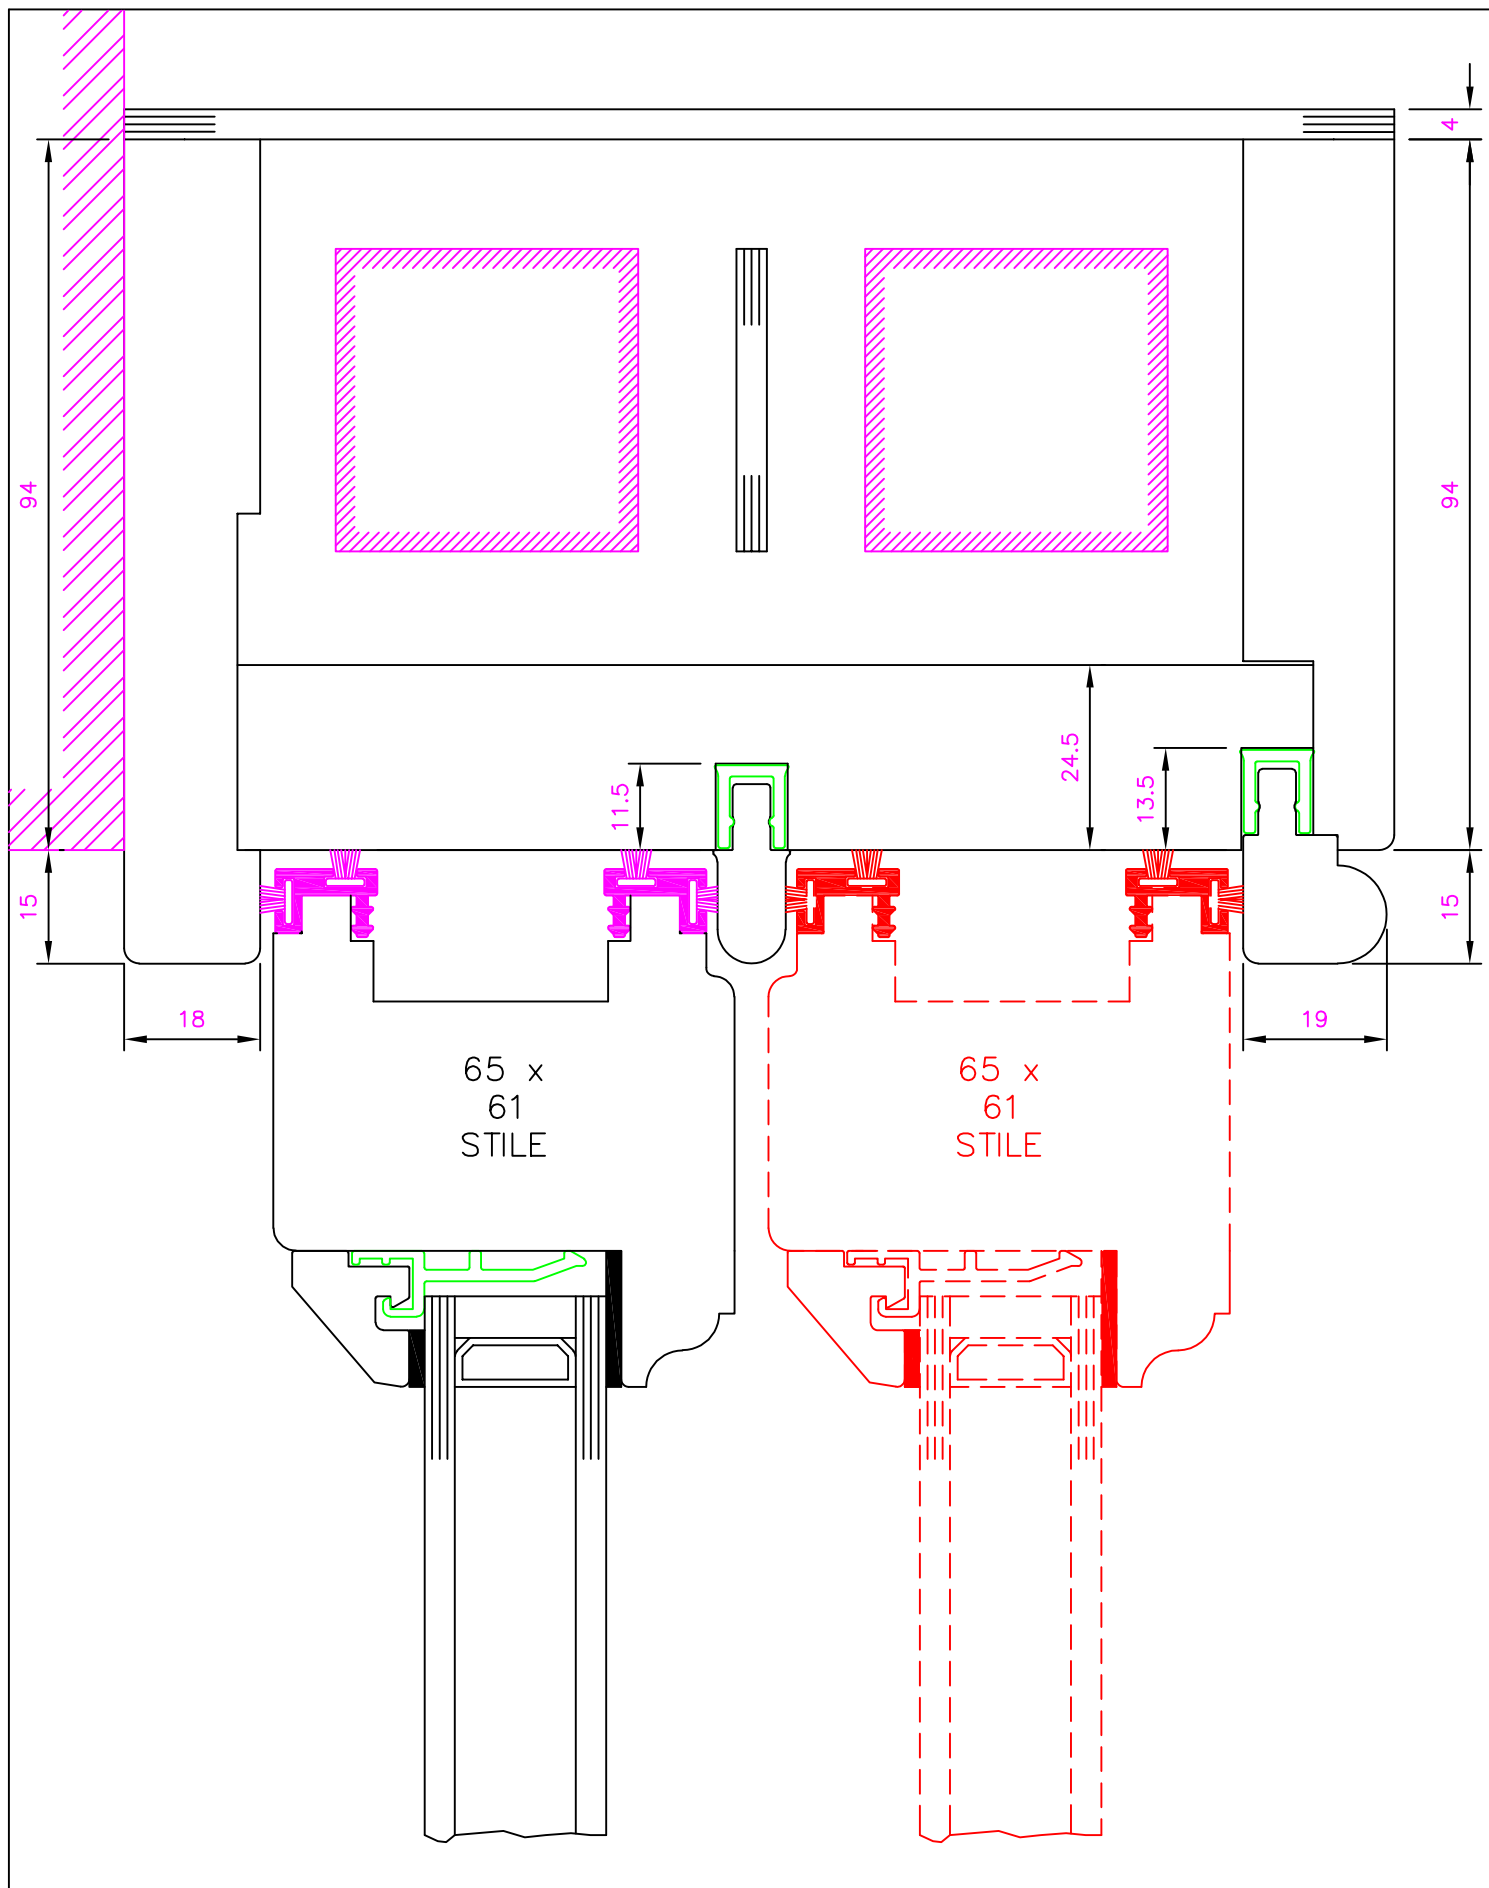

INPUT
JOINERY

Tel: 01264 771900
E-Mail: info@inputjoinery.co.uk

CUSTOMER: RACHEAL REID – SARUM HOUSE, 6 WINCHESTER STREET SO30 2AA

DRAWING TITLE: DETAIL OF DHSS WINDOW PULLEY STILE


DATE: 15.07.24

DRAWING NUMBER: D10918F.1.3

DRAWN BY: RS

SCALE: 1:1 @ A4

REVISION: 0

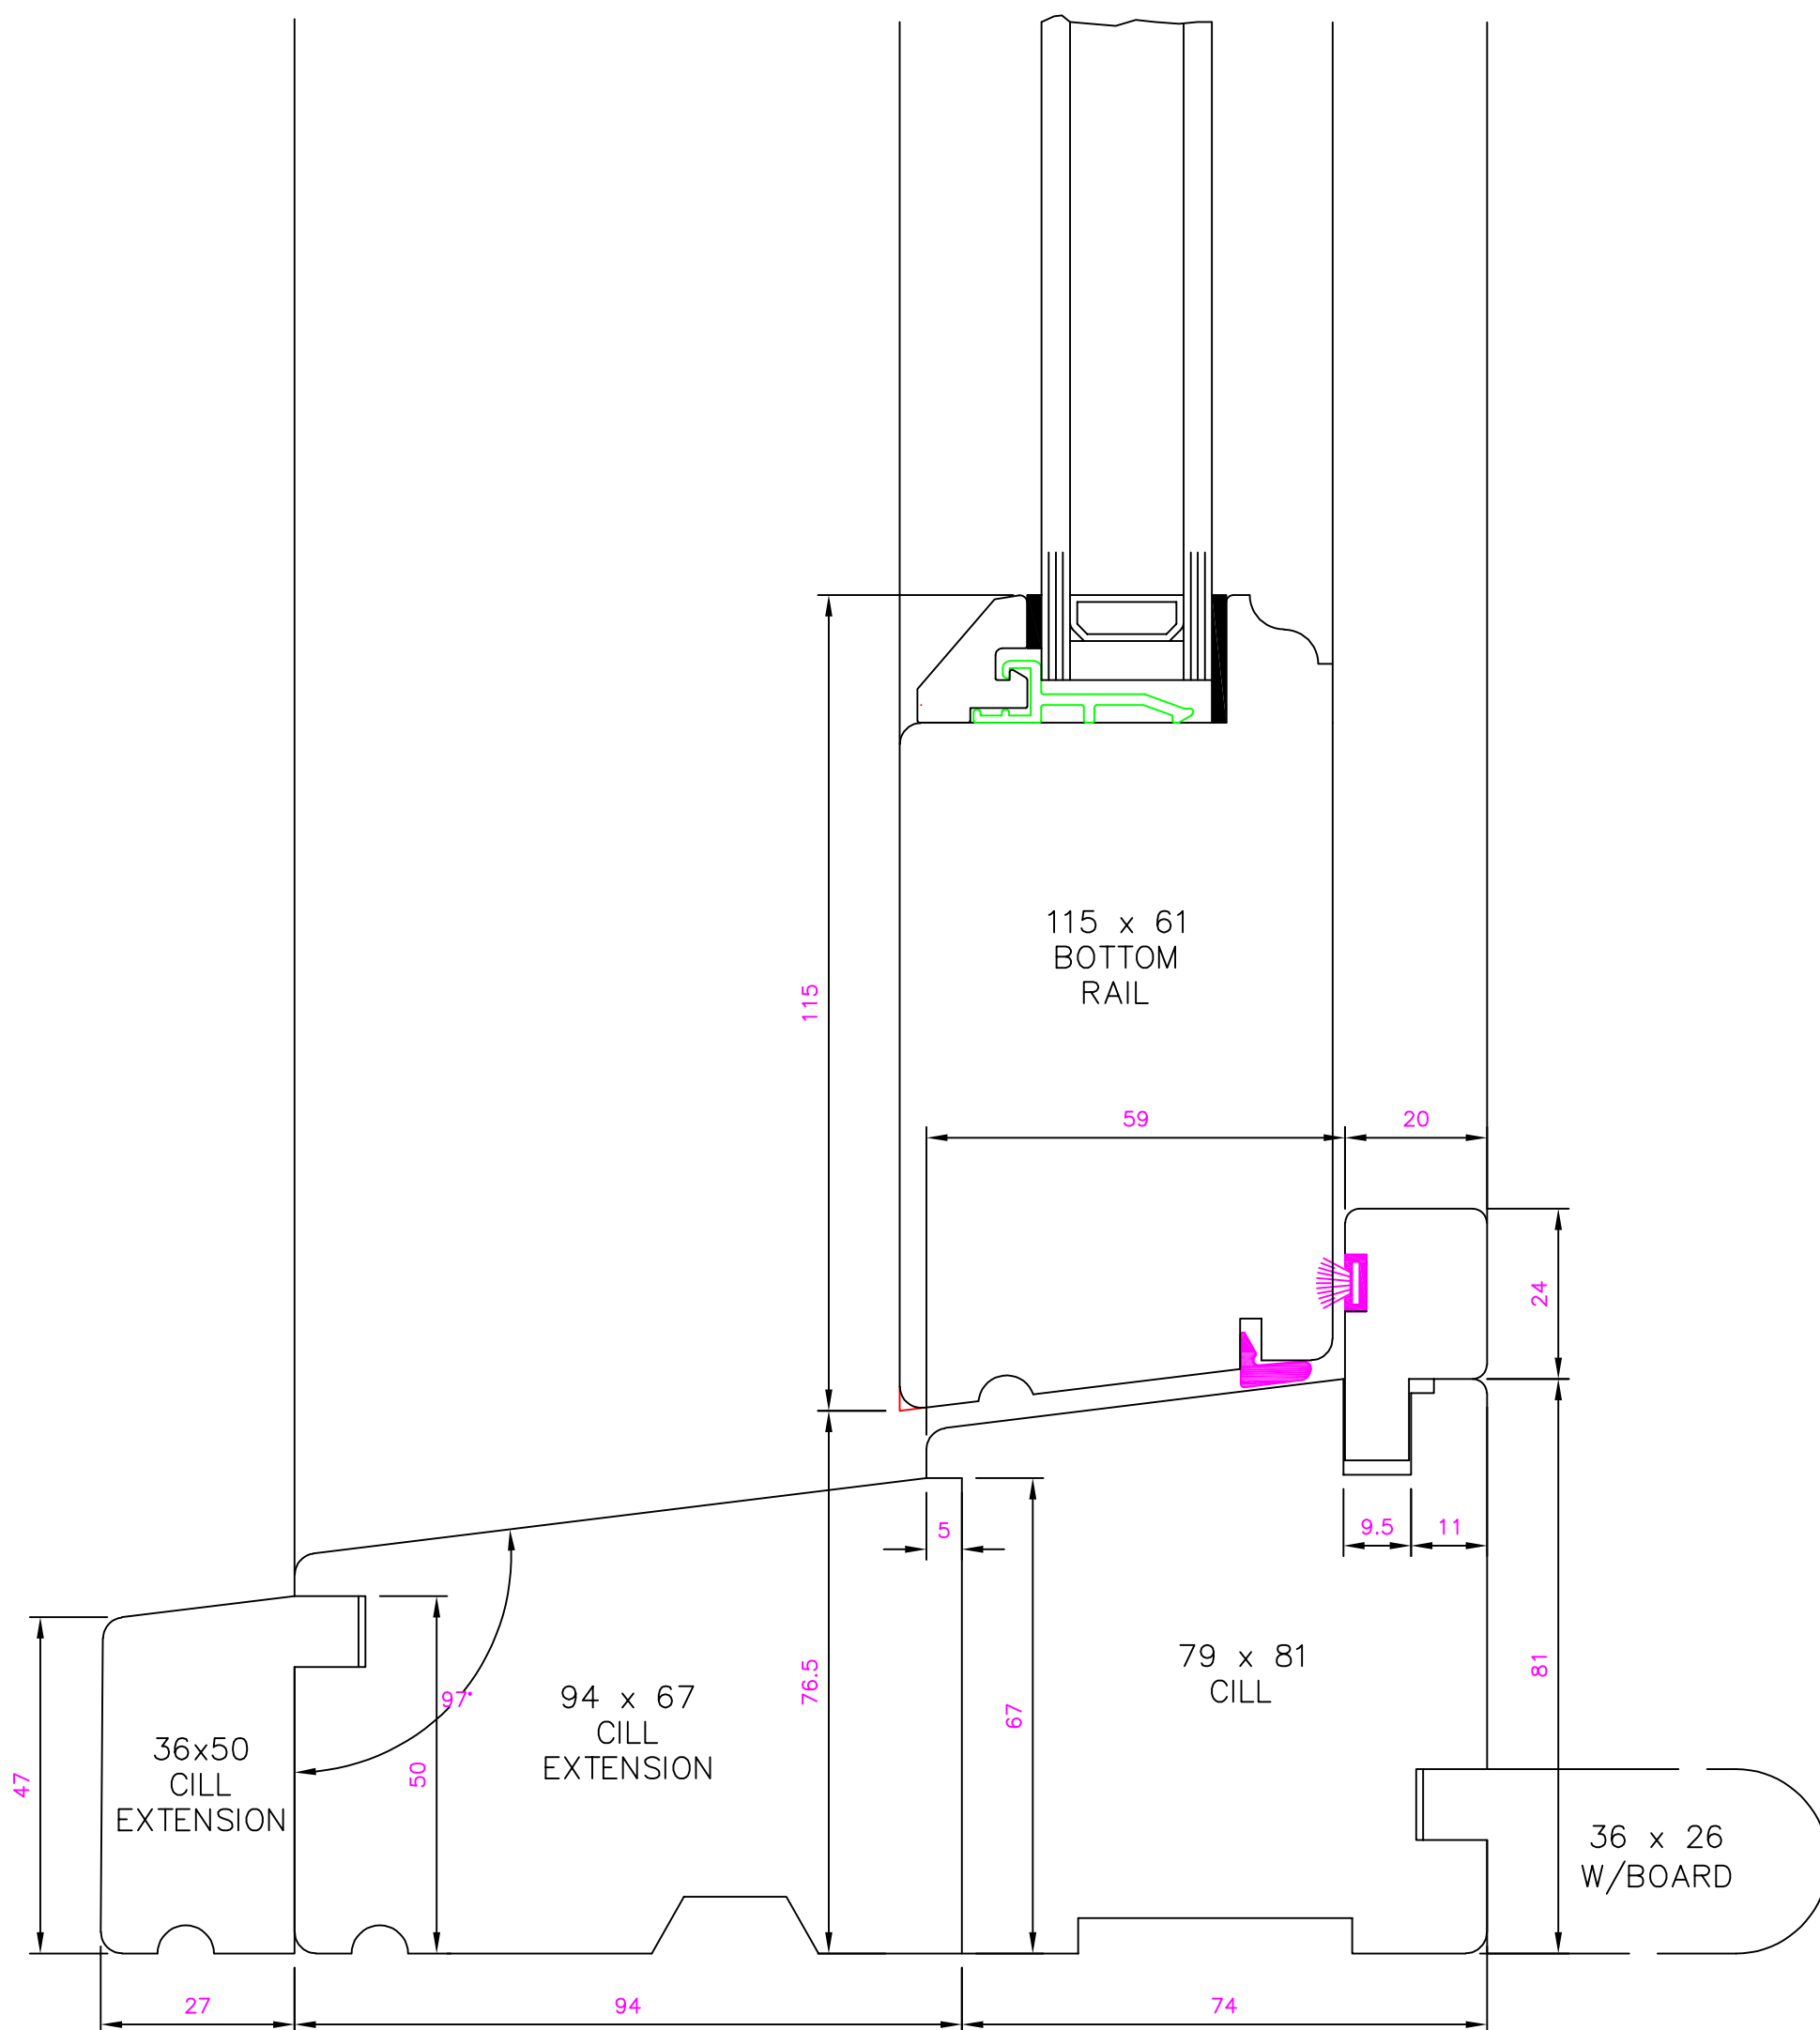

 INPUT JOINERY Tel: 01264 771900 E-Mail: info@inputjoinery.co.uk	CUSTOMER: RACHEAL REID – SARUM HOUSE, 6 WINCHESTER STREET SO30 2AA		
	DRAWING TITLE: DETAIL OF DHSS BAY WINDOW CILL		DATE: 15.07.24
	DRAWING NUMBER: D10918F.2.1	DRAWN BY: RS	SCALE: 1:1 @ A3
			REVISION: –