
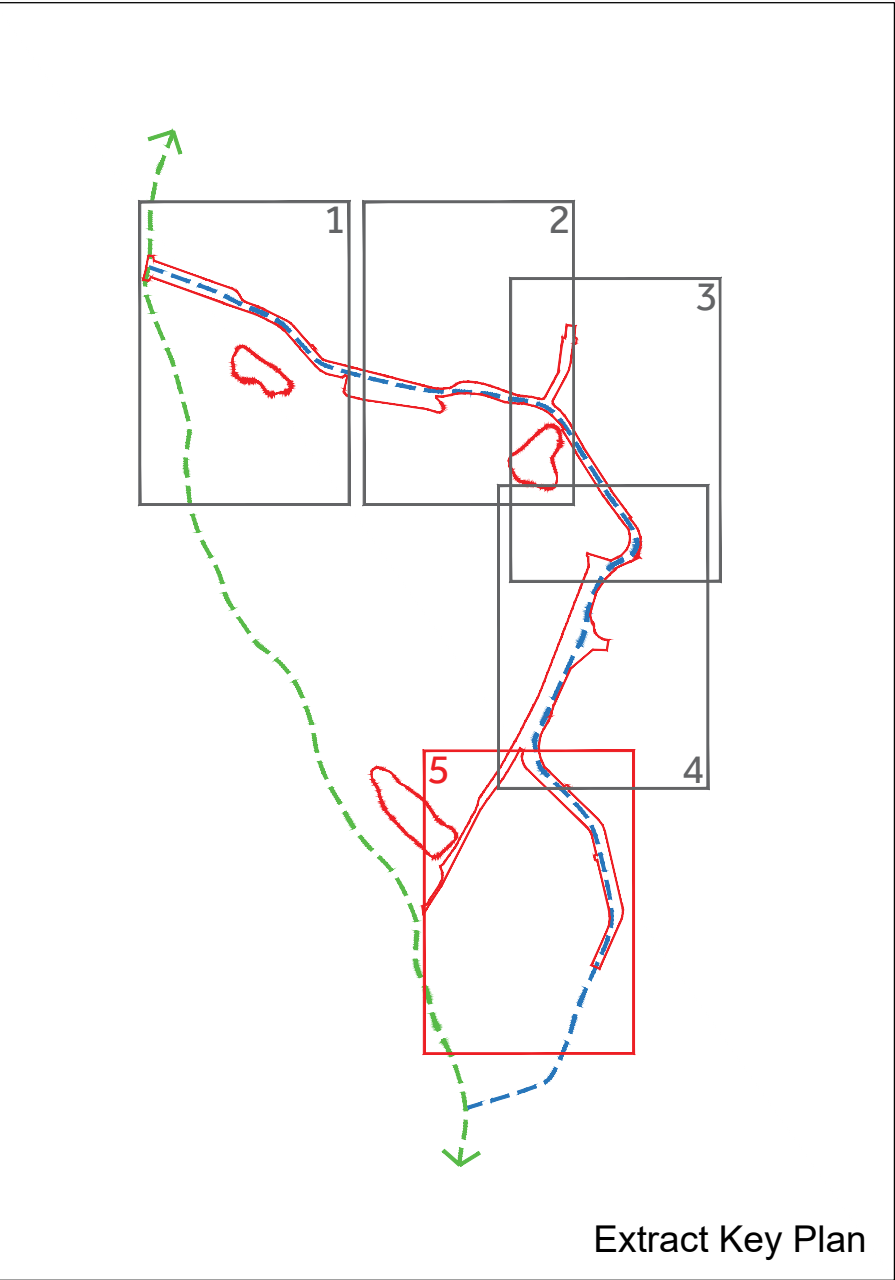


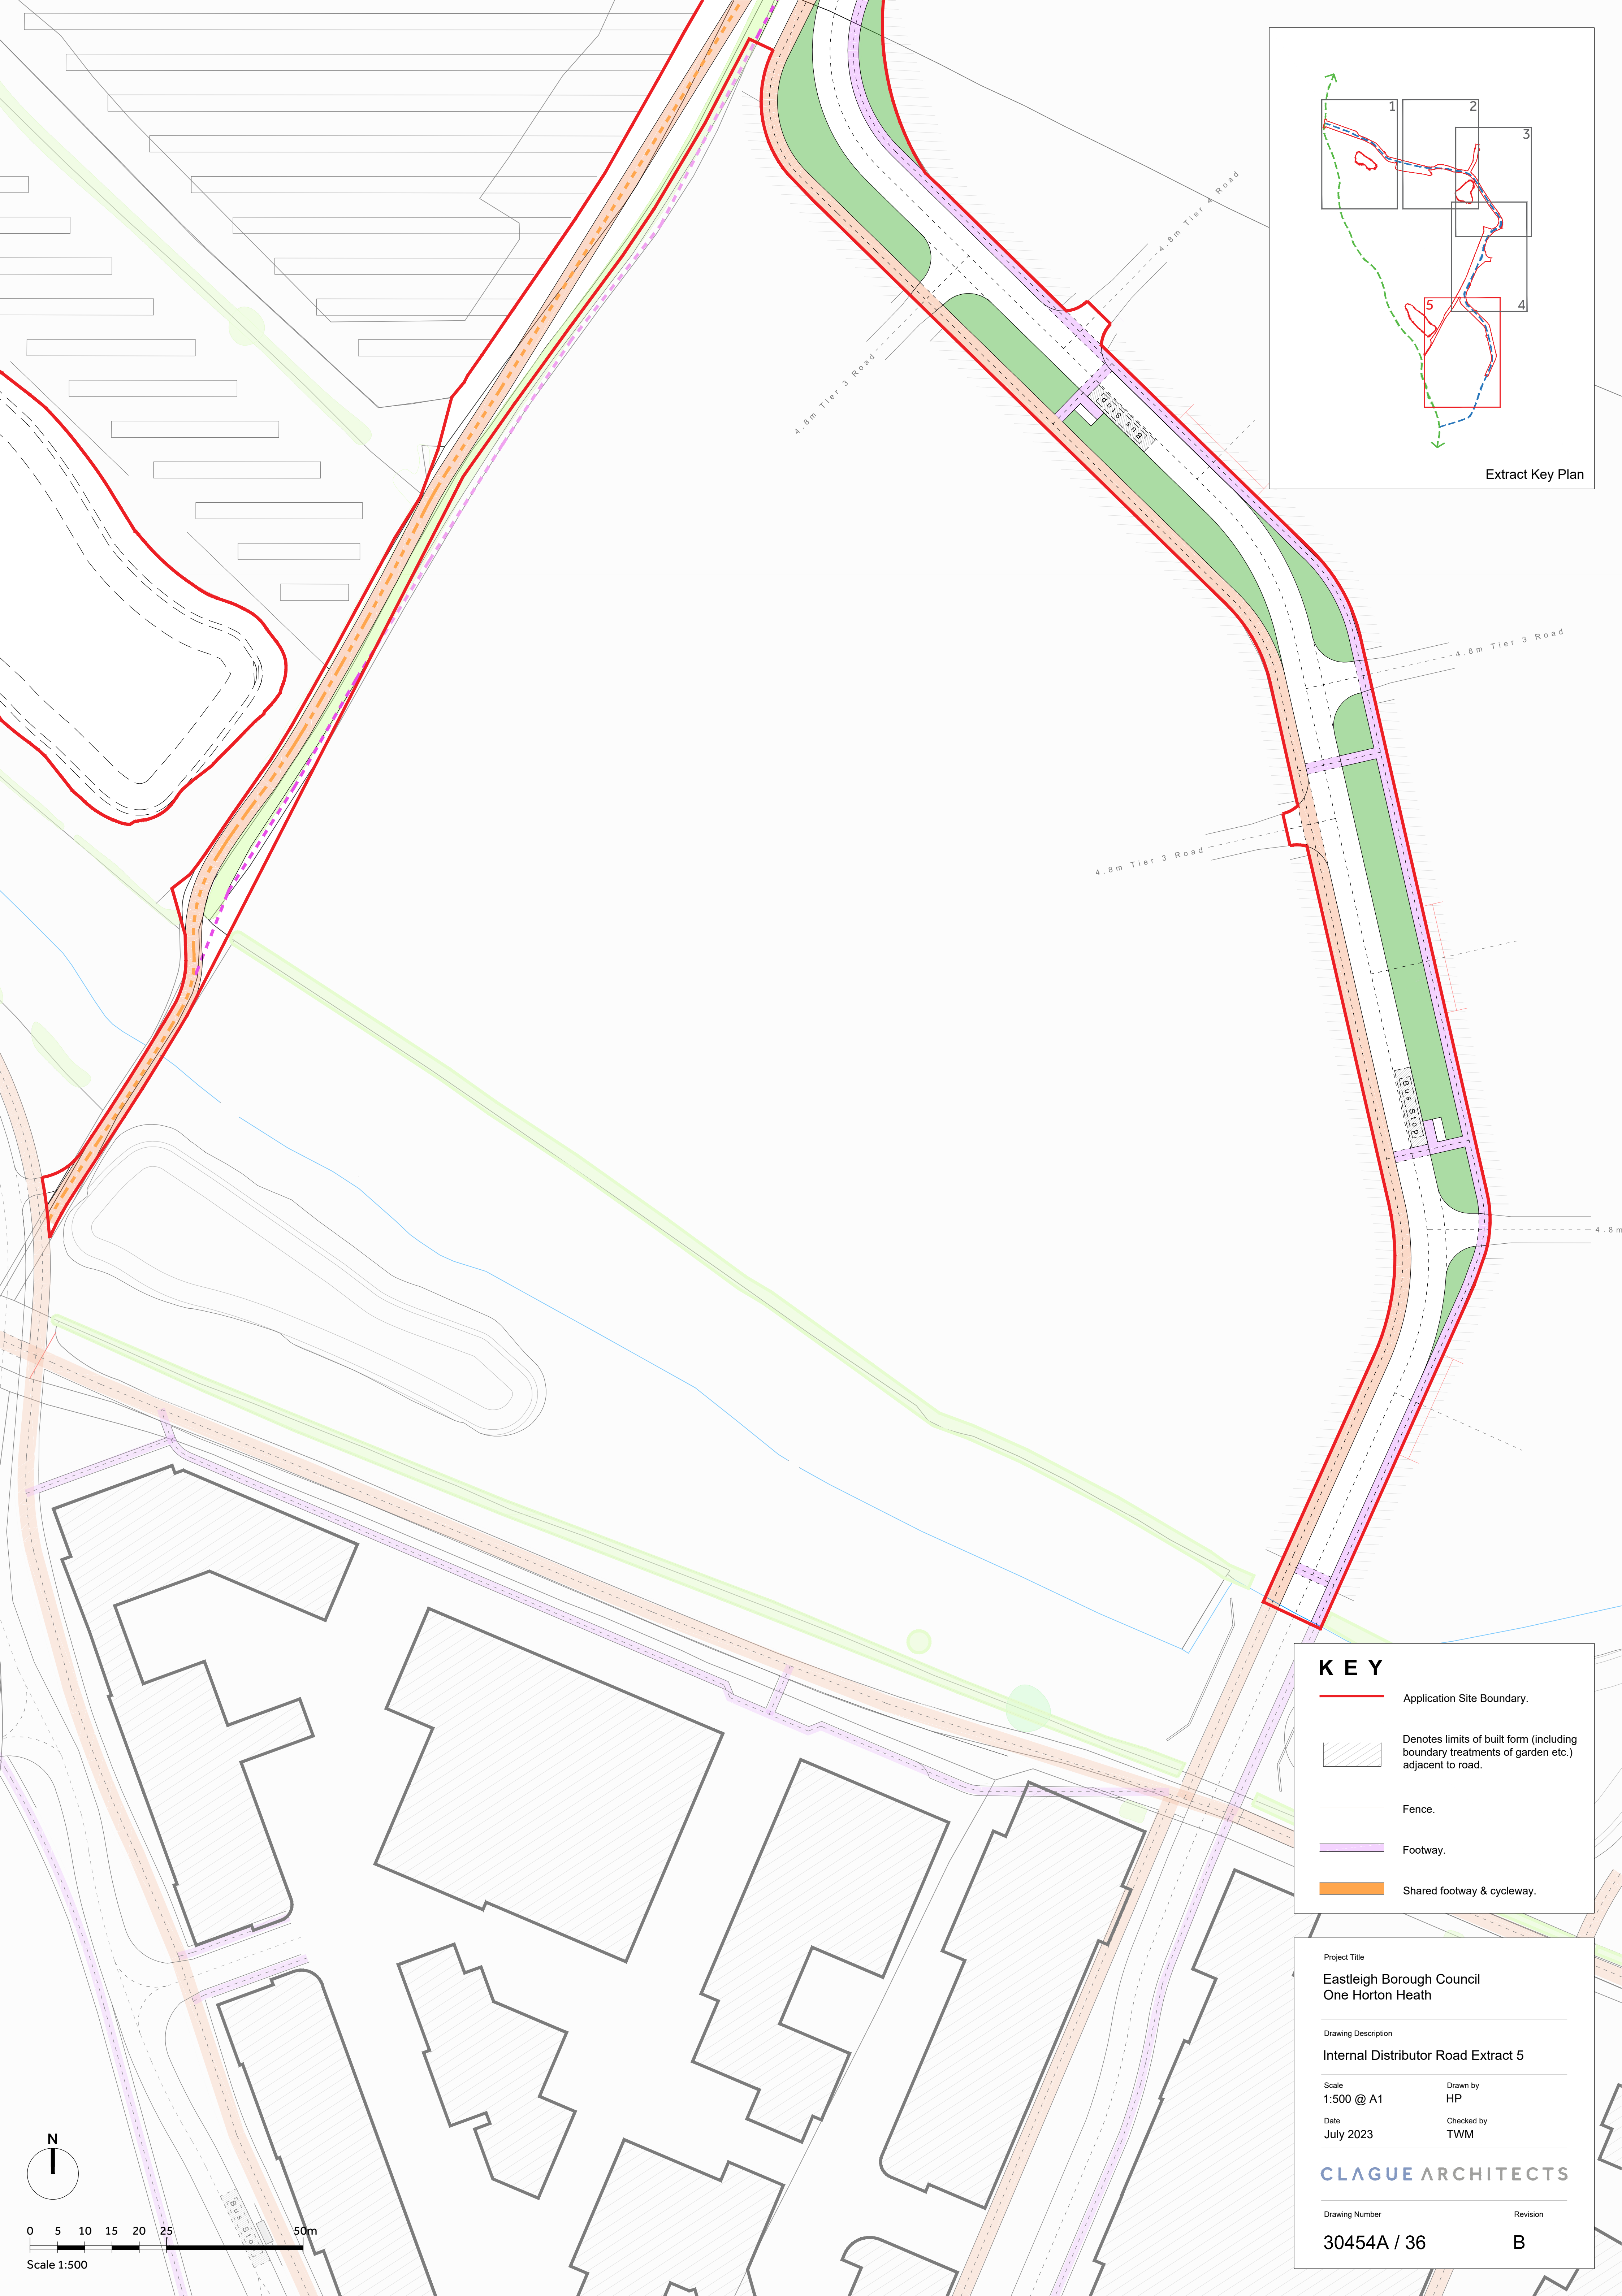

KEY	
	Application Site Boundary.
	Denotes limits of built form (including boundary treatments of garden etc.) adjacent to road.
	Fence.
	Footway.
	Shared footway & cycleway.

Project Title	
Eastleigh Borough Council One Horton Heath	
Drawing Description	
Internal Distributor Road Extract 5	
Scale	Drawn by
1:500 @ A1	HP
Date	Checked by
July 2023	TWM
CLAGUE ARCHITECTS	
Drawing Number	Revision
30454A / 36	B