


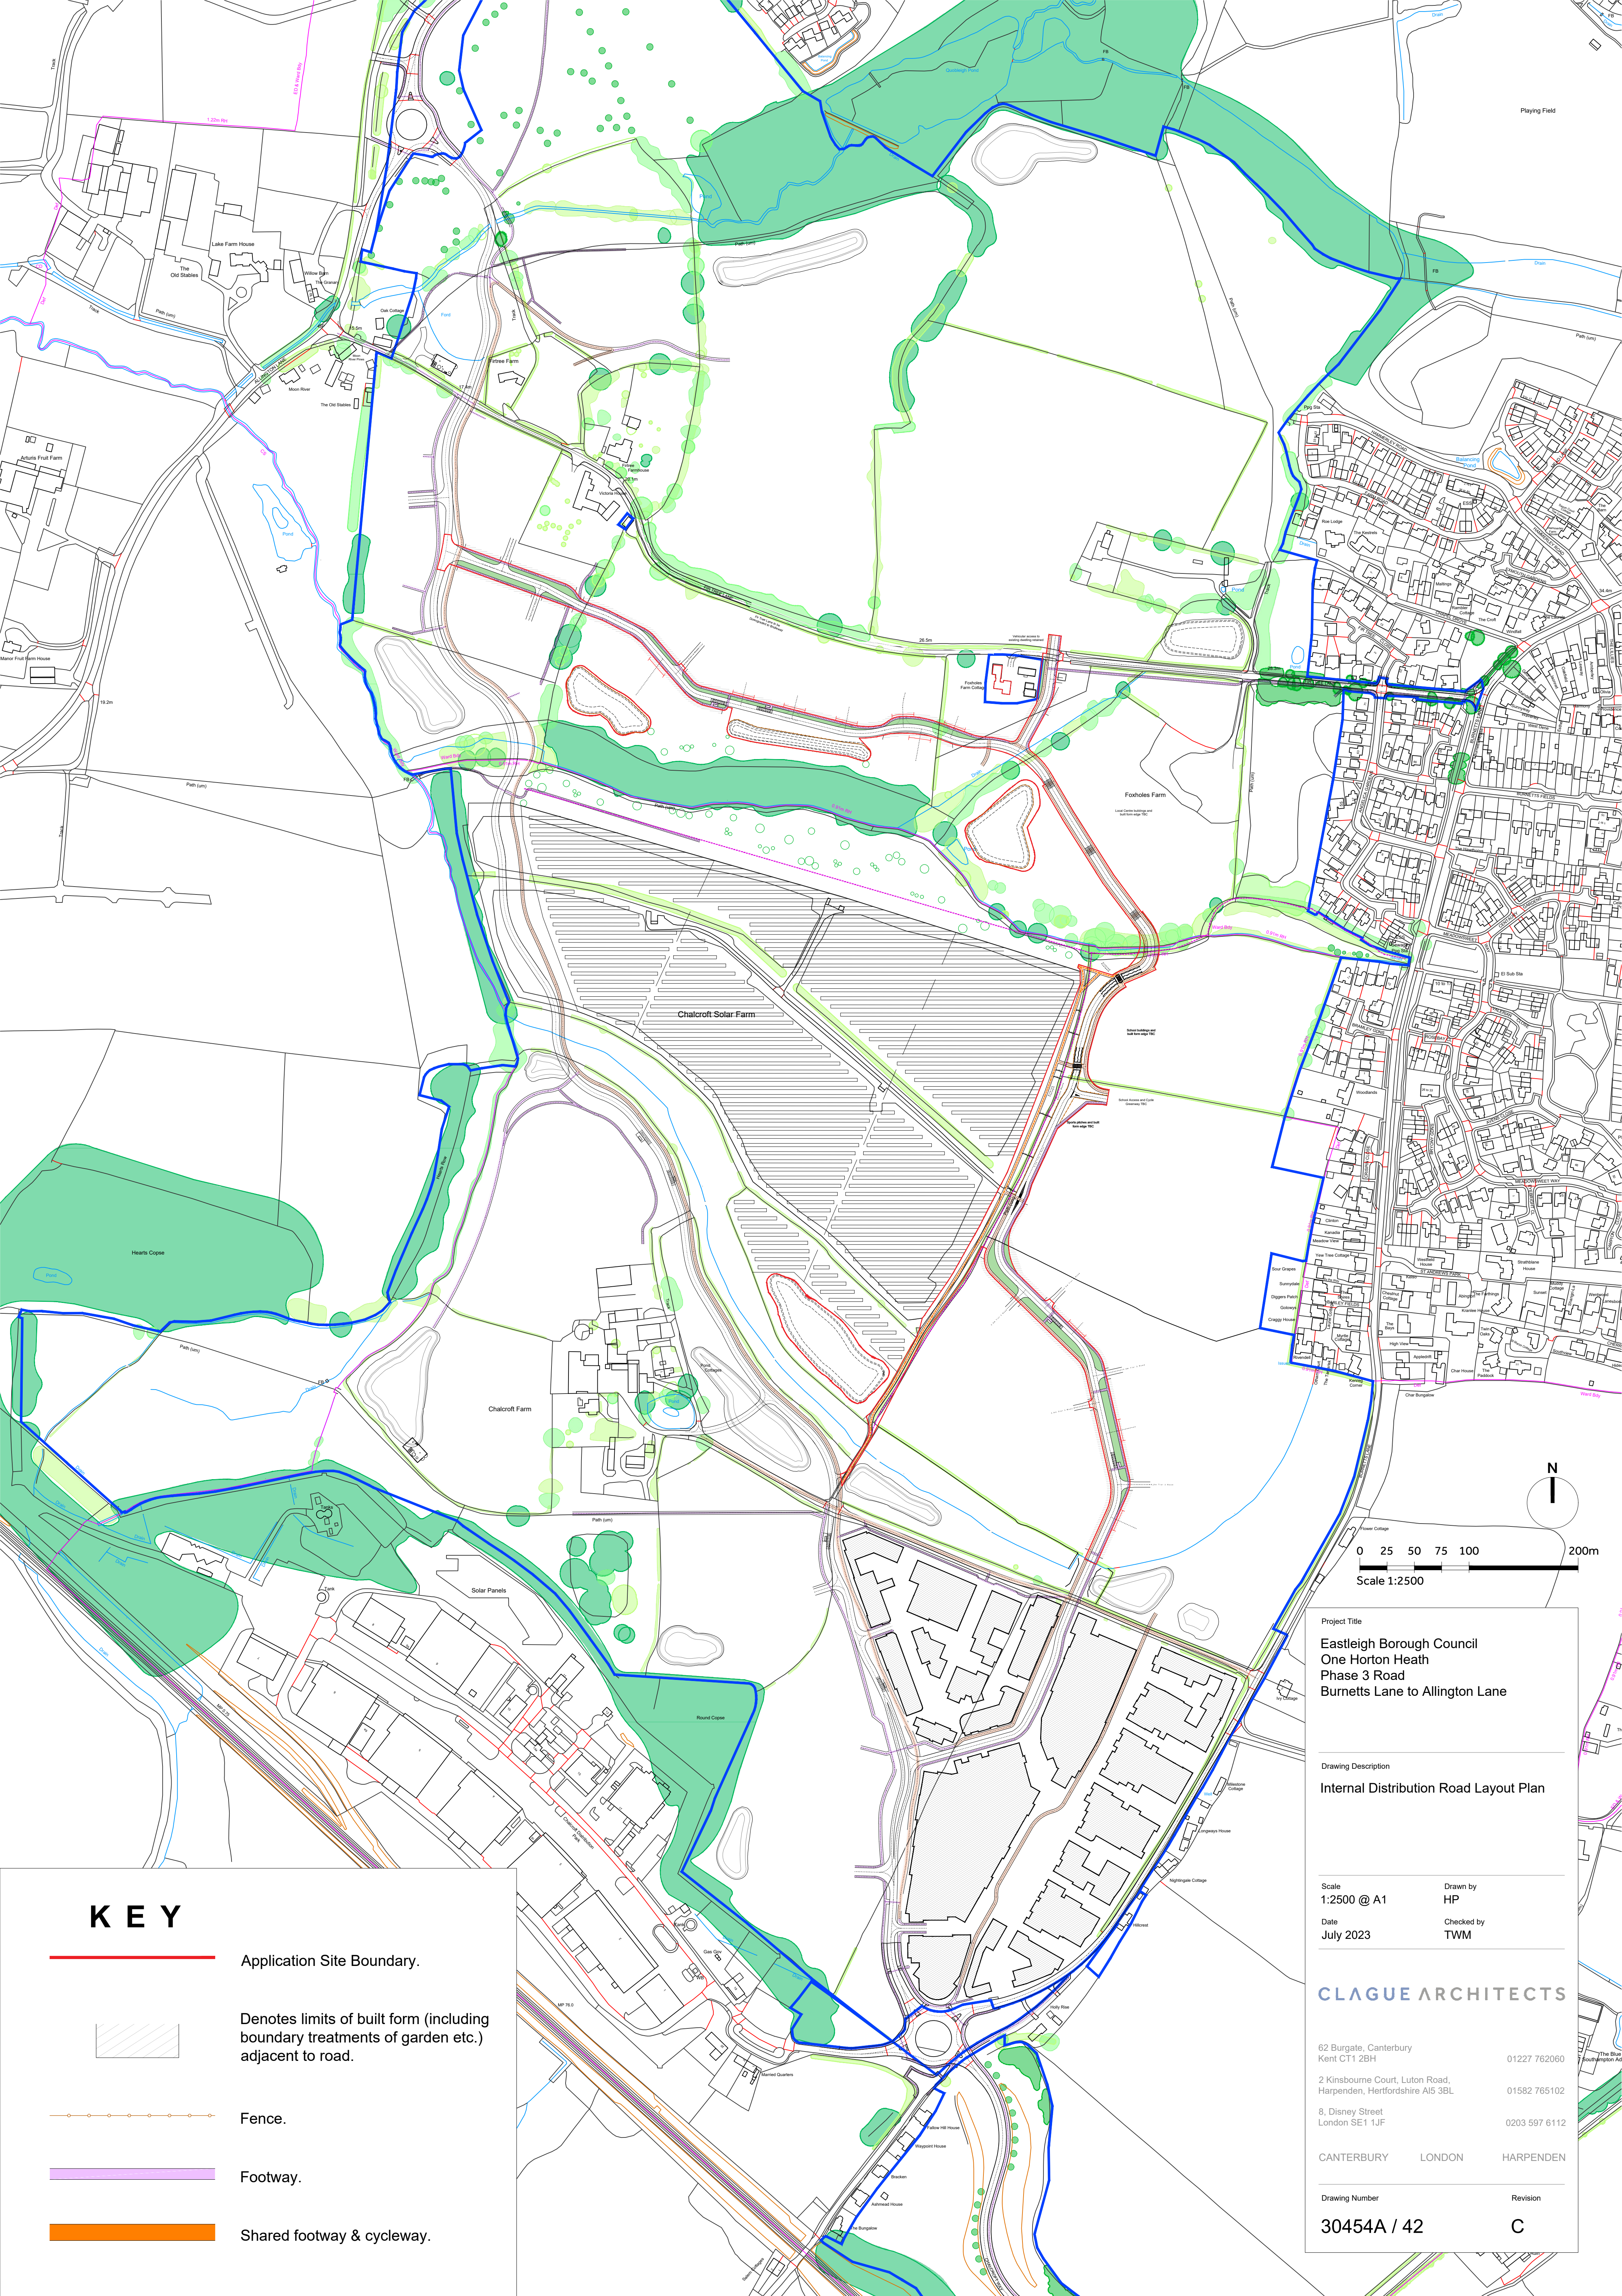

KEY

Application Site Boundary.



Denotes limits of built form (including boundary treatments of garden etc.) adjacent to road.



Fence.



Footway.



Shared footway & cycleway.

Project Title

Eastleigh Borough Council
One Horton Heath
Phase 3 Road
Burnetts Lane to Allington Lane

Drawing Description

Internal Distribution Road Layout Plan

Scale

1:2500 @ A1

Drawn by

HP

Date

July 2023

Checked by

TWM

CLAGUE ARCHITECTS

62 Burgate, Canterbury
Kent CT1 2BH

01227 762060

2 Kinsbourne Court, Luton Road,
Harpenden, Hertfordshire AL5 3BL

01582 765102

8, Disney Street
London SE1 1JF

0203 597 6112

CANTERBURY LONDON HARPENDEN

Drawing Number

30454A / 42

Revision

C