
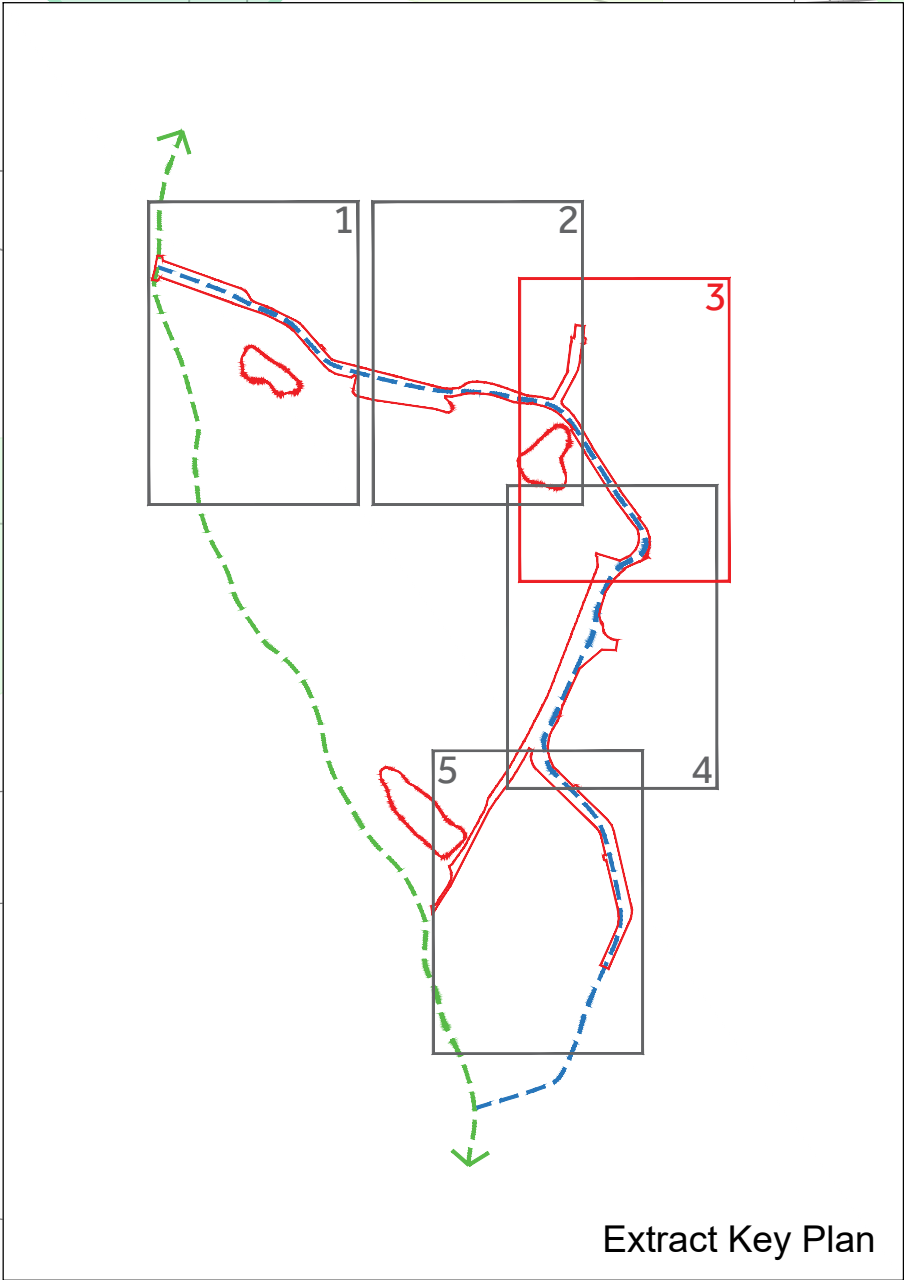


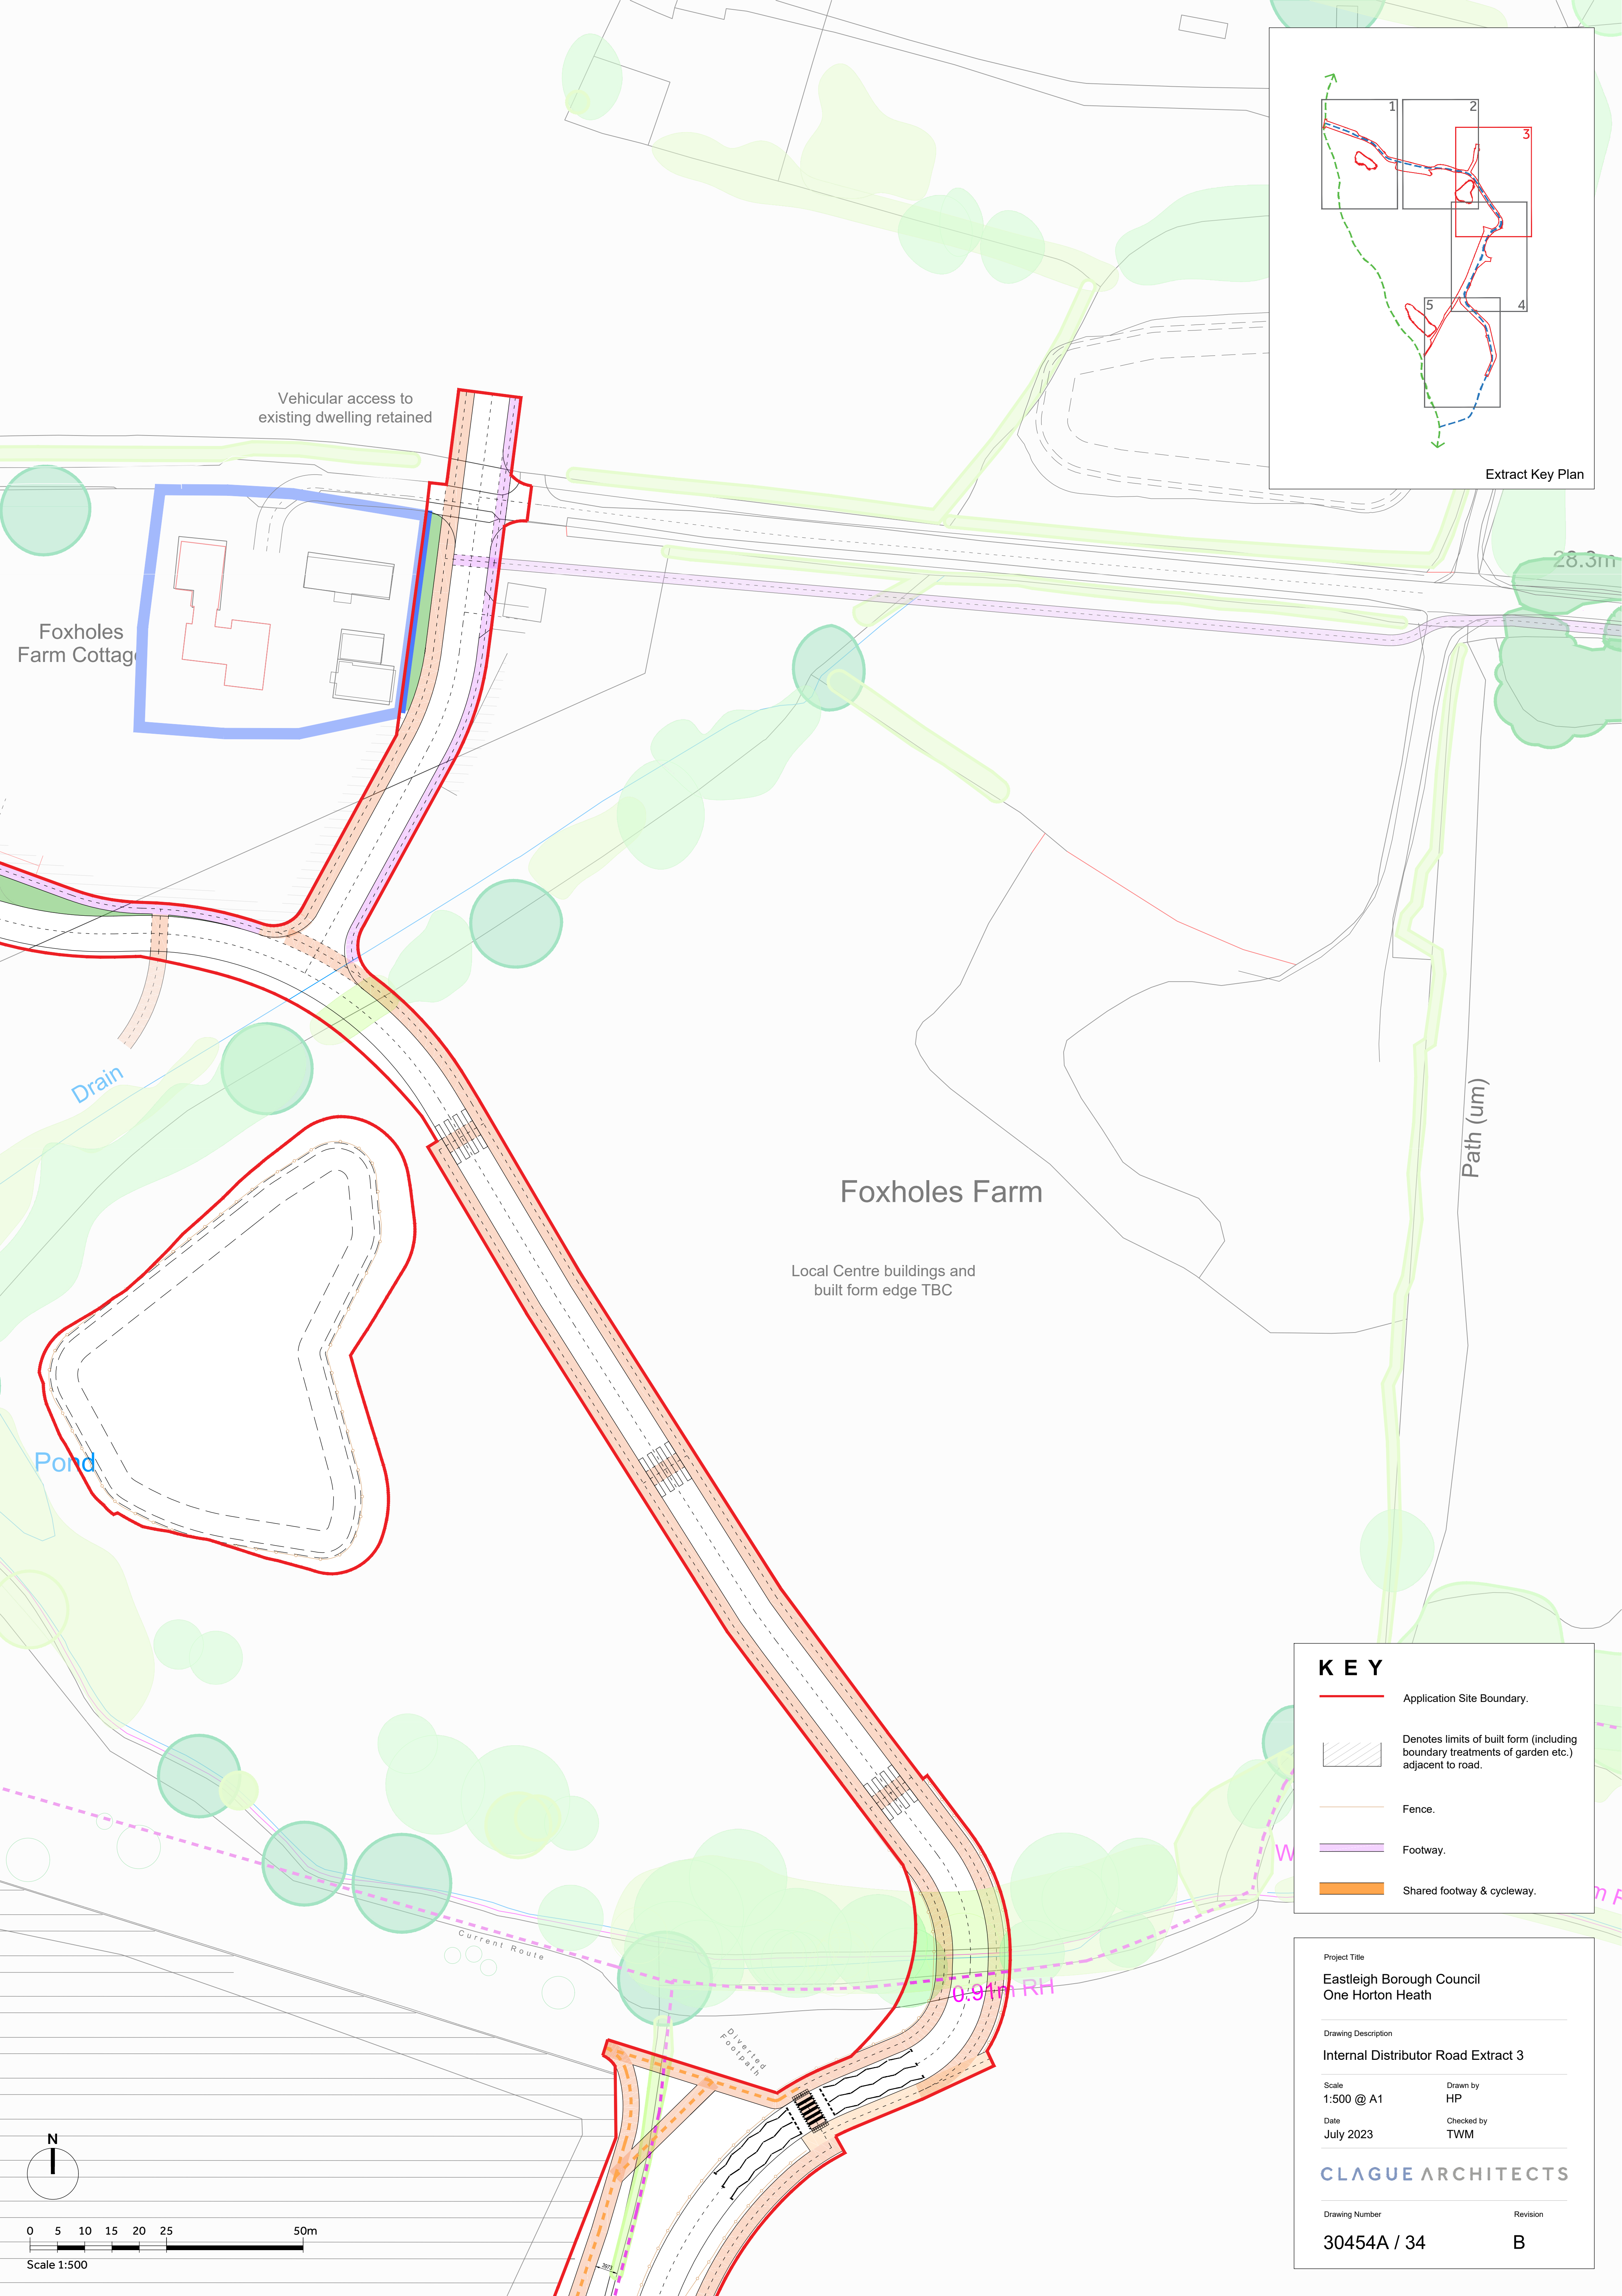

K E Y

- Application Site Boundary.
- Denotes limits of built form (including boundary treatments of garden etc.) adjacent to road.
- Fence.
- Footway.
- Shared footway & cycleway.

Project Title
Eastleigh Borough Council
One Horton Heath

Drawing Description
Internal Distributor Road Extract 3

Scale
1:500 @ A1

Drawn by
HP

Date
July 2023

Checked by
TWM

CLAGUE ARCHITECTS

Drawing Number
30454A / 34

Revision
B

