

SCALE: $\frac{1}{8}''$ TO 1'-0"

FOR SECTIONAL VIEWS OF SUBSTATION SEE SHEET 2 OF THIS DRAWING


SYMBOLS.

○ → DENOTES POSITION OF EARTH SWITCH MECH. BOX.

▷ → DENOTES POSITION OF ISOLATOR SWITCH MECH. BOX.



SOUTHERN ELECTRICITY BOARD
33kV. SUBSTATION.

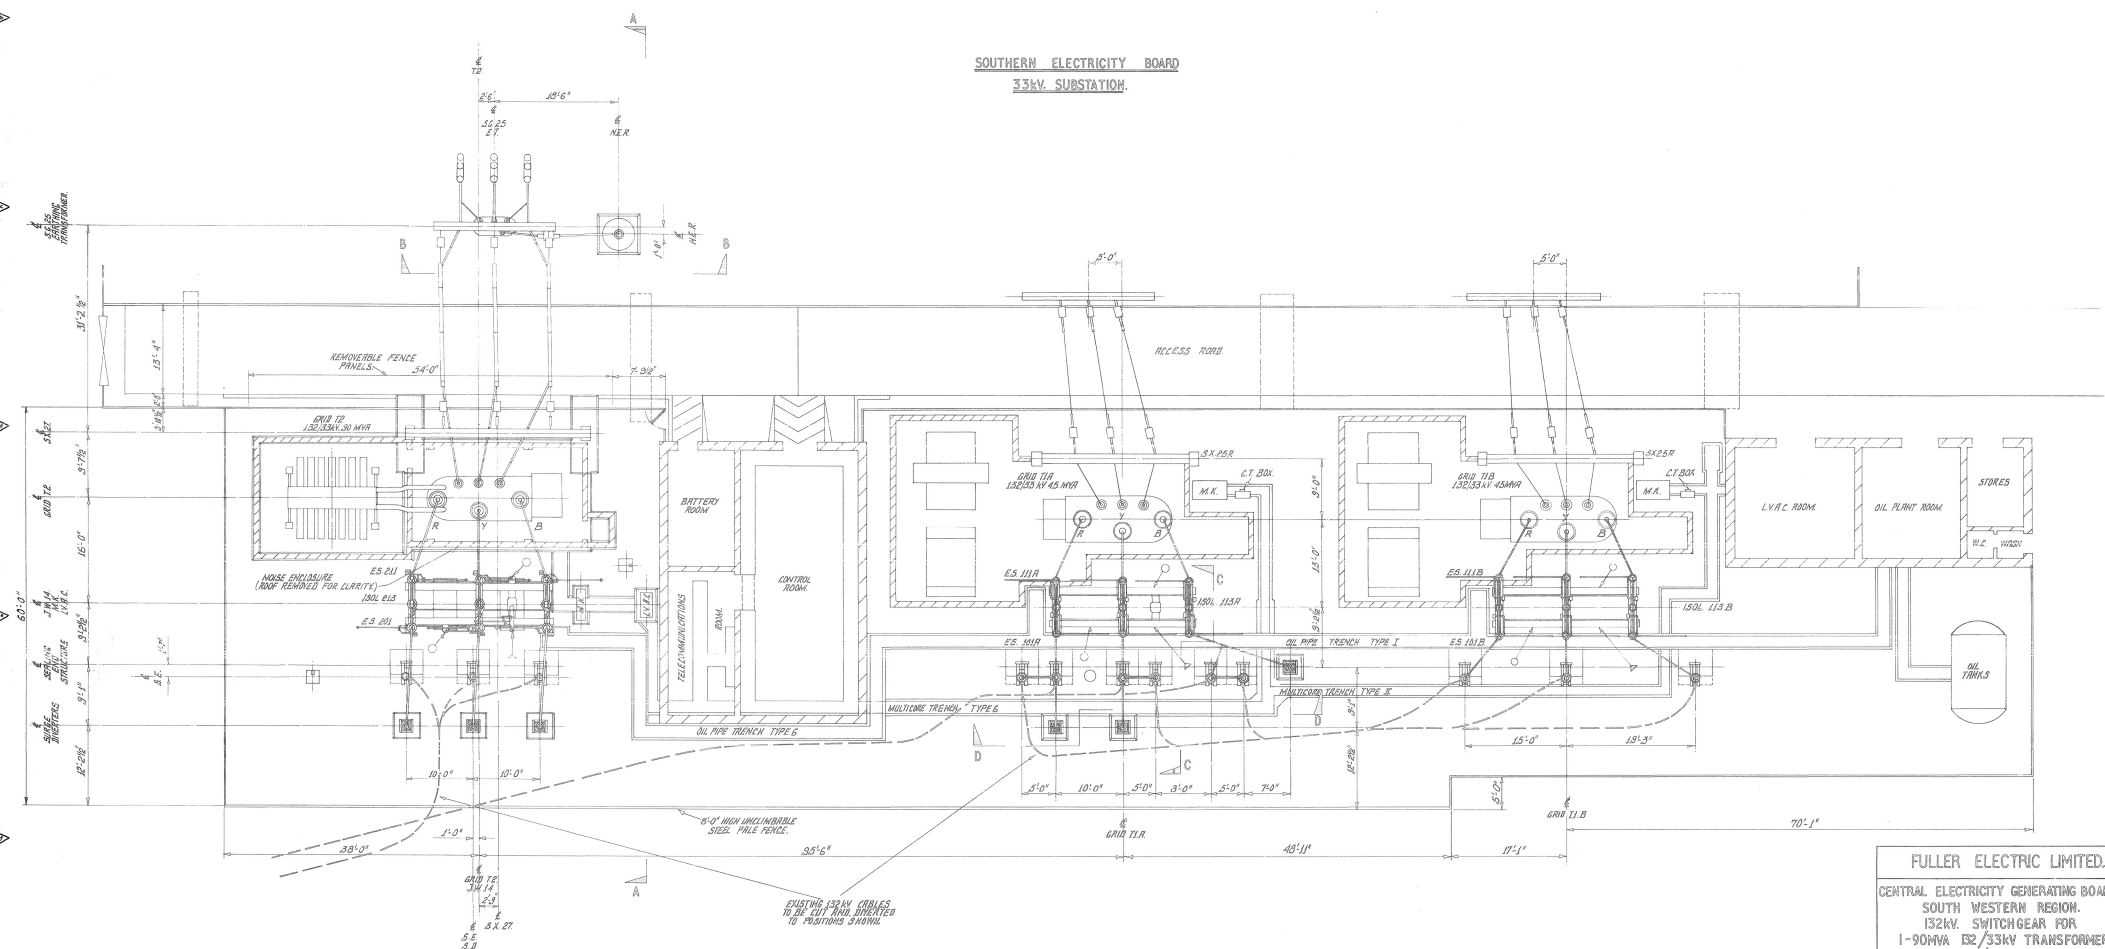

FULLER ELECTRIC LIMITED.

CENTRAL ELECTRICITY GENERATING BOARD
SOUTH WESTERN REGION.
132KV. SWITCHGEAR FOR
1-90MVA 132/33KV TRANSFORMER
2-45MVA 132/33KV TRANSFORMER
CONTRACT No
3 / TRANS / VELMORE / S.113

153329

Rev. All information contained in this document is confidential and copyright thereof is reserved by PULLER ELECTRIC LIGHTING, a HAWKER SIDDELEY company

[illegible]

CONTRACT: 3/TRANS/VELMORE/S.II3.

S.E.B. No. 112/21/117