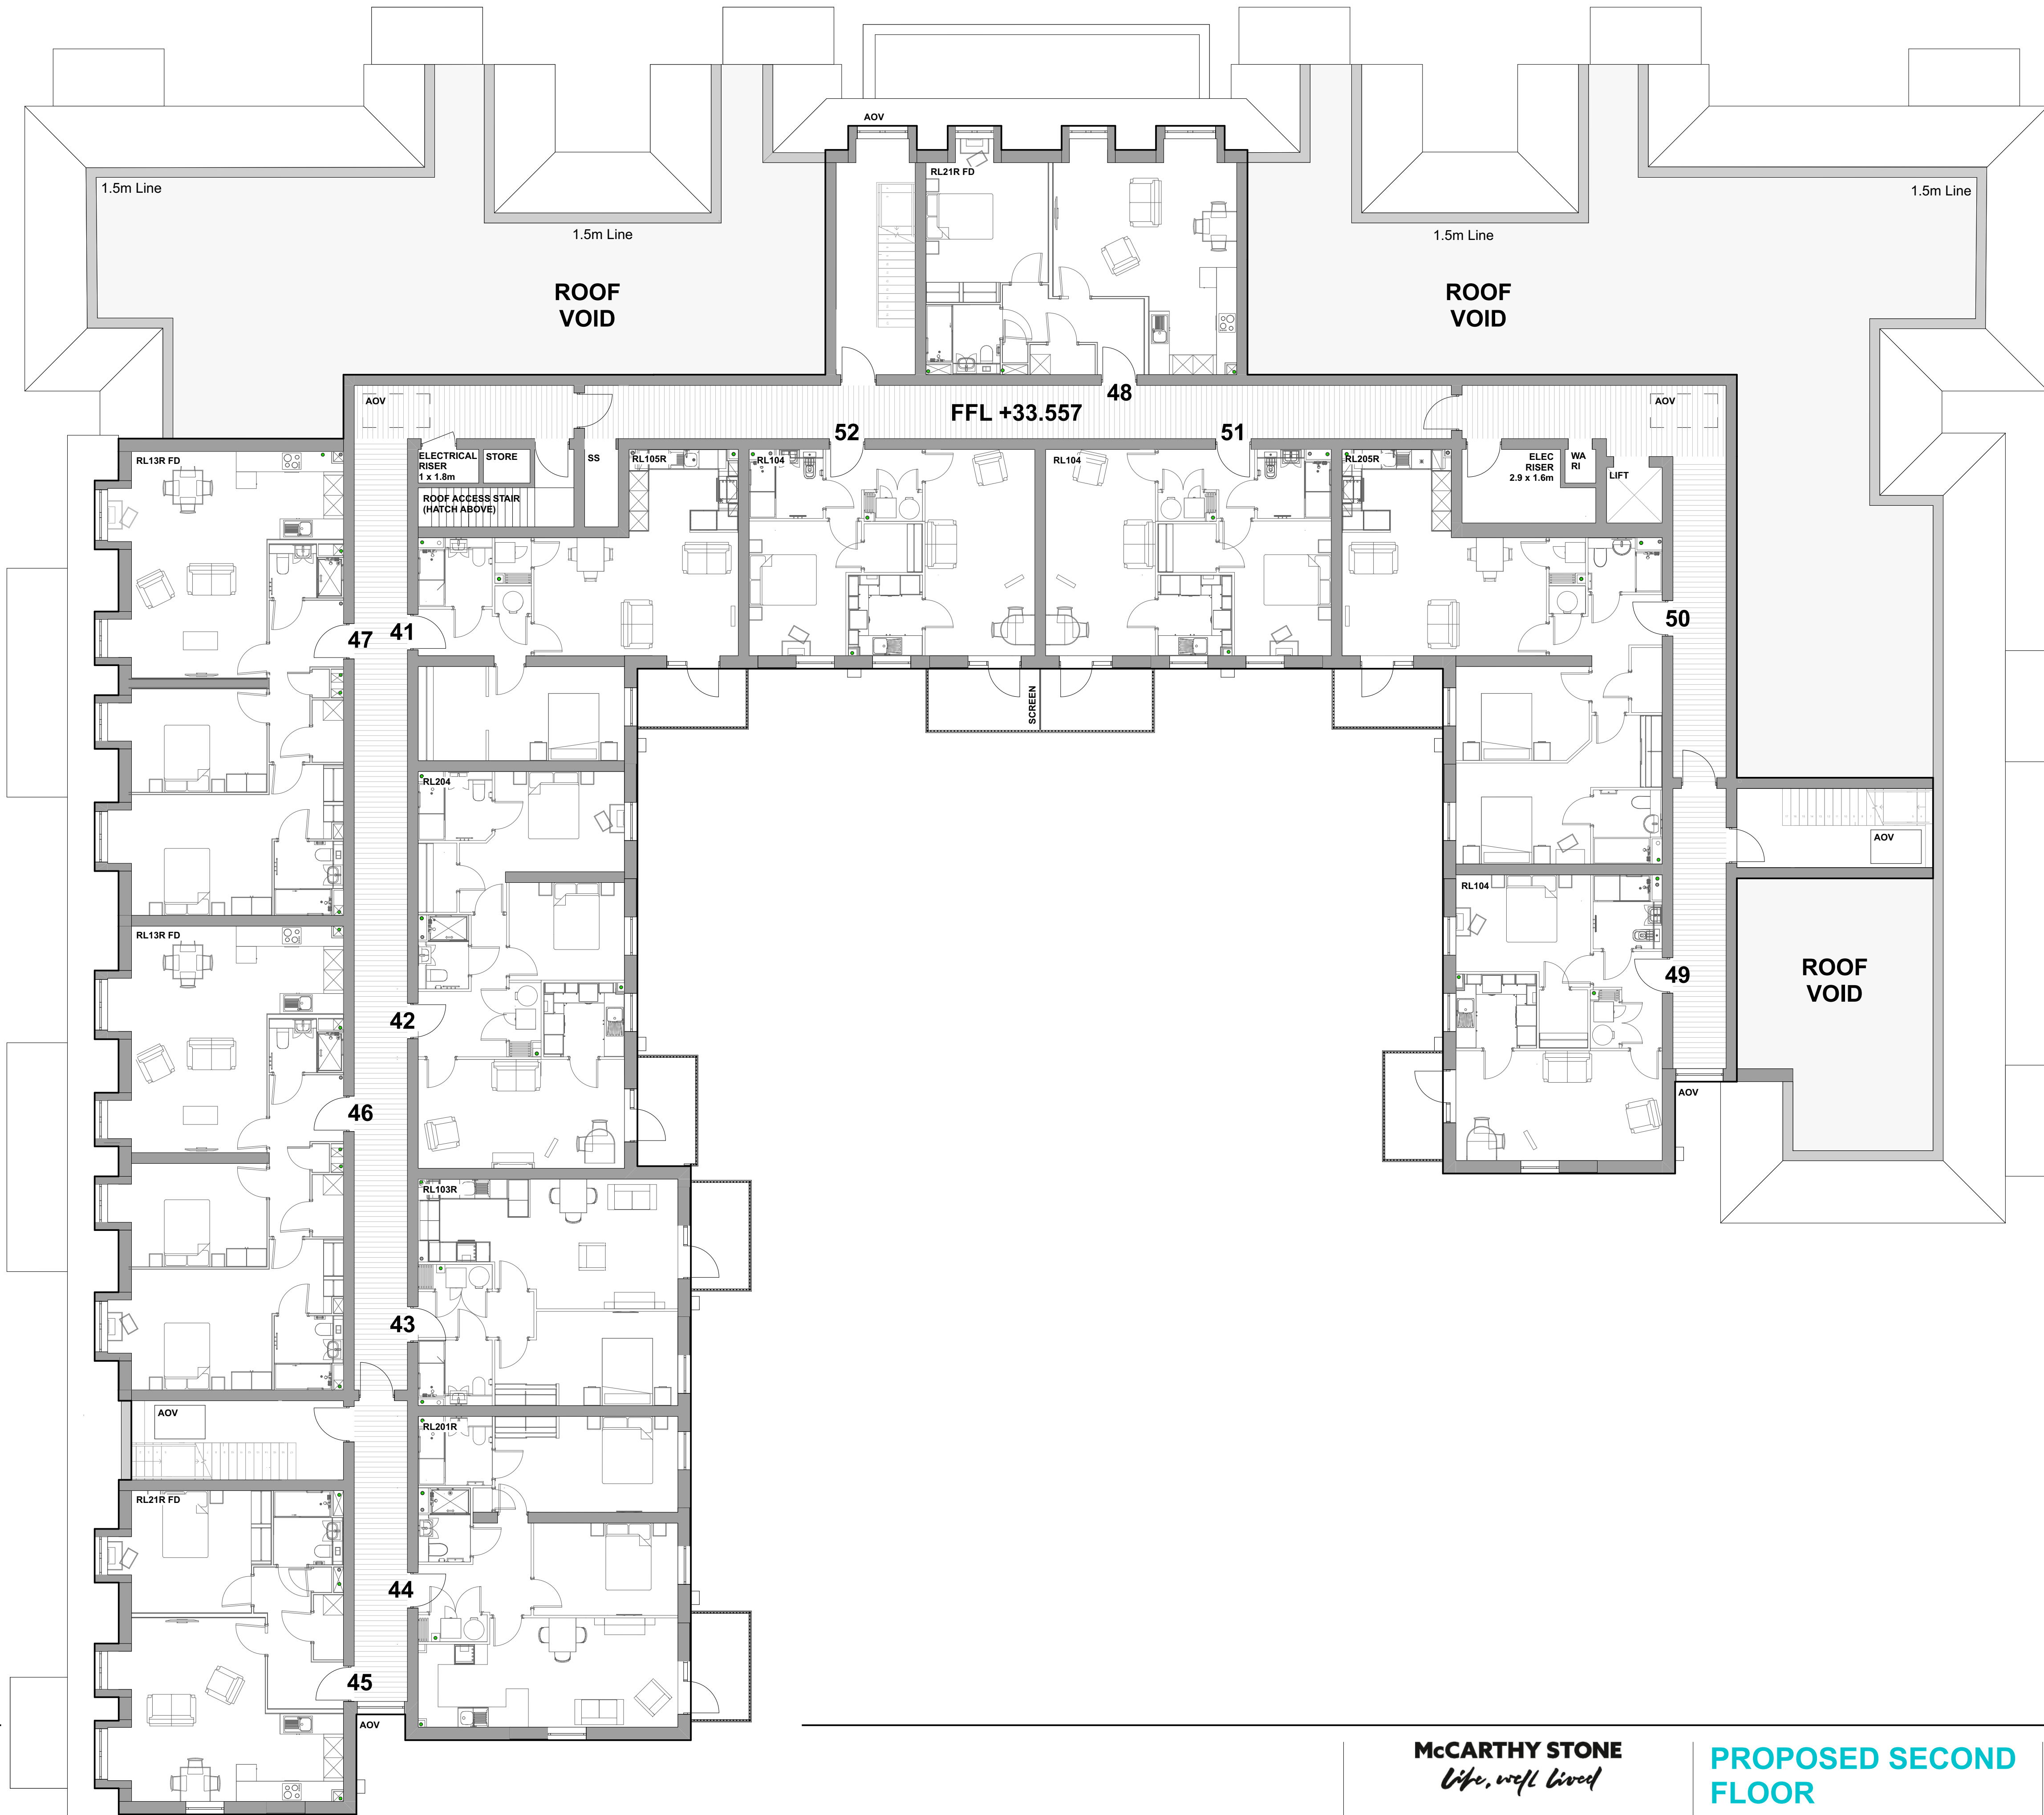


FOR PINKFILE

McCARTHY STONE
Life, well lived

PROPOSED SECOND FLOOR

PROJECT	JOB NO
Boorley Green	24.013
SCALE	DATE
1/100 @ A1	April 2024
DRAWN BY/CHECKED BY	REVISION
CK / SK	
DWG#	
SO_2977_03_AC_013	

Rev	Description	Date	DB	CB
-----	-------------	------	----	----

© HGP Architects Ltd.
Furzehall Farm, Wickham Road
Fareham, Hampshire, PO16 7JH

01329 283 225
email@hgp-architects.co.uk
hgp-architects.co.uk

hgp