


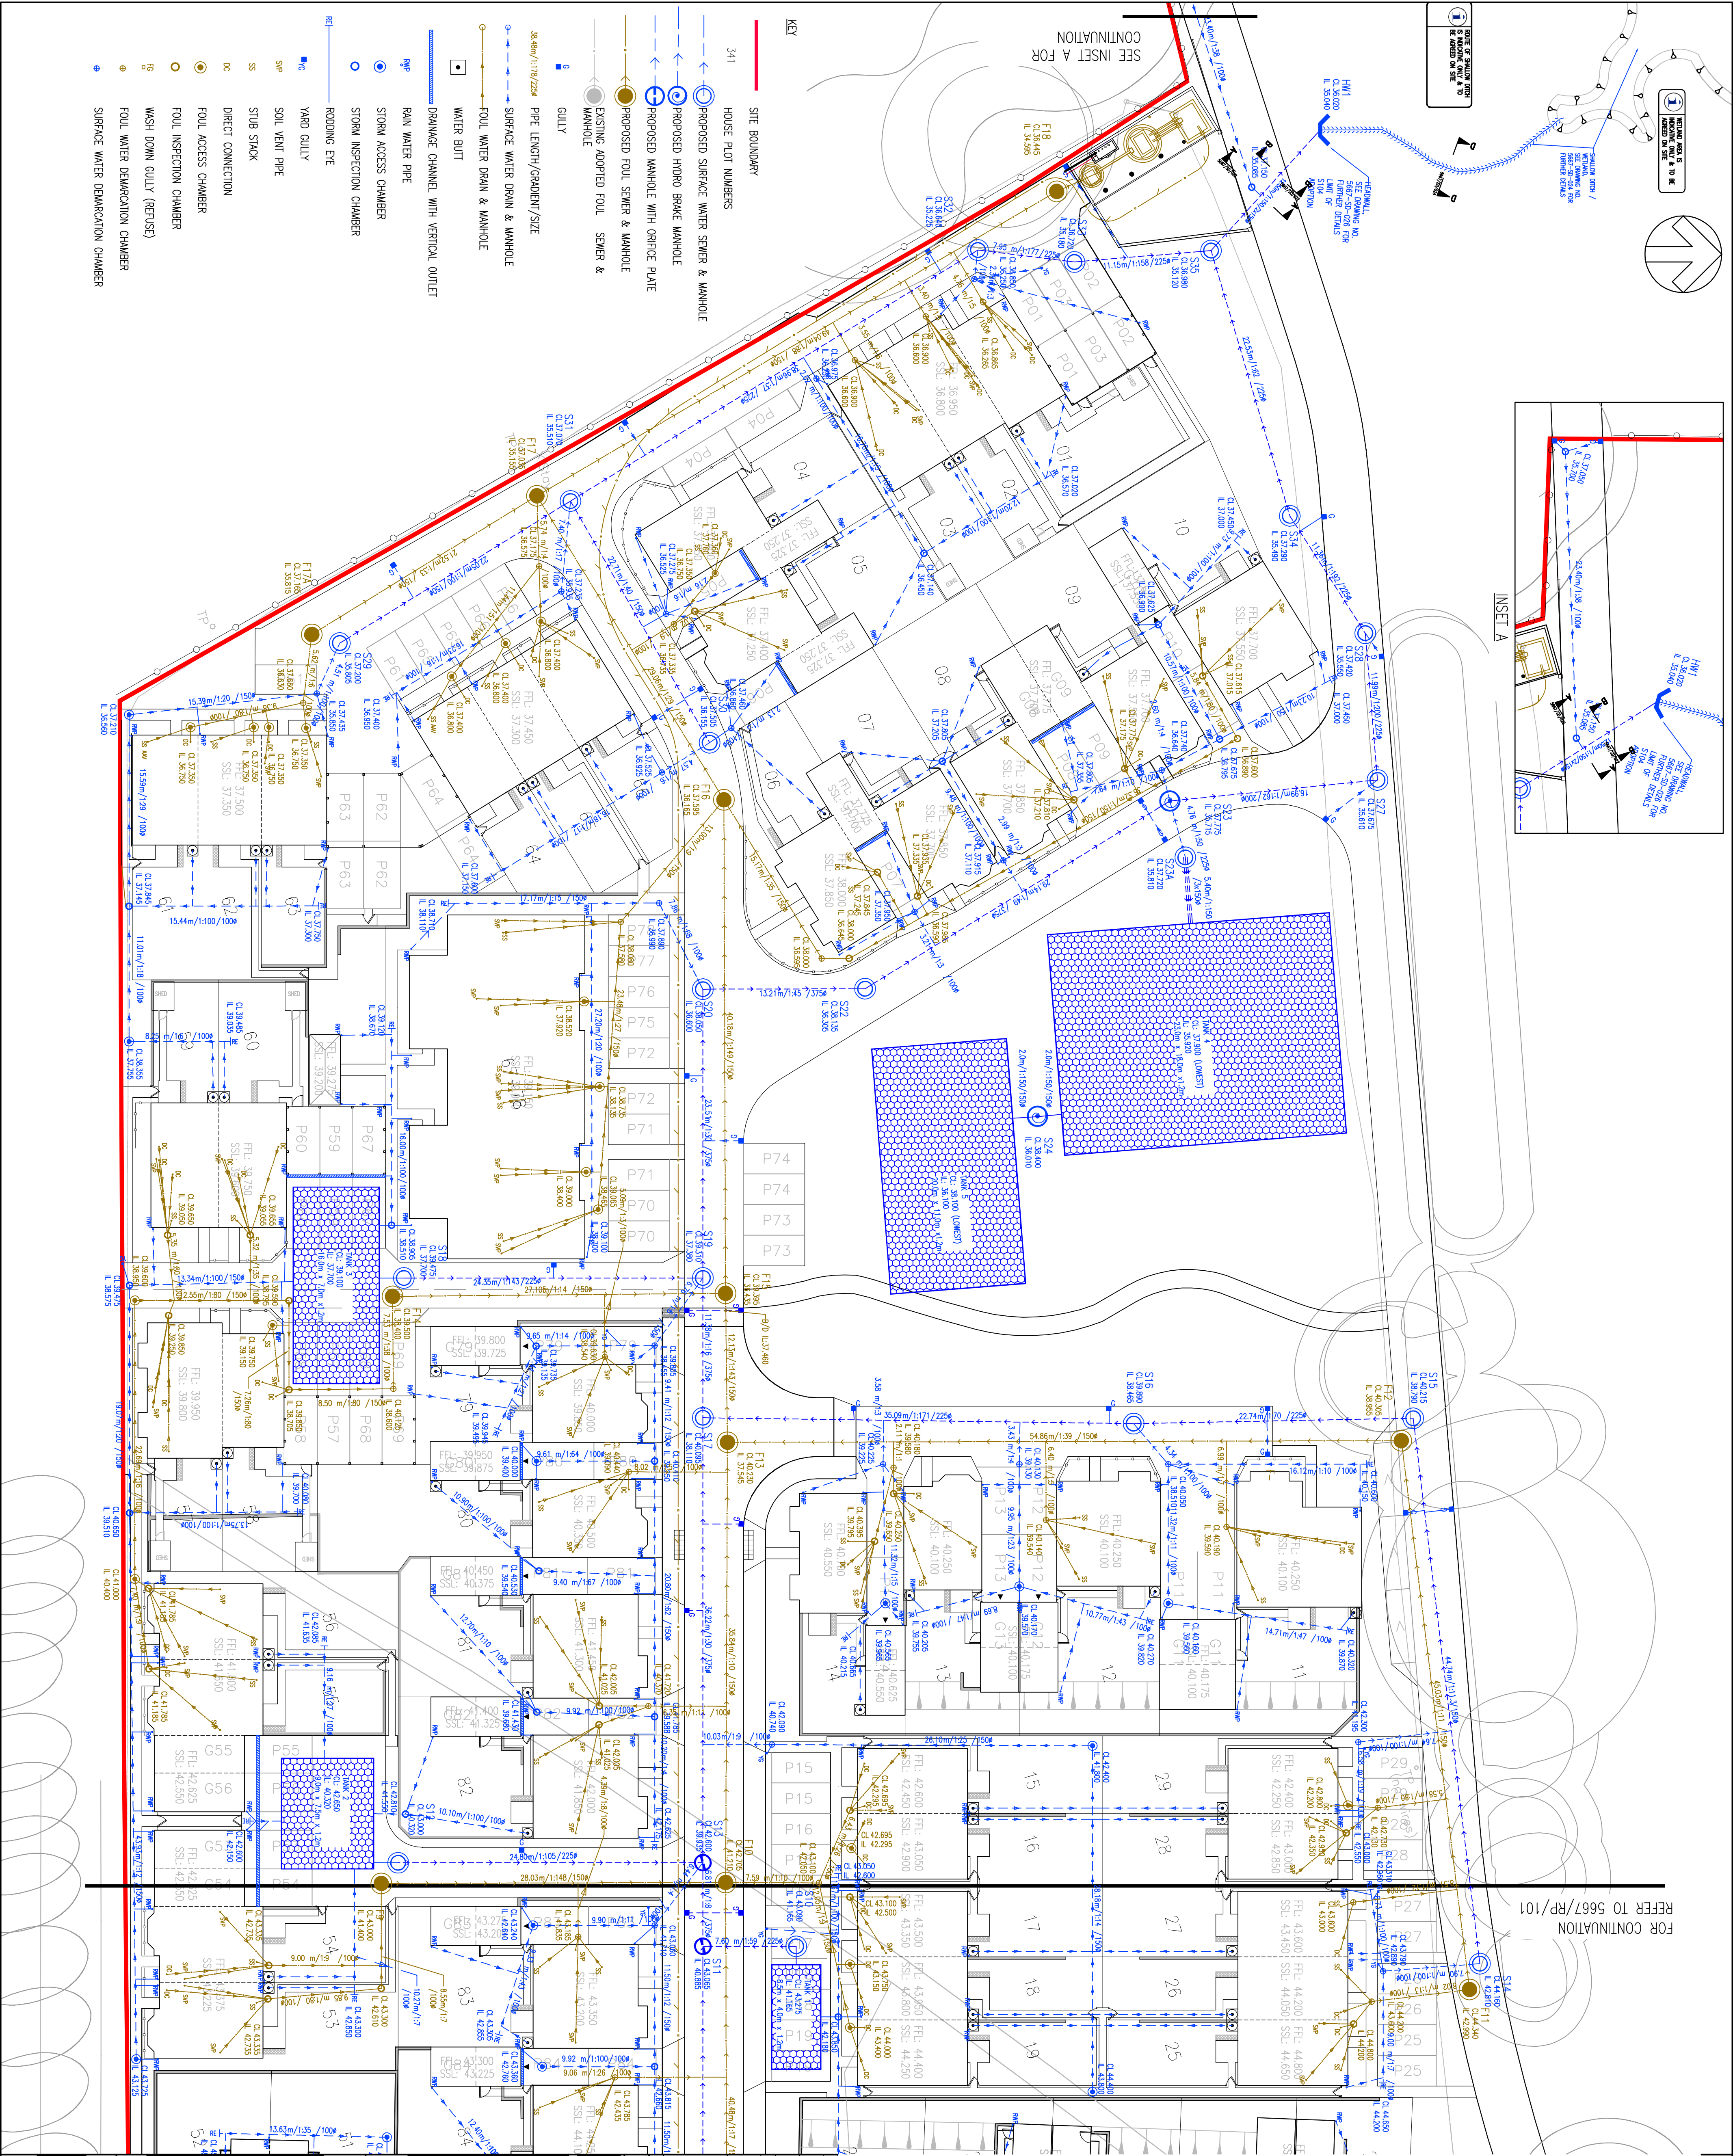

- # DO NOT SCALE
- NOTES
1. ALL DIMENSIONS ARE IN METERS UNLESS STATED OTHERWISE.
 2. THIS DRAWING SHOULD BE READ IN CONJUNCTION WITH ALL OTHER RELEVANT ARCHITECT AND ENGINEERING DETAILS, DRAWINGS AND SPECIFICATIONS.
 3. FOR PRECISE SETTING OUT DRAWINGS READ IN ACCORDANCE WITH ALL DIMENSIONS IN THE 5667/96/P100 SERIES & 5667/95/100 SERIES.
 4. ANY DISCREPANCIES SHOULD BE REPORTED TO THE ARCHITECT AND/OR ENGINEER IMMEDIATELY, SO THAT AMPLIFICATION CAN BE SMOOTH PRIOR TO COMMENCEMENT OF WORK.
 5. ALL ADAPTABLE WORKS ARE TO BE IN ACCORDANCE WITH HAMPSHIRE COUNTY COUNCIL DESIGN STANDARDS.
 6. FOR CONSTRUCTION DETAILS REFER TO ALL RELEVANT STANDARD DETAILS (5667/95/01 OWNERS).
 7. FOR DETAILS OF FENCING AND SURFACE CONSTRUCTION REFER TO DRAWING 5667/95/100 OWNERS.