



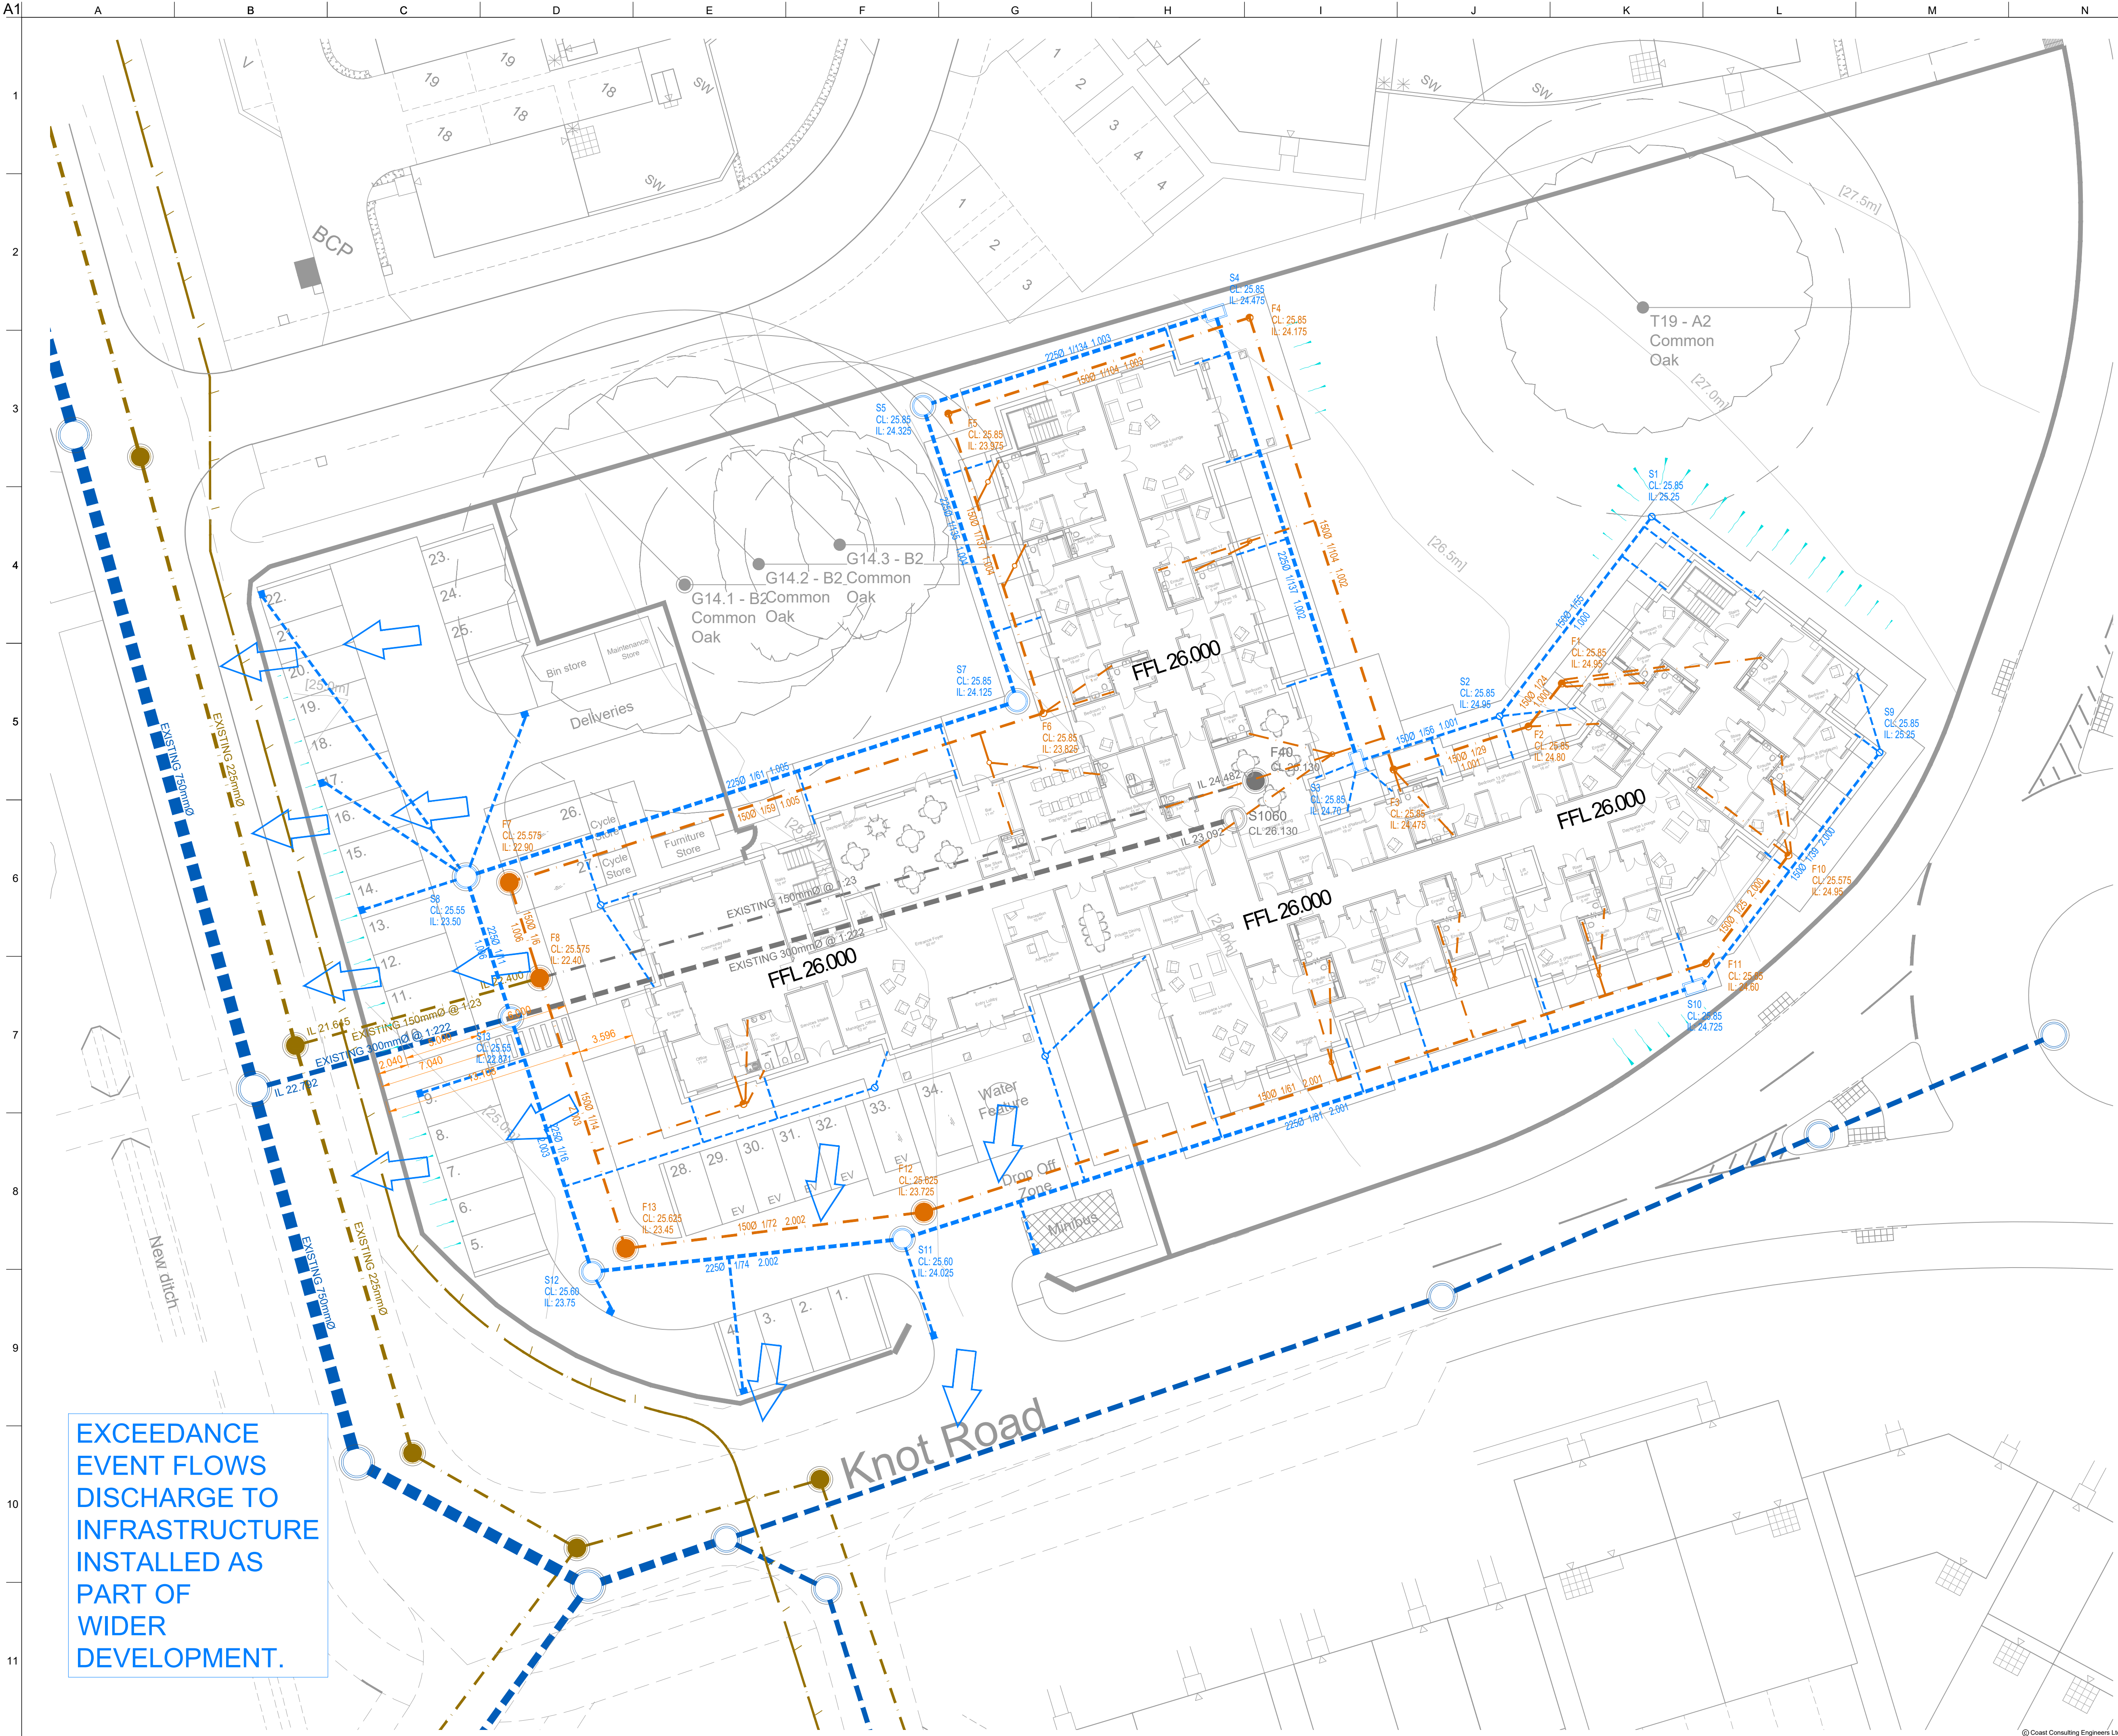

- SURFACE WATER DRAINAGE**
- EXISTING SURFACE WATER SEWER MAN-HOLE.
 - EXISTING SURFACE WATER SEWER
 - EXISTING SURFACE WATER DRAIN MAN-HOLE TO BE REMOVED
 - EXISTING SURFACE WATER DRAIN TO BE REMOVED.
 - RODDING EYE WITH INVERT LEVEL.
 - 300mmØ SHALLOW INSPECTION CHAMBER. 600mm TO INVERT LEVEL. MAXIMUM 3 INCOMING CONNECTIONS
 - 450mmØ INSPECTION CHAMBER. NON MAN ENTRY (>1.2m) WITH INVERT LEVEL.
 - PRIVATE P.V.C.U 100mmØ (UNLESS OTHERWISE NOTED) DRAINAGE PIPE
 - DRAINAGE CHANNEL WITH SUMP/GULLY. FOR LIGHT VEHICLE LOADING WITH HEEL GUARD
 - PROPOSED HIGHWAY GULLY
 - PRE CAST CONCRETE MAN-HOLE RING. SIZE TO SUIT DEPTH AND DIAMETER OF INCOMING DRAINS.
- FOUL WATER DRAINAGE**
- EXISTING FOUL WATER SEWER MAN-HOLE.
 - EXISTING FOUL WATER SEWER
 - EXISTING FOUL WATER DRAIN MAN-HOLE TO BE REMOVED
 - EXISTING FOUL WATER DRAIN TO BE REMOVED.
 - 300mmØ SHALLOW INSPECTION CHAMBER. 600mm TO INVERT LEVEL. MAXIMUM 3 INCOMING CONNECTIONS
 - 450mmØ INSPECTION CHAMBER. NON MAN ENTRY (>1.2m) WITH INVERT LEVEL.
 - PRIVATE P.V.C.U 100mmØ (UNLESS OTHERWISE NOTED) DRAINAGE PIPE
 - 450mmØ CONNECTION CHAMBER. NON MAN ENTRY (>1.2m) WITH INVERT LEVEL.
 - PRE CAST CONCRETE MAN-HOLE RING. SIZE TO SUIT DEPTH AND DIAMETER OF INCOMING DRAINS.
- EXCEEDANCE EVENT FLOW PATH**
- EXCEEDANCE EVENT FLOW PATH

P3	05.08.24	Exceedance event flow paths added	KR	RH	PL
P2	02.08.24	Revised to suit updated layout	KR	RH	PL
P1	20.11.23	Preliminary Issue	KR	RH	PL
Issue	Date	Description	By	Chkd	Appd

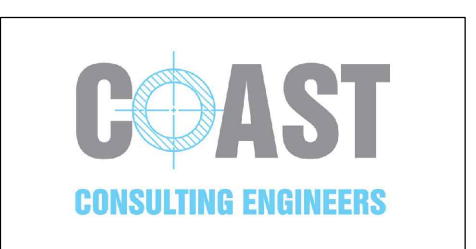

7 Silverton Court, Northumberland Business Park, NE23 7RY 0191 5977879					
Client					
Halebourne Group					
Job Title					
Hedge End Boorley Green, Botley					
Drawing Title					
Drainage Strategy Layout					
Scale at A1					
1:200					
Drawing Status					
PRELIMINARY					
Job No	23094	Drawing No	DS01	Issue	P3

EXCEEDANCE
EVENT FLOWS
DISCHARGE TO
INFRASTRUCTURE
INSTALLED AS
PART OF
WIDER
DEVELOPMENT.