


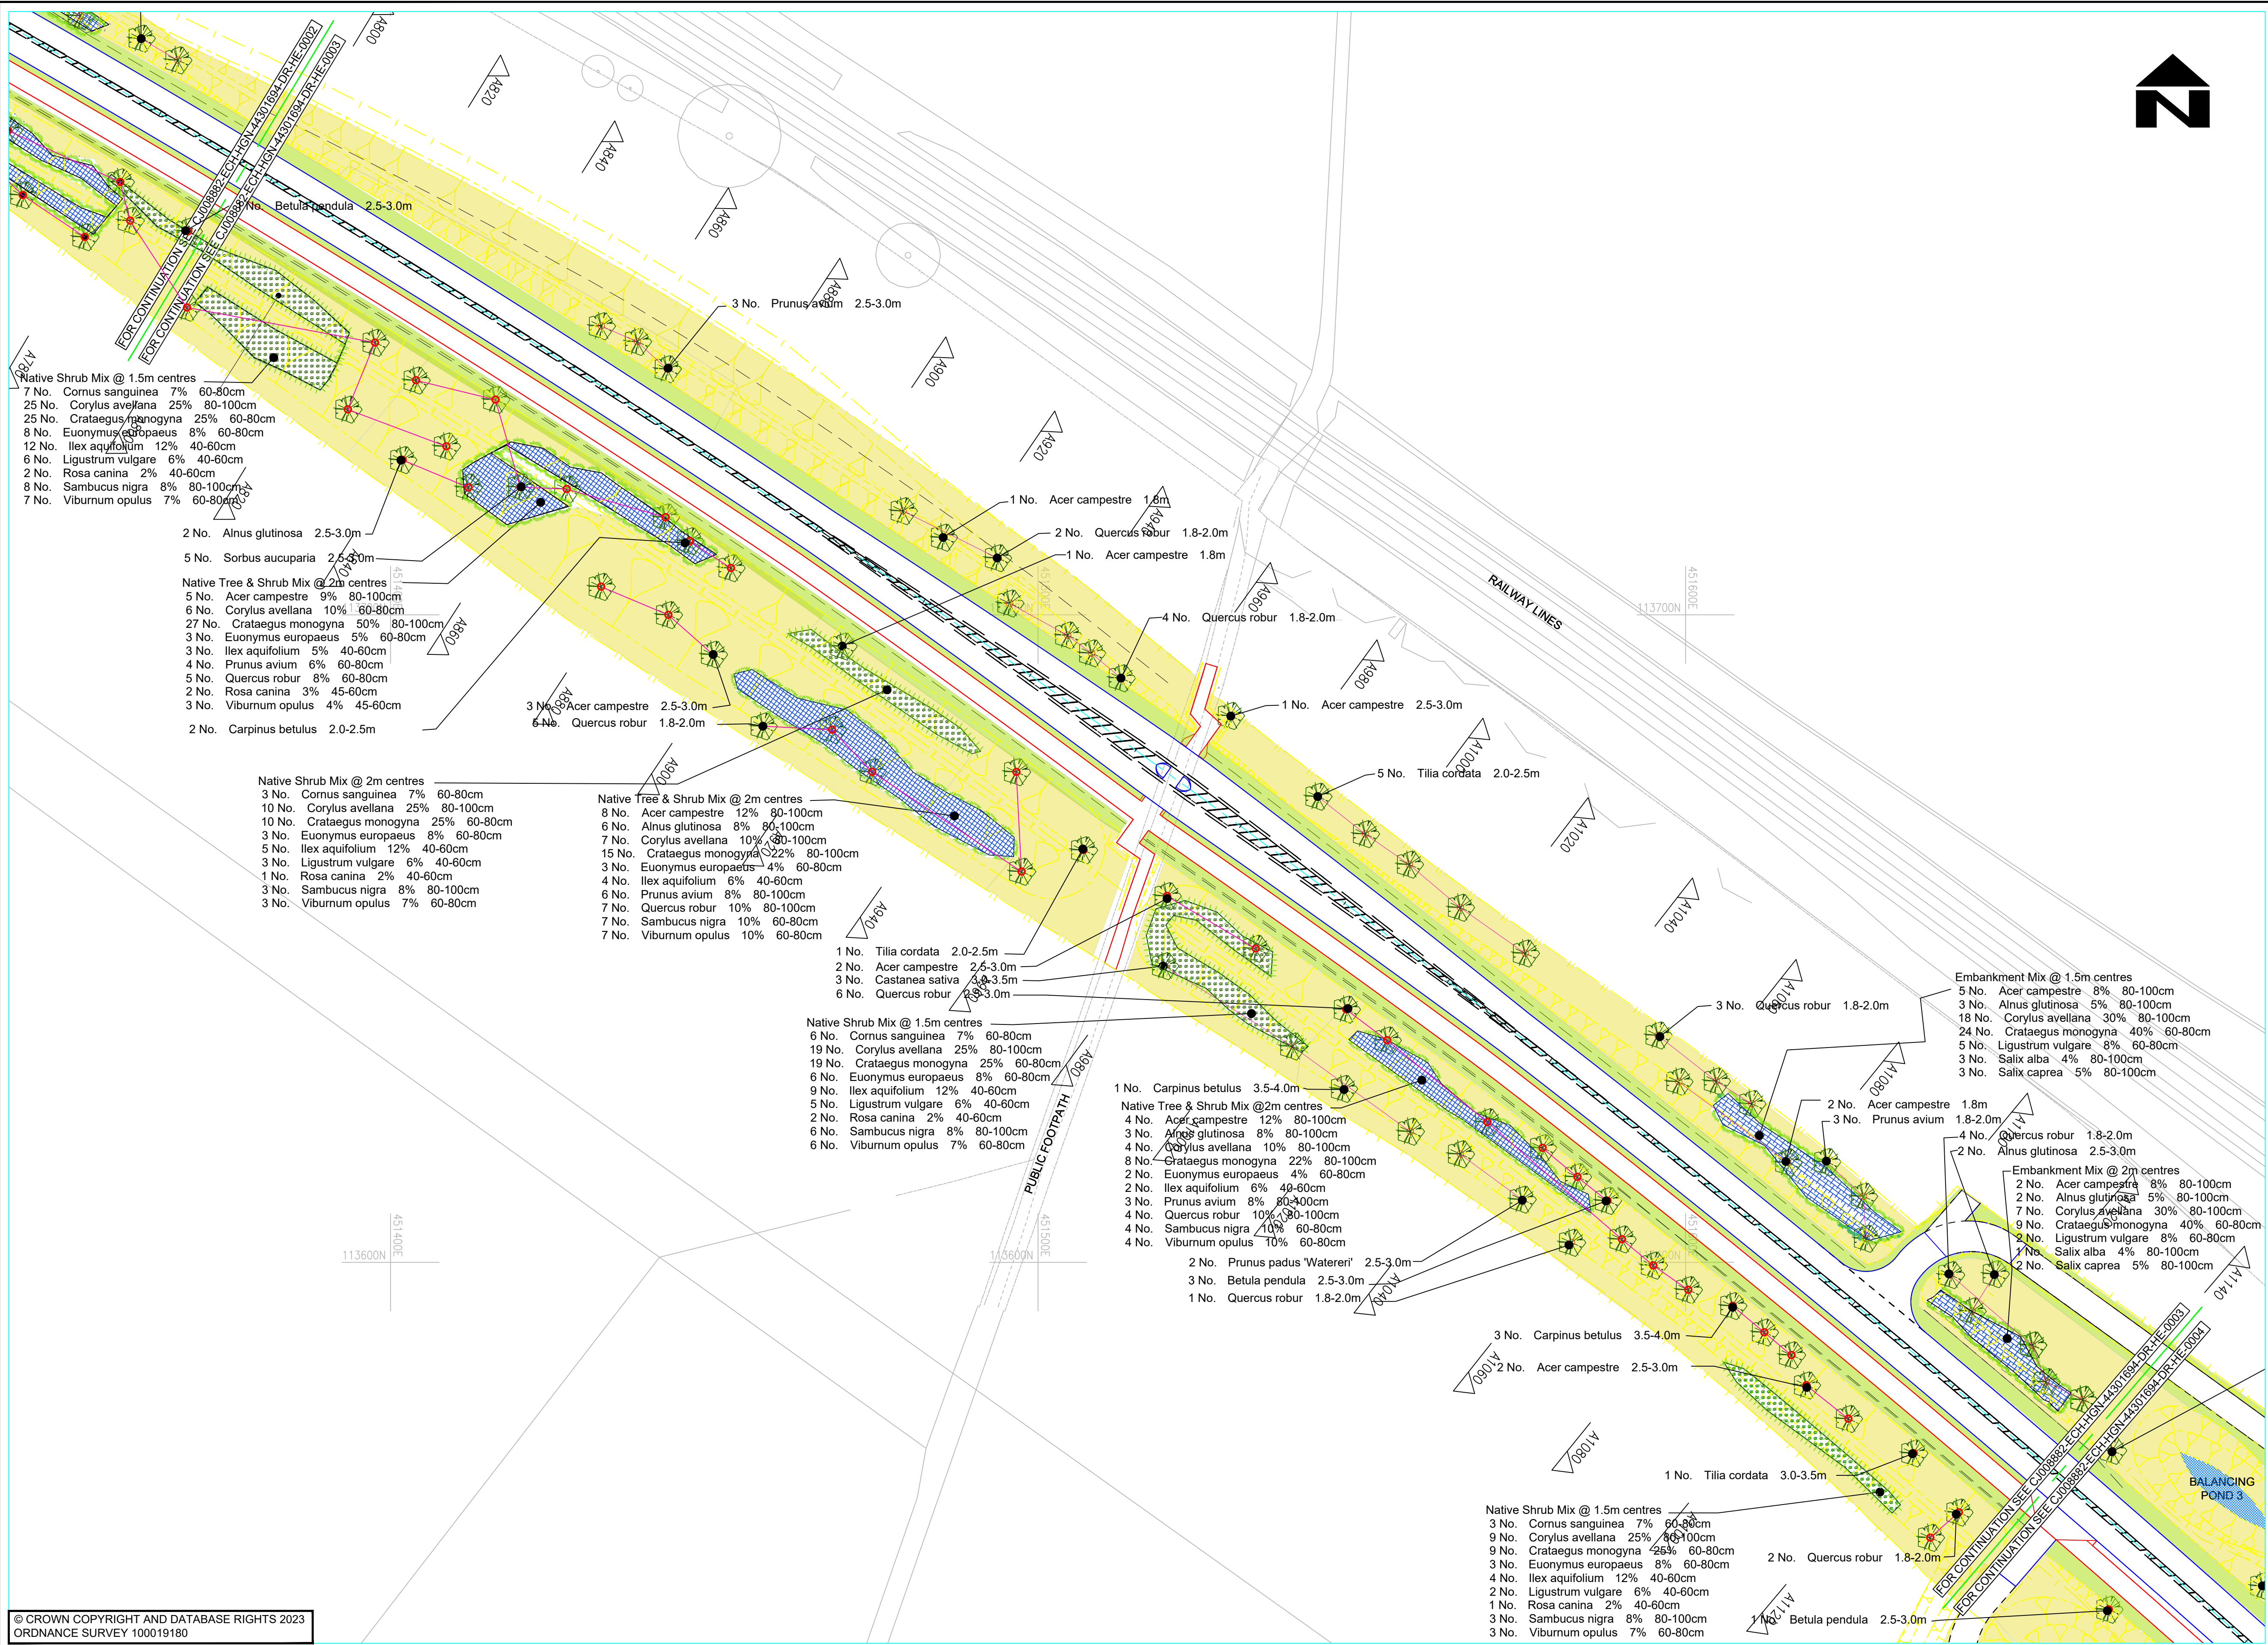

NOTES

- DO NOT SCALE FROM THIS DRAWING.
- ALL DIMENSIONS IN METRES UNLESS OTHERWISE STATED.

KEY

- EXISTING TREES RETAINED
- BOUNDARY OF THE SITE
- PROPOSED TREES
- CARRIAGEWAY
- PROPOSED TREES IN RIVER VALLEY, EXACT LOCATION TO BE AGREED AFTER COMPLETION OF THE WORKS
- NATIVE TREE PLANTING AT CENTRES (PAVED AREA / PAVED ISLAND)
- NATIVE EMBANKMENT MIX @ CENTRES ON PLAN
- GRASSED AREA
- NATIVE SHRUB PLANTING AT CENTRES ON PLAN
- NATIVE HEDGEROW PLANTING @ BARRIER
- SPECIES RICH GRASSLAND / WILDFLOWER MEADOW
- VERGE GRASSLAND MIX
- DRAINAGE DITCH OR SWALE
- SWALES, DITCHES & WATER STORAGE PONDS
- BALANCING PONDS/FLUVIAL POND

© CROWN COPYRIGHT AND DATABASE RIGHTS 2023
ORDNANCE SURVEY 100019180

SUIT	REV	AMENDMENTS	DATE	CAD	CHKD	APPD

CLIENT	HAMPSHIRE COUNTY COUNCIL UNIVERSAL SERVICES DIRECTORATE TRANSPORT IMPLEMENTATION
CONSULTANT	Hampshire County Council Hampshire Engineering Services TIM LAWTON BEng CEng FICE FCIHT : ASSISTANT DIRECTOR OF UNIVERSAL SERVICES

DESIGNER AL	SCALE @ A1 1:500	SCHEME BOTLEY BYPASS	DRAWING TITLE PLANTING PLAN
CAD SW	DATE 10.03.2023		
CHECKED GC	SHEET NUMBER 3 OF 7		
APPROVED ARW	DRAWING NUMBER CJ008882-WPE- ELS -44301694-DR- M -0003	JOB No. C-J008882.01	HCC CAD PLOT: 11/12/2023 9:58:39

SUIT	REV	P0.1
------	-----	------