


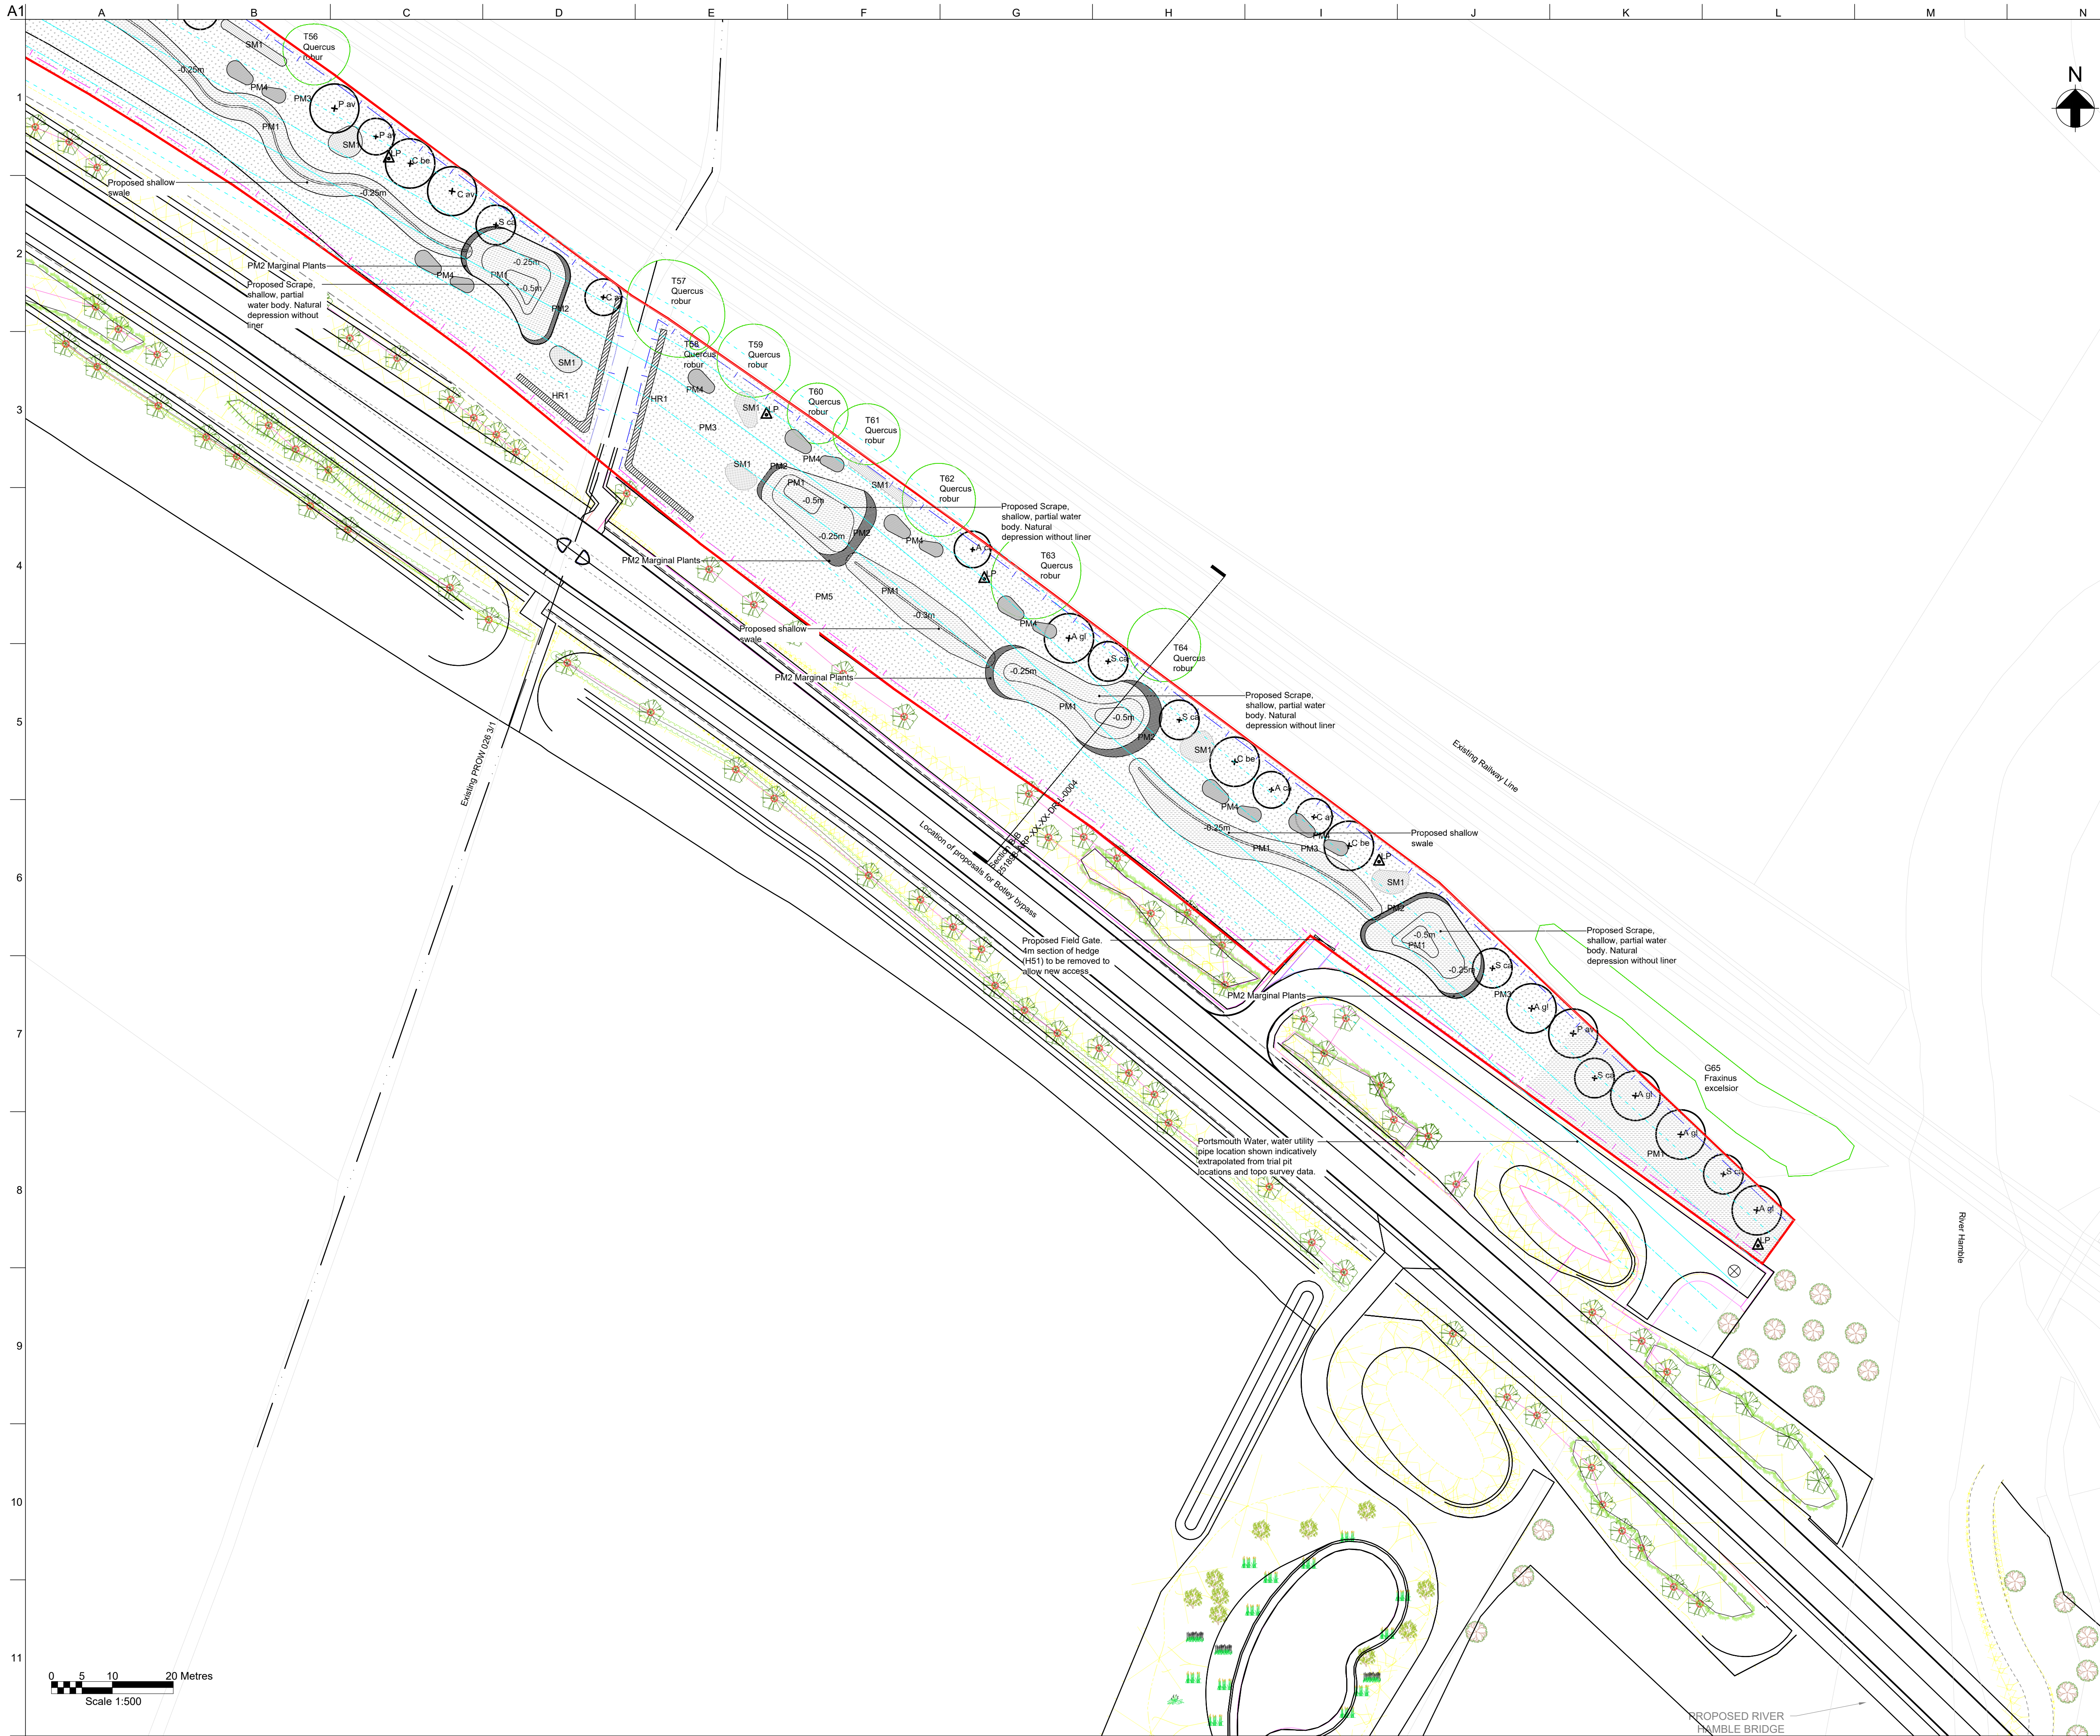

- Notes
1. Do not scale from this drawing, use only printed dimensions.
 2. All dimensions shown in millimetres and all levels in mAOD unless shown otherwise.
 3. This drawing is to be read in conjunction with the project health & safety file for any identified potential risks.
 4. Location of Portsmouth Water pipe throughout the site extrapolated from topographical survey and trial pit survey information. Detail design and works on site will need confirmation of pipe location prior to work commencement.

LEGEND

- Red line boundary
- Existing water utility pipe
- Existing Portsmouth Water 5m easement for trees
- Existing Portsmouth Water 10m easement for willow, cherry, poplar
- Existing Trees Retained and protected for the duration of construction works, refer to Arboricultural information and survey: rep 180712-1.3-WSB-AS-CH
- Proposed Standard and Feathered Trees X xx - Species XX
- Proposed double staggered native hedgerow
- Shrub Mix
- Planting Mix 1 Swales and Scrapes
- Planting Mix 2 over PM1 Marginal plug species
- Planting Mix 3 to existing grassland
- Planting Mix 4 pollinator mix to wildflower grassland
- Planting Mix 5 strong grass mixture to maintenance corridor
- Proposed Field Gate Access
- Proposed post and wire mesh fence - 1.5m high FSC timber posts, height 1500mm
- Existing Post and wire fence - to be made good as necessary
- Log pile location - form initially from externally located material and continue to reinforce with on-site woodland management


P02	20.03.24	JS	LK	BO
P01	21.03.24	JS	BO	BO
Rev	Date	By	Chkd	Appd

ARUP

8 St Thomas Street
Winchester SO23 9HE
Tel +44 1962 829900
www.arup.com

Client
Hampshire County Council

Project Title
Botley Fields
Biodiversity Enhancement Zone

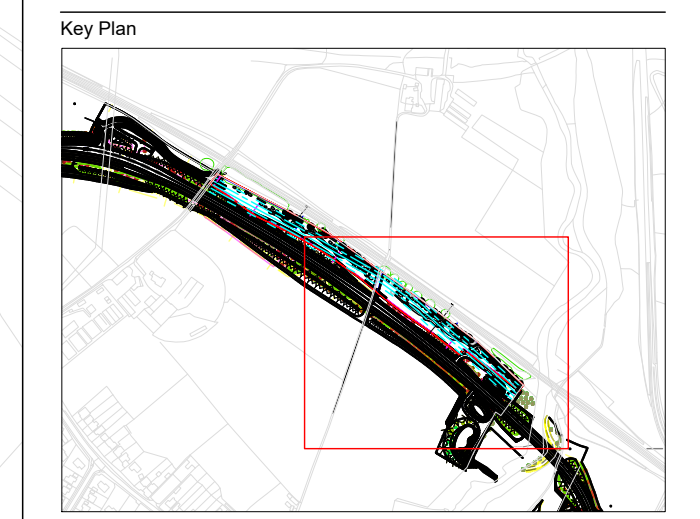

Drawing Title
Landscape General Arrangement
Sheet 2 of 2

Scale at A1	1:500
Role	Landscape Design
Suitability	S4
Arup Job No	251898-00
Name	251898-ARP-XX-XX-DR-L-0002
Rev	