


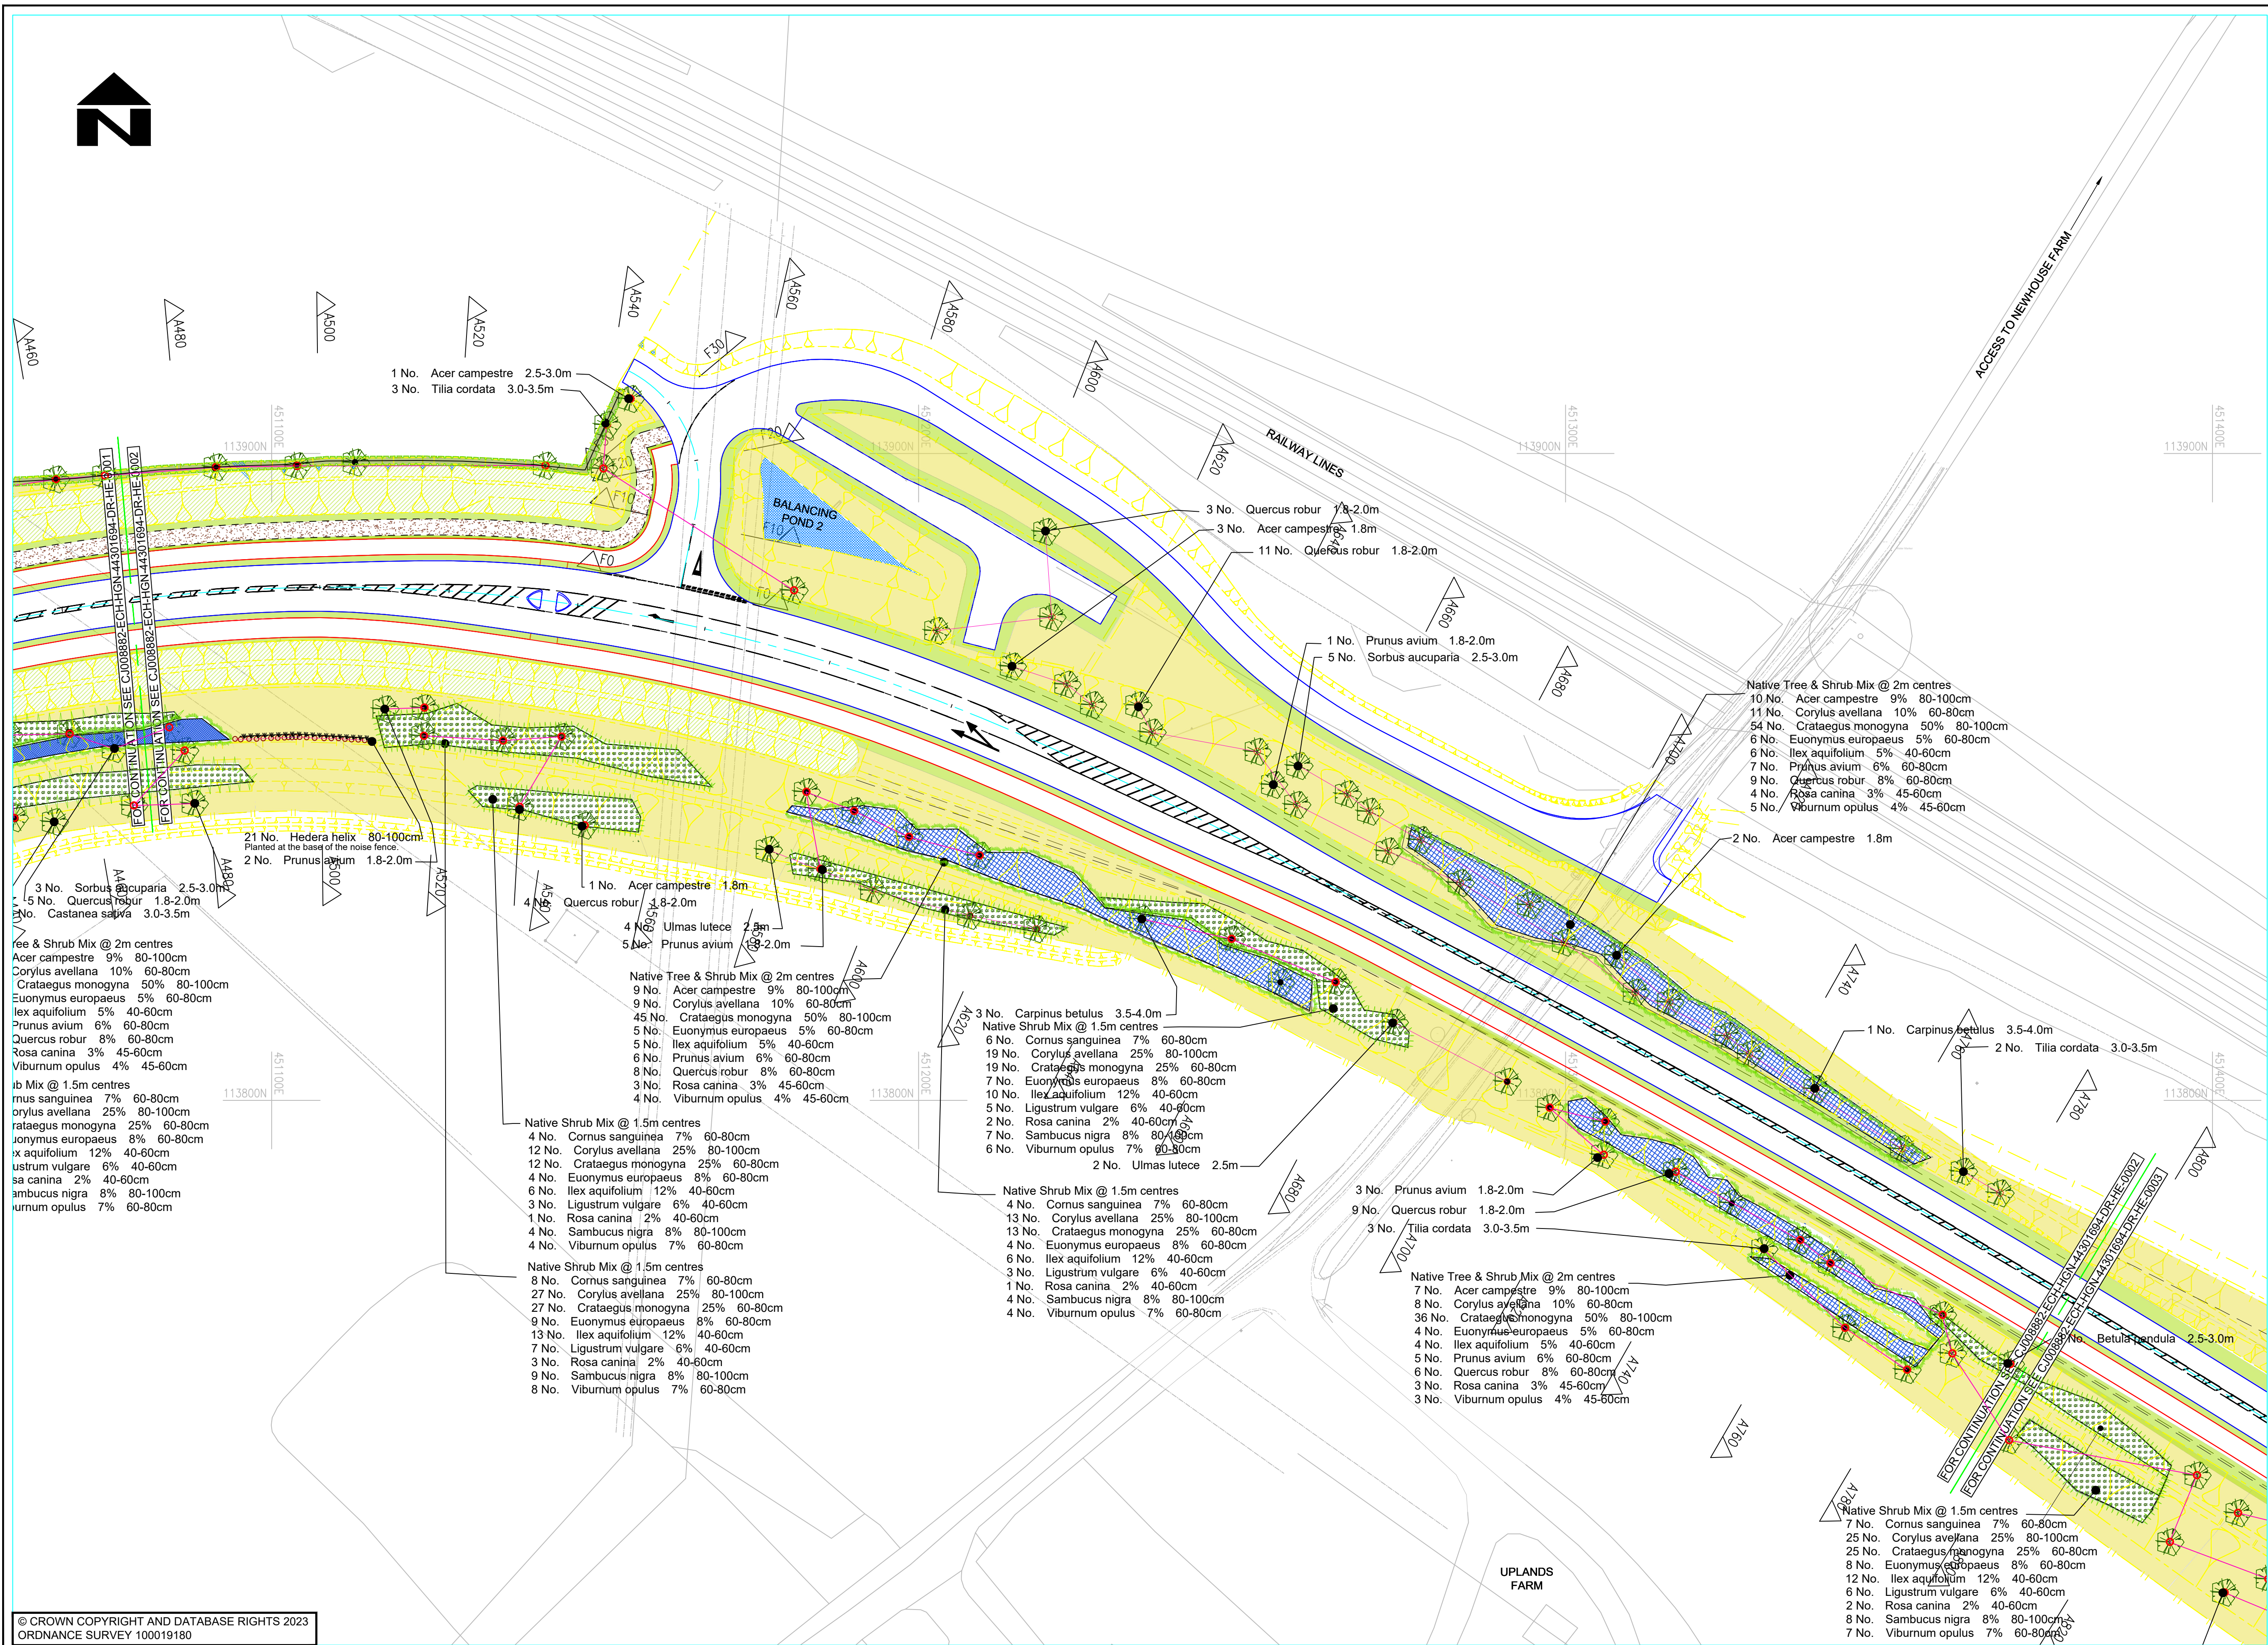

1. DO NOT SCALE FROM THIS DRAWING.
2. ALL DIMENSIONS IN METRES UNLESS OTHERWISE STATED.

	EXISTING TREES RETAINED
	PROPOSED TREES
	PROPOSED TREES IN RIVER VALLEY, EXACT LOCATION TO BE AGREED AFTER COMPLETION OF THE WORKS
	NATIVE TREE AND SHRUB PLANTING AT CENTRES SHOWN ON DRAWING
	NATIVE EMBANKMENT MIX @ CENTRES ON PLAN
	NATIVE SHRUB PLANTING AT CENTRES ON PLAN
	NATIVE HEDGEROW PLANTING @ 4 PER LIN M
	SPECIES RICH GRASSLAND/ WILDFLOWER MEADOW
	VERGE GRASSLAND MIX
	SWALES, DITCHES & WATER STORAGE PONDS

SHEET LOCATION LAYOUT

										CLIENT	CONSULTANT	DESIGNER	SCALE @ A1	SCHEME	DRAWING TITLE	
										HAMPSHIRE COUNTY COUNCIL UNIVERSAL SERVICES DIRECTORATE TRANSPORT IMPLEMENTATION	 Hampshire County Council	 Hampshire Engineering Services	AL	1:500	BOTLEY BYPASS	PLANTING PLAN
CAD	DATE															
SW	10.03.2023															
CHECKED	SHEET NUMBER															
										GC	2 OF 7	JOB No. C_J008882.01	HCC CAD PLOT: 11/12/2023 9:57:51			
										APPROVED	DRAWING NUMBER		SUIT	REV		
										ARW	CJ008882-WPE- ELS -44301694-DR- M -0002	S0	P0.1			

HCC CAD FILE: C:\Users\planio\Hampshire County Council\Botley Bypass - EC Project Documents\CAD\01-WIP\03-Drawings\12-Landscape\CJ008882-WPE-ELS-44301694-DR-M-0001-0007 PLANTING PLAN.dwg