



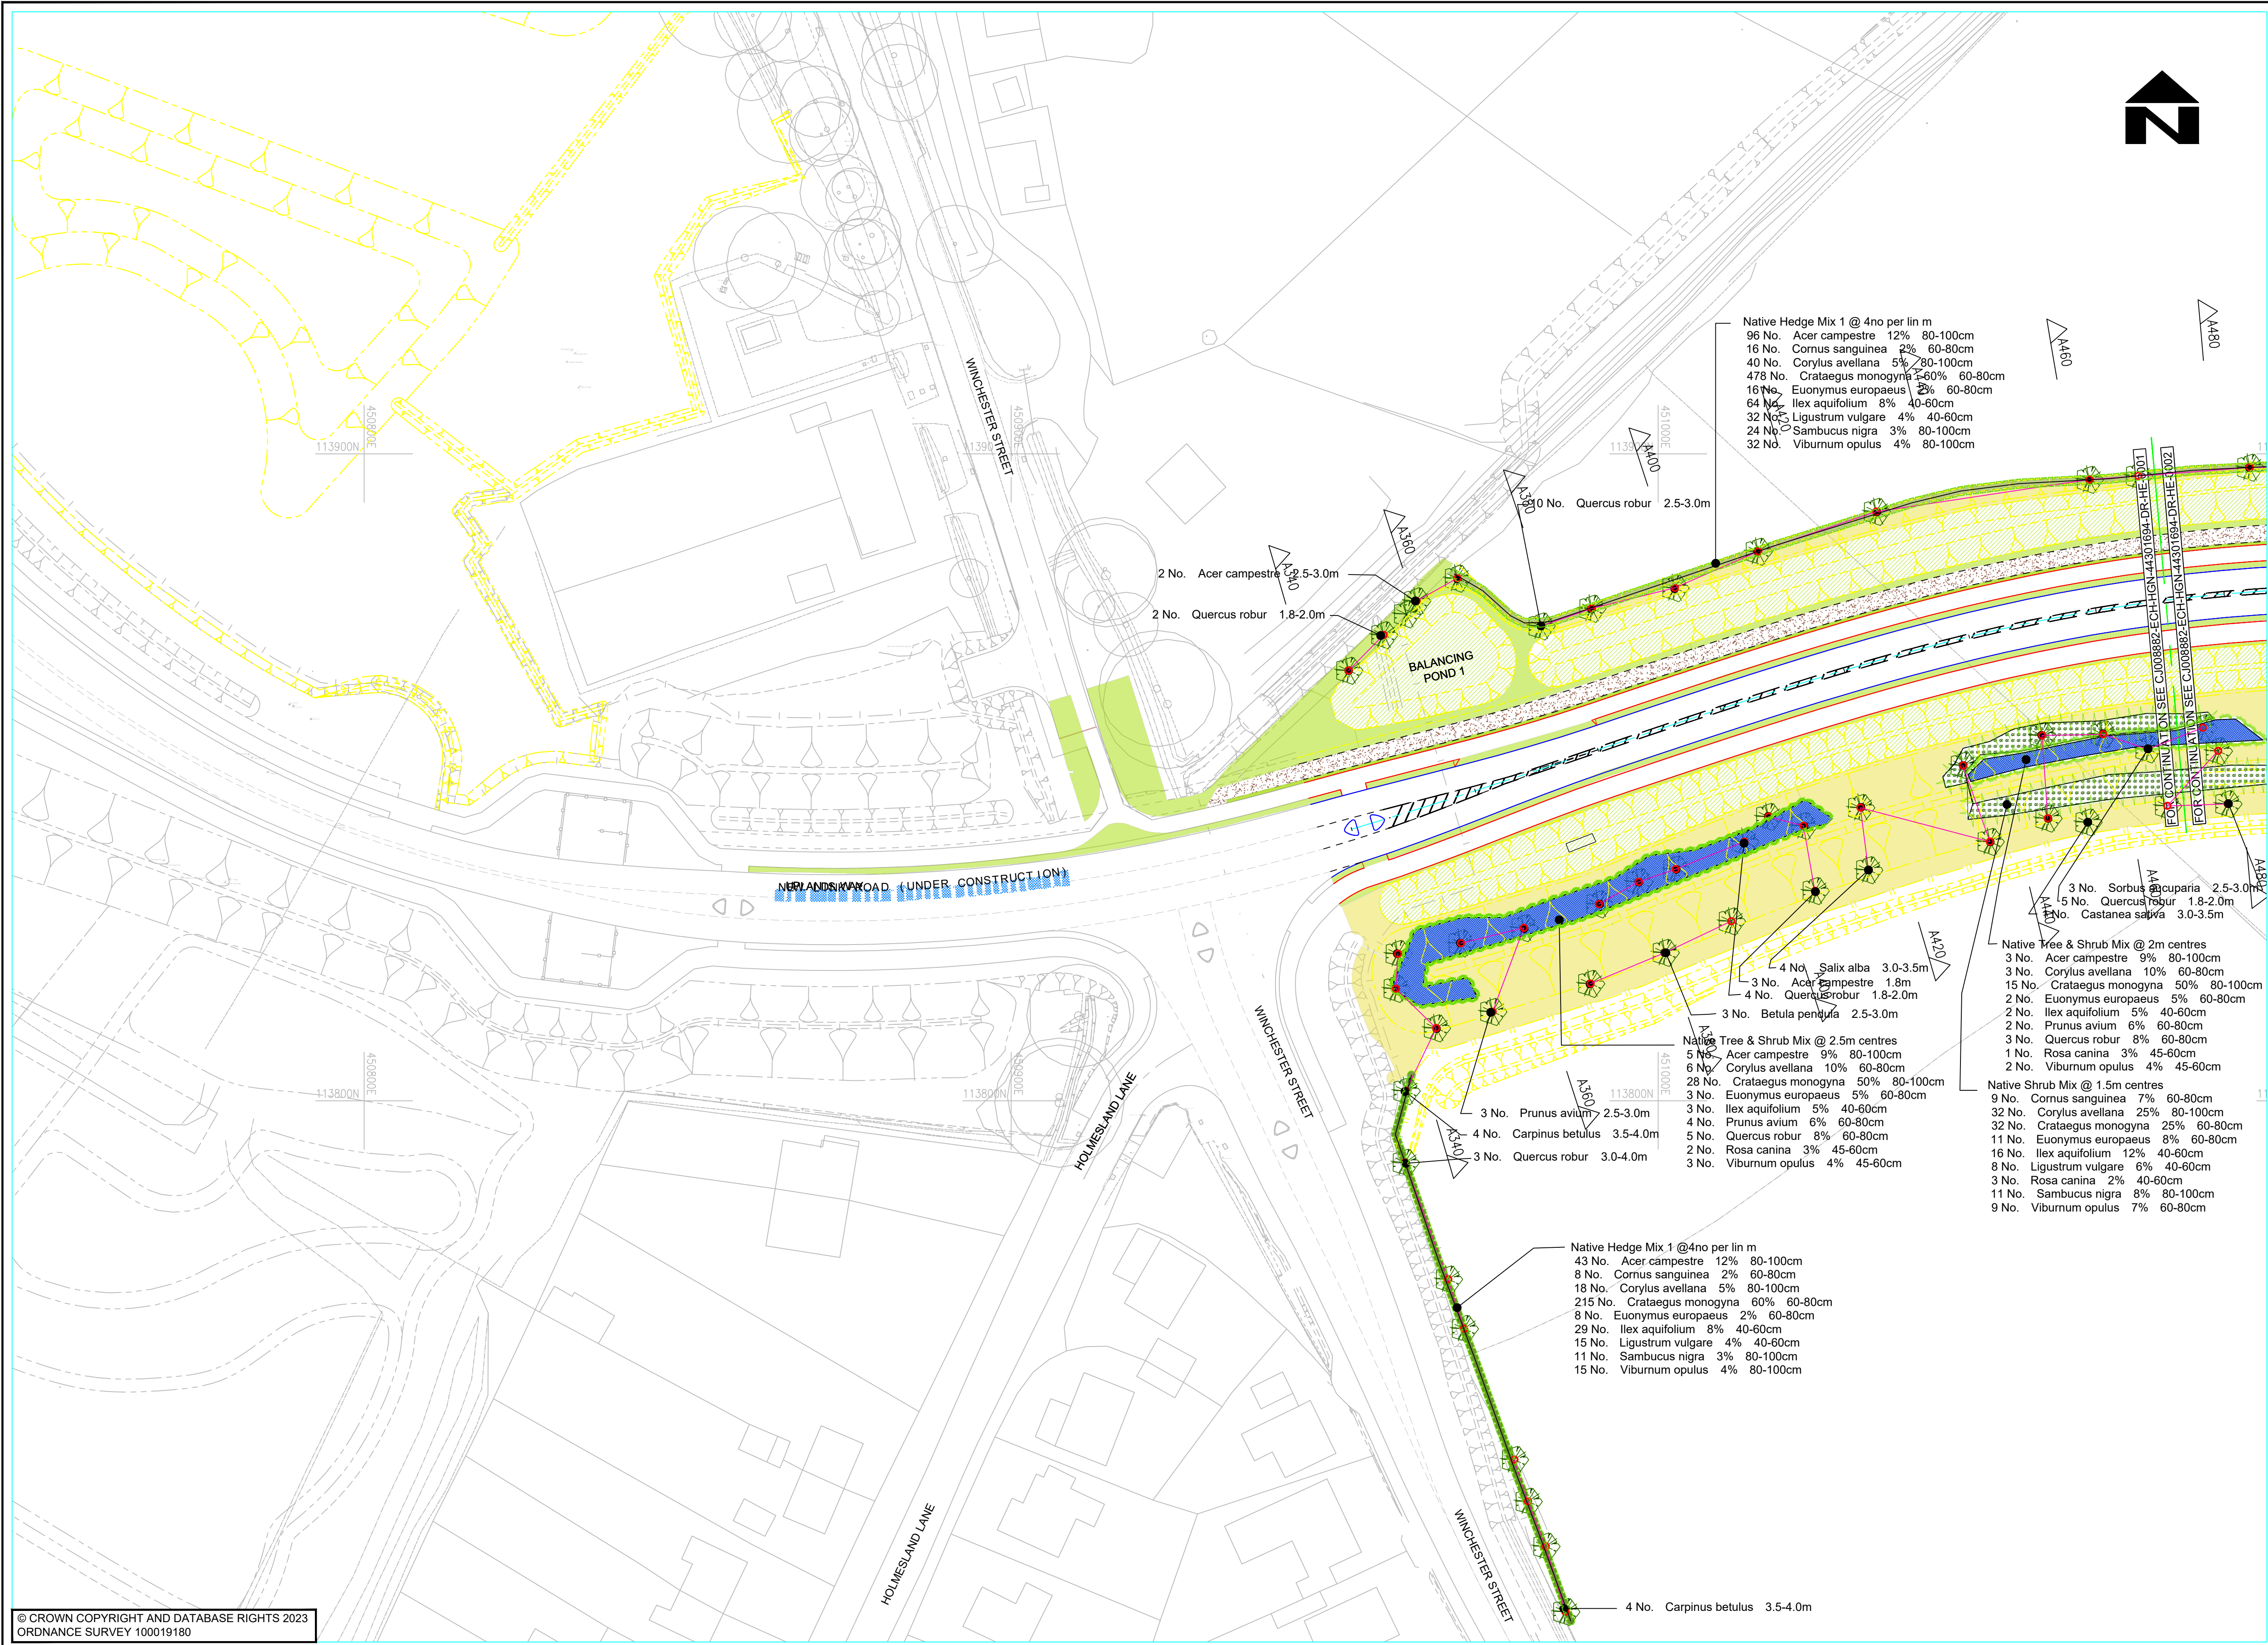

- NOTES**
- DO NOT SCALE FROM THIS DRAWING.
 - ALL DIMENSIONS IN METRES UNLESS OTHERWISE STATED.

- KEY**
- EXISTING TREES RETAINED
 - PROPOSED TREES
 - PROPOSED TREES IN RIVER VALLEY, EXACT LOCATION TO BE AGREED AFTER COMPLETION OF THE WORKS
 - NATIVE TREE AND SHRUB PLANTING AT CENTRES SHOWN ON DRAWING
 - NATIVE EMBANKMENT MIX @ CENTRES ON PLAN
 - NATIVE SHRUB PLANTING AT CENTRES ON PLAN
 - NATIVE HEDGEROW PLANTING @ 4 PER LIN M
 - SPECIES RICH GRASSLAND/ WILDFLOWER MEADOW
 - VERGE GRASSLAND MIX
 - SWALES, DITCHES & WATER STORAGE PONDS

PARTS OF THIS DRAWING SHOULD BE SHOWN IN COLOUR. IF THIS NOTE IS NOT RED REPRINT A COLOURED COPY

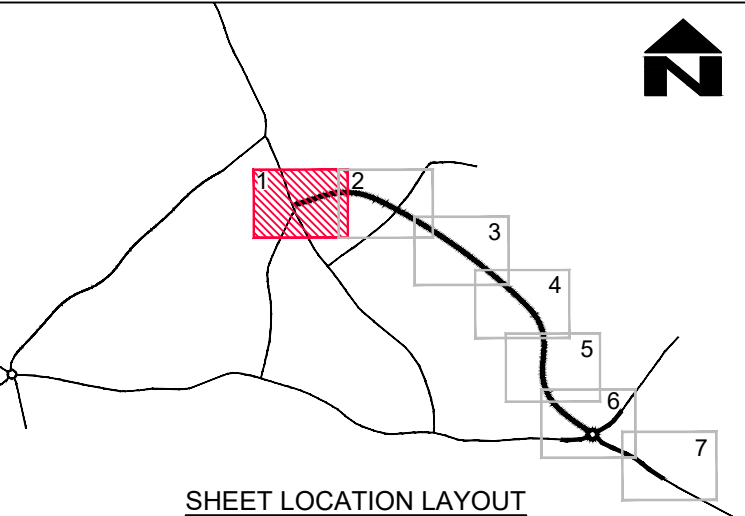

© CROWN COPYRIGHT AND DATABASE RIGHTS 2023
ORDNANCE SURVEY 100019180

SUIT	REV	AMENDMENTS	DATE	CAD	CHKD	APPD

CLIENT

HAMPSHIRE COUNTY COUNCIL
UNIVERSAL SERVICES DIRECTORATE
TRANSPORT IMPLEMENTATION

CONSULTANT

Hampshire County Council

Hampshire Engineering Services

TIM LAWTON BEng CEng FICE FCIHT : ASSISTANT DIRECTOR OF UNIVERSAL SERVICES

DESIGNER AL	SCALE @ A1 1:500	SCHEME BOTLEY BYPASS	DRAWING TITLE PLANTING PLAN
CAD SW	DATE 10.03.2023		
CHECKED GC	SHEET NUMBER 1 OF 7		
APPROVED ARW	DRAWING NUMBER CJ008882-WPE- ELS -44301694- DR- M -0001	JOB No. CJ008882.01	HCC CAD PLOT: 11/12/2023 9:57:31
			SUIT REV S0 P0.1

HCC CAD FILE: C:\Users\plan01\Hampshire County Council\Botley Bypass - EC Project Documents\CAD\01-WIP\03-Drawings\12-Landscape\CJ008882-WPE-ELS-44301694-DR-M-0001-0007 PLANTING PLAN.dwg