


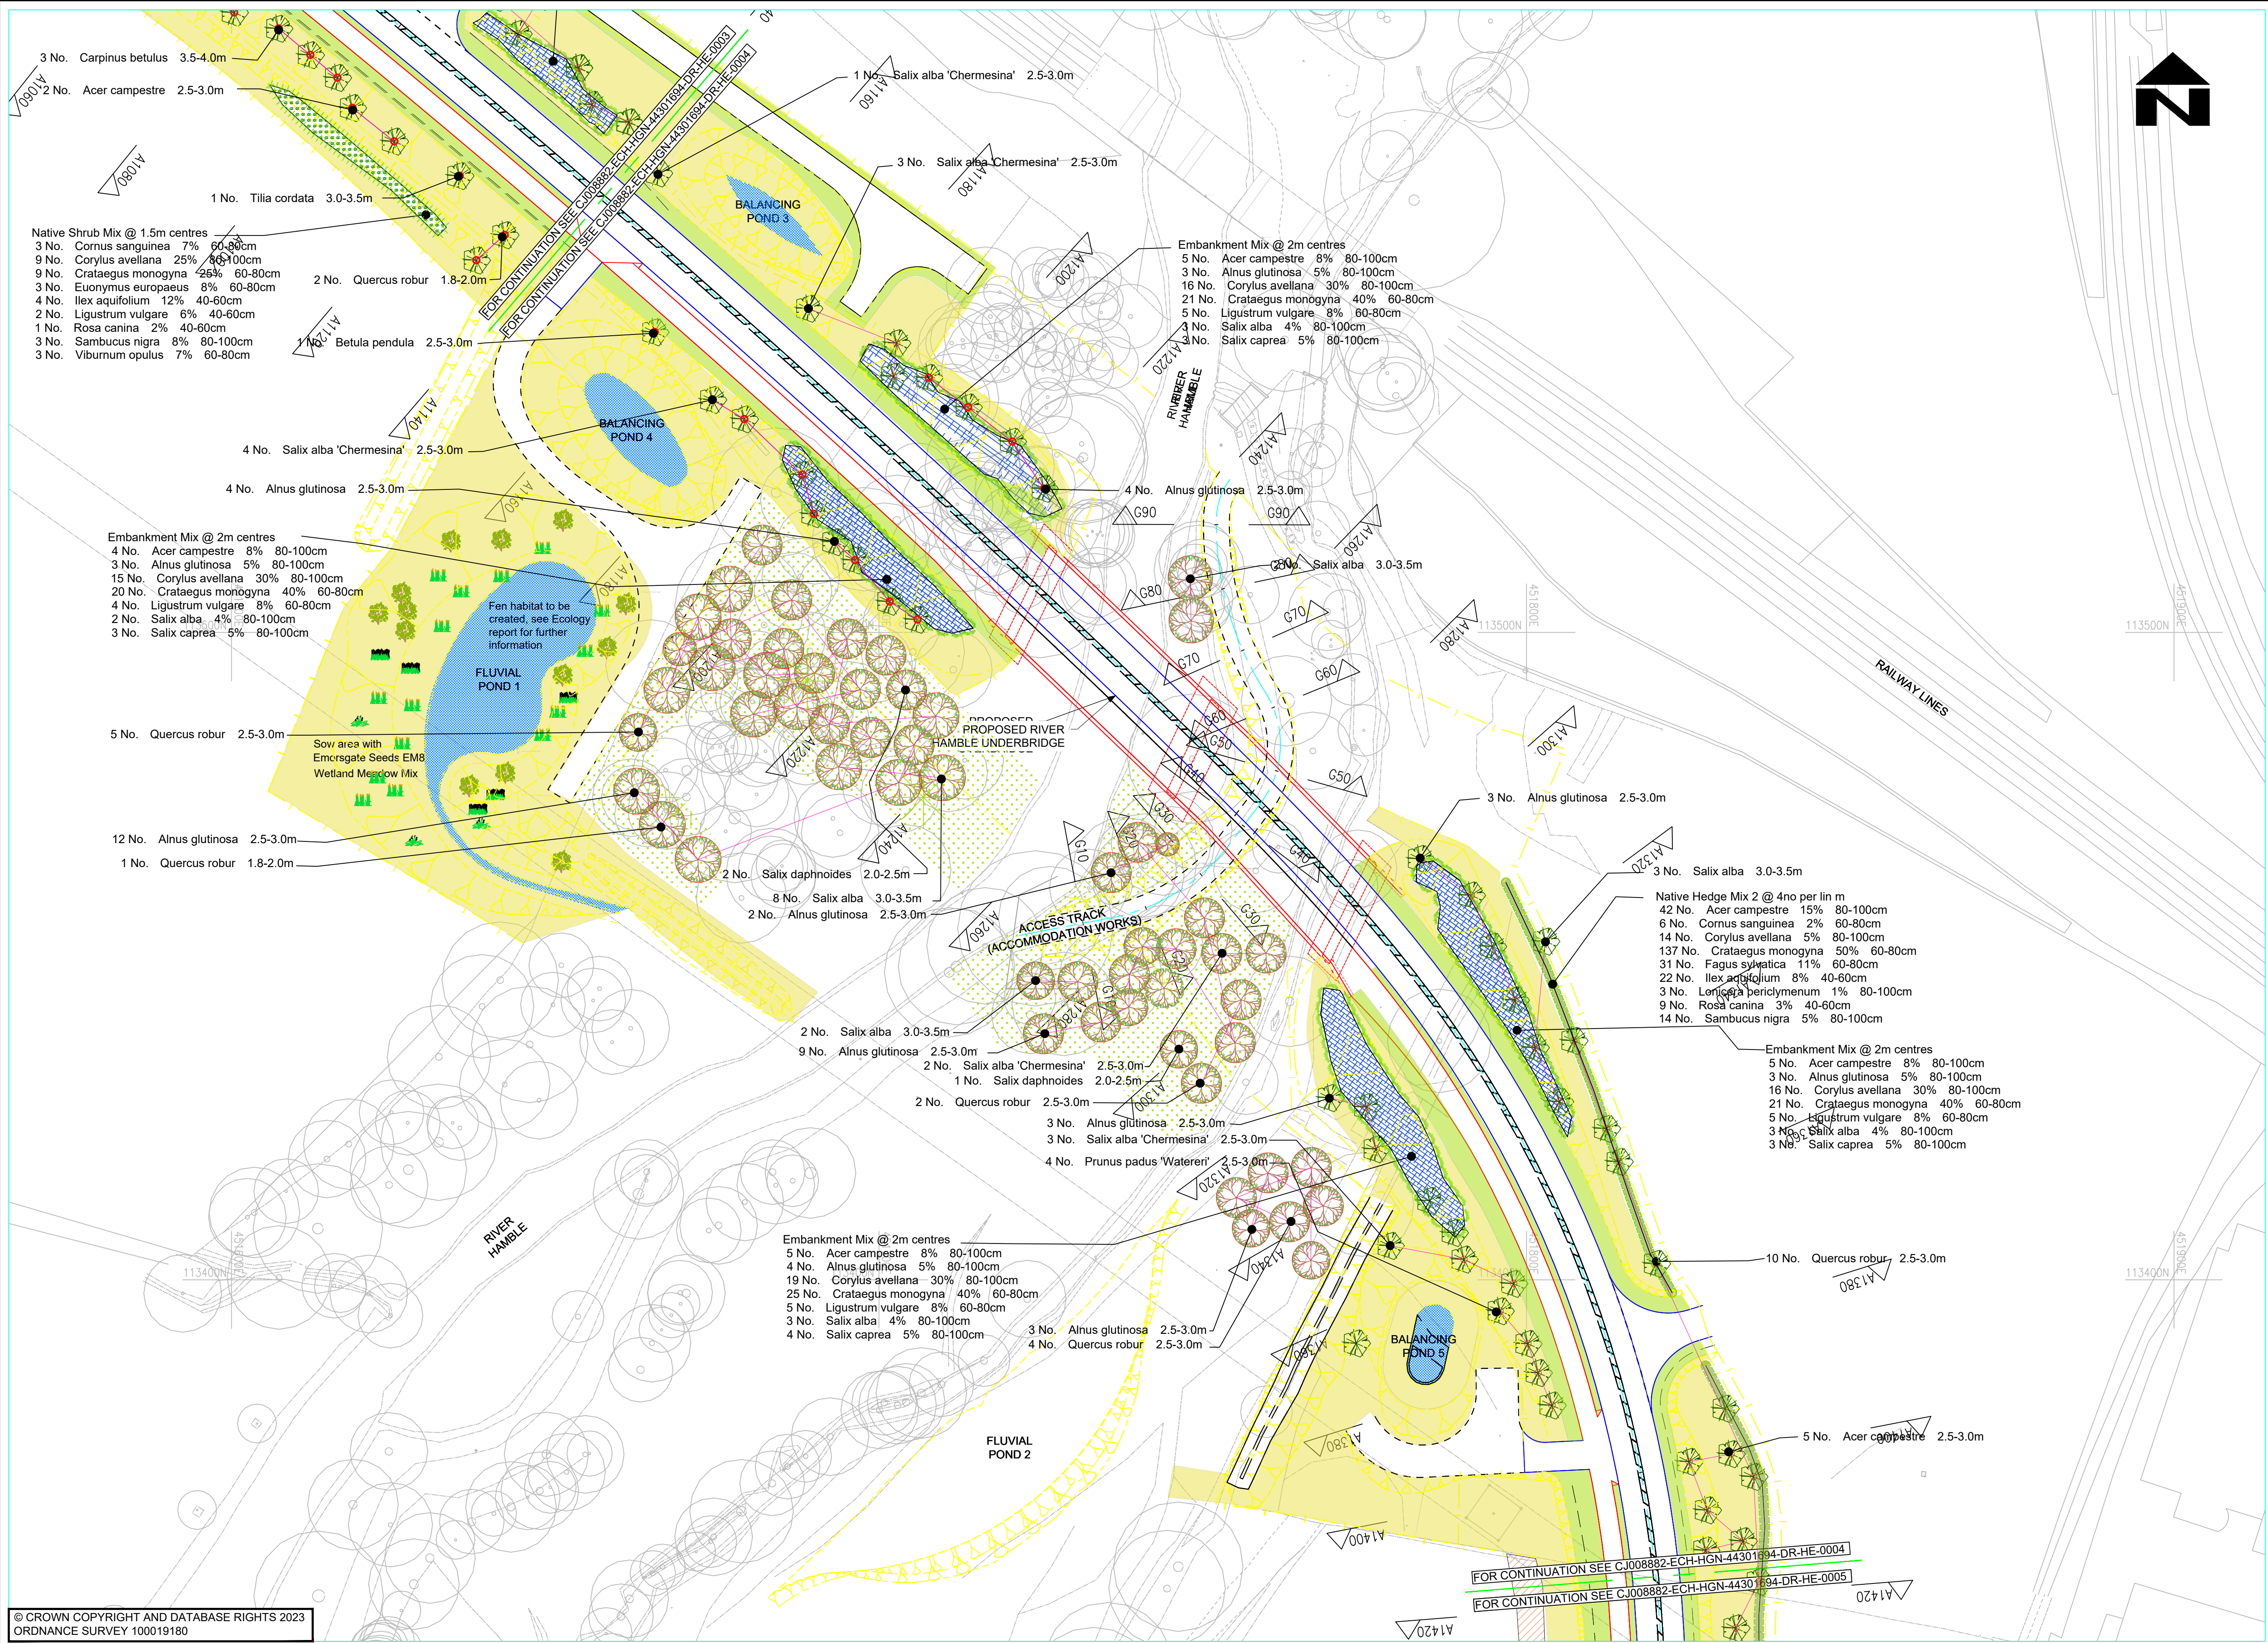

NOTES

- DO NOT SCALE FROM THIS DRAWING.
- ALL DIMENSIONS IN METRES UNLESS OTHERWISE STATED.

KEY

- EXISTING TREES RETAINED
- PROPOSED TREES
- PROPOSED TREES IN RIVER VALLEY, EXACT LOCATION TO BE AGREED AFTER COMPLETION OF THE WORKS
- NATIVE TREE AND SHRUB PLANTING AT CENTRES SHOWN ON DRAWING
- NATIVE EMBANKMENT MIX @ CENTRES ON PLAN
- NATIVE SHRUB PLANTING AT CENTRES ON PLAN
- NATIVE HEDGEROW PLANTING @ 4 PER LIN M
- SPECIES RICH GRASSLAND/ WILDFLOWER MEADOW
- VERGE GRASSLAND MIX
- SWALES, DITCHES & WATER STORAGE PONDS

PARTS OF THIS DRAWING SHOULD BE SHOWN IN COLOUR. IF THIS NOTE IS NOT RED REPRINT A COLOURED COPY

SHEET LOCATION LAYOUT

© CROWN COPYRIGHT AND DATABASE RIGHTS 2023 ORDNANCE SURVEY 100019180						CLIENT		CONSULTANT		DESIGNER		SCALE @ A1		SCHEME		DRAWING TITLE	
HAMPSHIRE COUNTY COUNCIL UNIVERSAL SERVICES DIRECTORATE TRANSPORT IMPLEMENTATION						Hampshire County Council		Hampshire Engineering Services		AL		1:500		BOTLEY BYPASS		PLANTING PLAN	
						TIM LAWTON BEng CEng FICE FCIHT : ASSISTANT DIRECTOR OF UNIVERSAL SERVICES				SW		DATE 10.03.2023					
										GC		SHEET NUMBER 4 OF 7					
										ARW		DRAWING NUMBER CJ008882-WPE- ELS -44301694-DR- M -0004		JOB No. CJ008882.01		HCC CAD PLOT: 11/12/2023 9:59:11	
																SUIT REV S0 P0.1	