


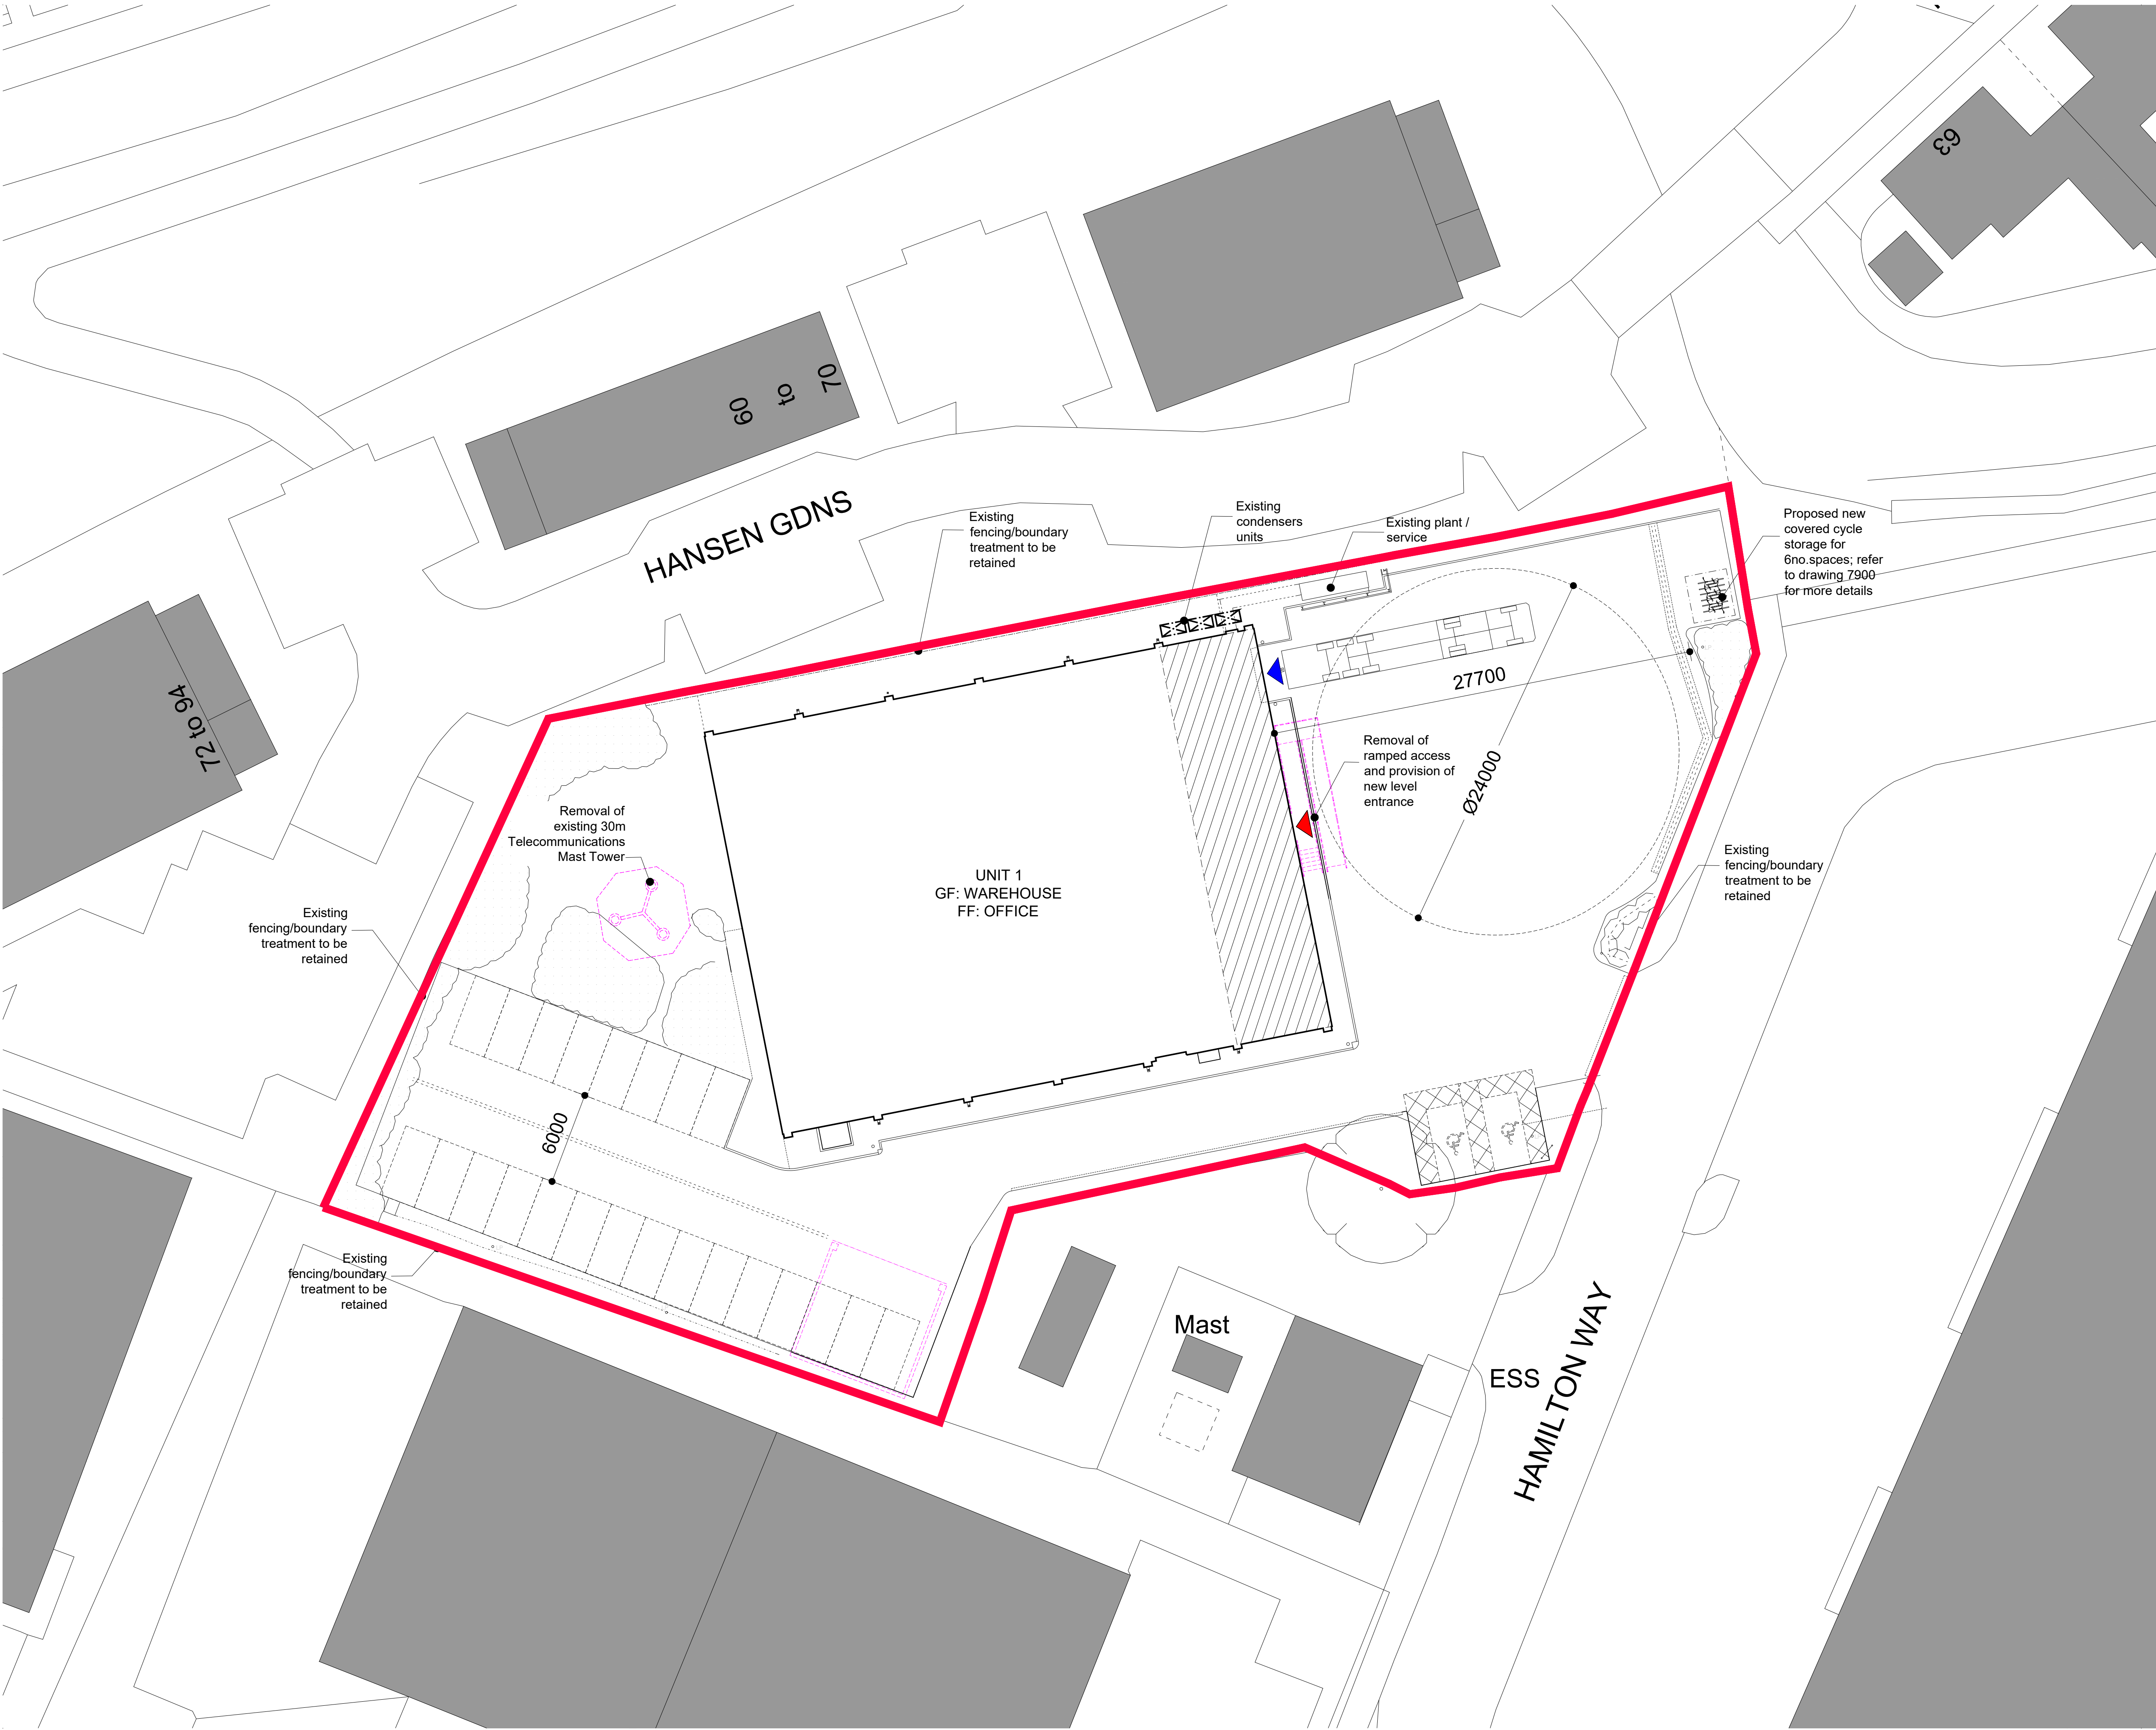

This drawing is the copyright of HNW Architects Ltd Registered No. 3589904
All dimensions must be verified on site prior to construction.
Do not scale this drawing except for Planning Application purposes.
Ordinance Survey Licence No. 100000200
Only PDF issues of this drawing are controlled. All other formats of this drawing (e.g. .dwg Autocad or .rvt Revit files) are un-controlled and are used at your own risk.
This drawing must not be copied, transmitted or passed to a third party, without written consent.

Note:
Setting Out is based on survey drawing by Interlock Survey:
Ref: 240501
Dated: June 2024

Note: Coordination
This drawing is subject to further coordination and should be read in conjunction with all relevant Architectural, Consultant and Specialist information.


Key:

Application Boundary
0.335Ha /0.829 Acres

To be demolished

Proposed Area Schedule			
	GF	FF	TOTAL
GEA:	974sqm	168sqm	1142sqm/12292sqft
GIA:	926sqm	162sqm	1088sqm/11711sqft

Total proposed parking spaces: 25

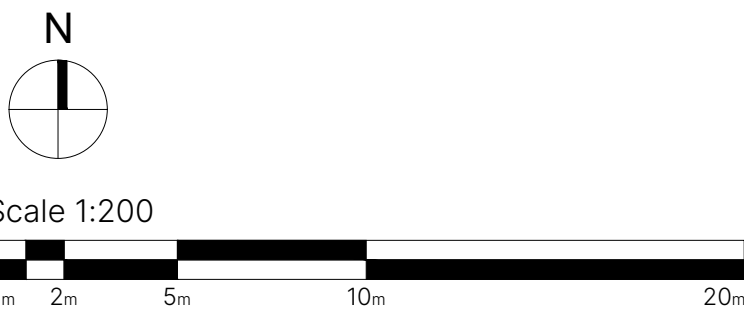

P03	Minor Amendments	CS	SD	18.07.24
P02	Layout Updated	CS	SD	15.07.24
P01	FIRST ISSUE	CS	SD	08.07.24

Rev	Amendments	By	Chkd	Date
-----	------------	----	------	------



Document Status
Preliminary

Client Name
Hargreaves

Project Name
Site E, Hamilton Business Park
Hedge end

Scale	HNW Project No.	Date Created
A1-1:200	24029	JULY 2024

Document Title
Proposed Site Plan

Document Reference	Revision
24029-HNW-ZZ-DR-A-2100	P03

Chichester Brighton & Hove	61 North Street, Chichester, PO19 1NB Plattfirm, Church Road, Hove, BN3 2AF	01243 533300 01273 932485
-------------------------------	--	------------------------------