


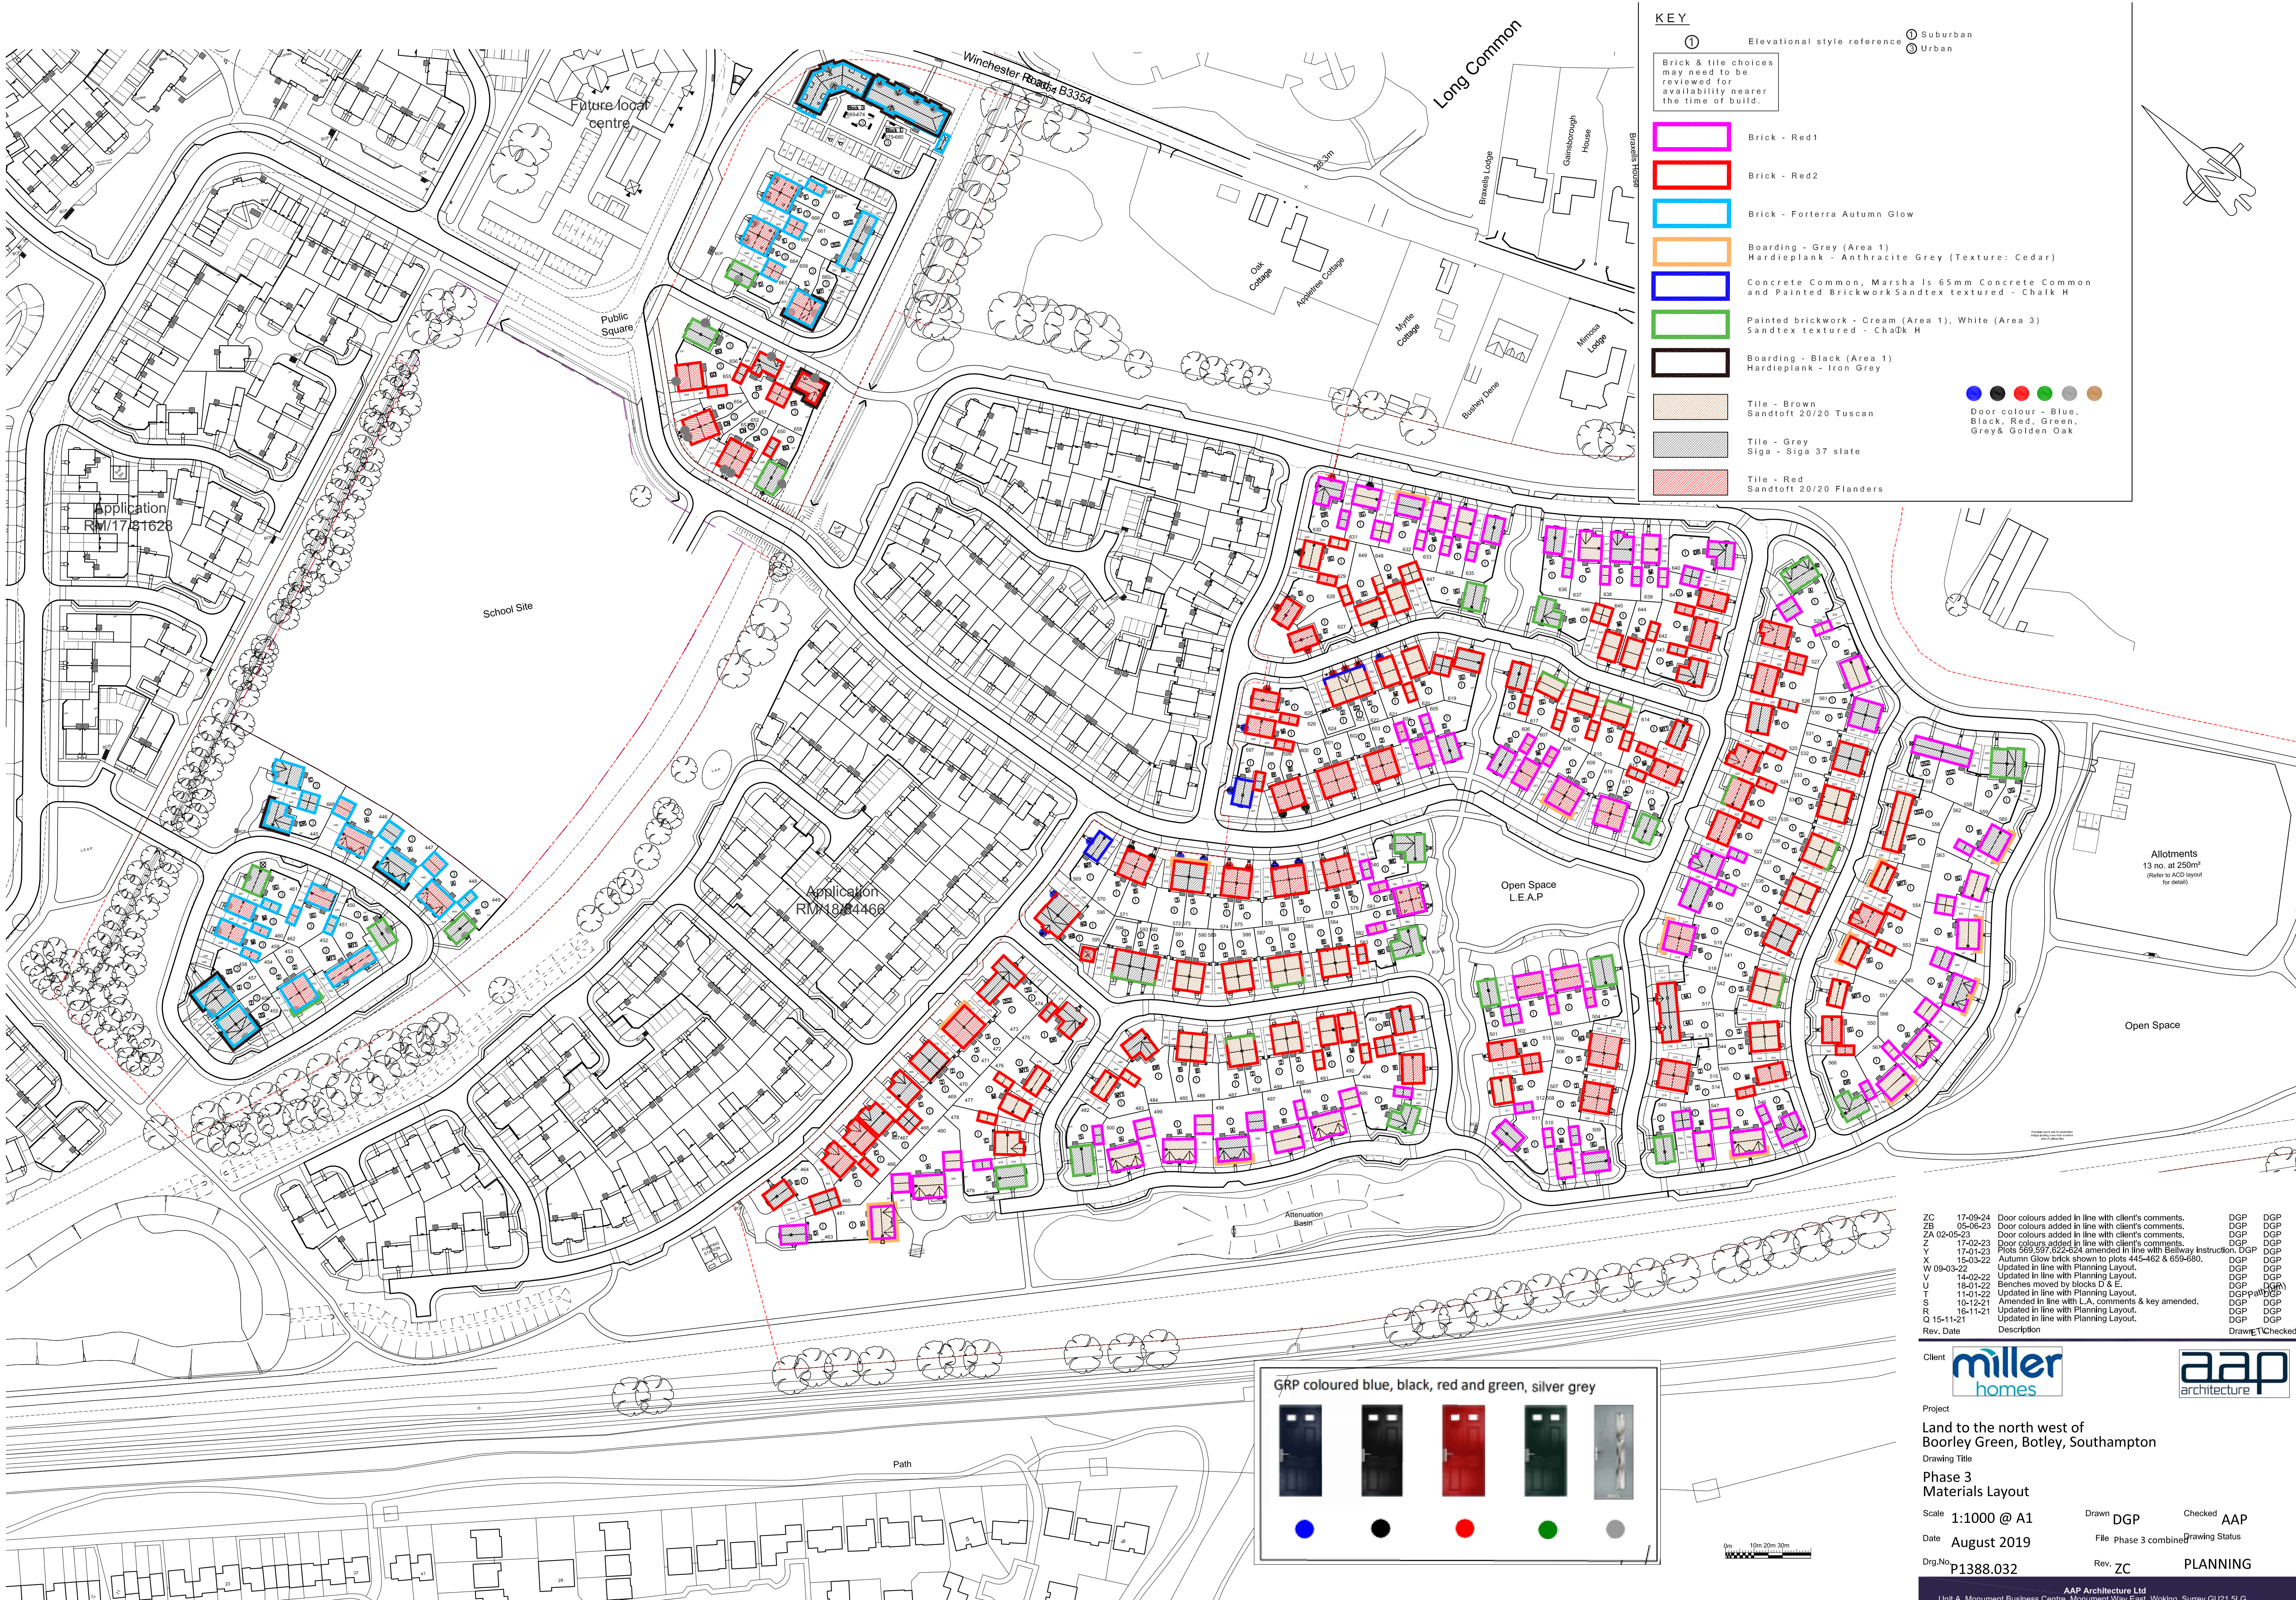

KEY

① Elevational style reference
② Suburban
③ Urban

Brick & tile choices may need to be reviewed for availability nearer the time of build.

- Brick - Red1
- Brick - Red2
- Brick - Forterra Autumn Glow
- Boarding - Grey (Area 1)
Hardieplank - Anthracite Grey (Texture: Cedar)
- Concrete Common, Marsha is 65mm Concrete Common and Painted Brickwork Sandtex textured - Chalk H
- Painted brickwork - Cream (Area 1), White (Area 3)
Sandtex textured - Chalk H
- Boarding - Black (Area 1)
Hardieplank - Iron Grey
- Tile - Brown
Sandtoft 20/20 Tuscan
- Tile - Grey
Siga - Siga 37 slate
- Tile - Red
Sandtoft 20/20 Flanders

Door colour - Blue, Black, Red, Green, Grey & Golden Oak

ZC	17-09-24	Door colours added in line with client's comments.	DGP	DGP
ZB	05-06-23	Door colours added in line with client's comments.	DGP	DGP
ZA	02-05-23	Door colours added in line with client's comments.	DGP	DGP
Z	17-02-23	Door colours added in line with client's comments.	DGP	DGP
Y	17-01-23	Plots 569, 597, 622-624 amended in line with Bellway instruction.	DGP	DGP
X	15-03-22	Autumn Glow brick shown to plots 445-462 & 659-680.	DGP	DGP
W	09-03-22	Updated in line with Planning Layout.	DGP	DGP
V	14-02-22	Updated in line with Planning Layout.	DGP	DGP
U	18-01-22	Benches moved by blocks D & E.	DGP	DGP
T	11-01-22	Updated in line with Planning Layout.	DGP	DGP
S	10-12-21	Amended in line with L.A. comments & key amended.	DGP	DGP
R	16-11-21	Updated in line with Planning Layout.	DGP	DGP
Q	15-11-21	Updated in line with Planning Layout.	DGP	DGP
Rev.	Date	Description	Drawn	Checked

Client **miller homes** **aap architecture**

Project
**Land to the north west of
Boorley Green, Botley, Southampton**

Drawing Title
**Phase 3
Materials Layout**

Scale	1:1000 @ A1	Drawn	DGP	Checked	AAP
Date	August 2019	File	Phase 3 combined	Drawing Status	
Drg.No.	P1388.032	Rev.	ZC	PLANNING	

AAP Architecture Ltd
Unit A, Monument Business Centre, Monument Way East, Woking, Surrey GU21 5LG
T 01483 727345 E projects@aap-arc.co.uk W aap-arc.co.uk

Under the Intellectual Property Act 2014, this drawing is the copyright of AAP Architecture Ltd.