


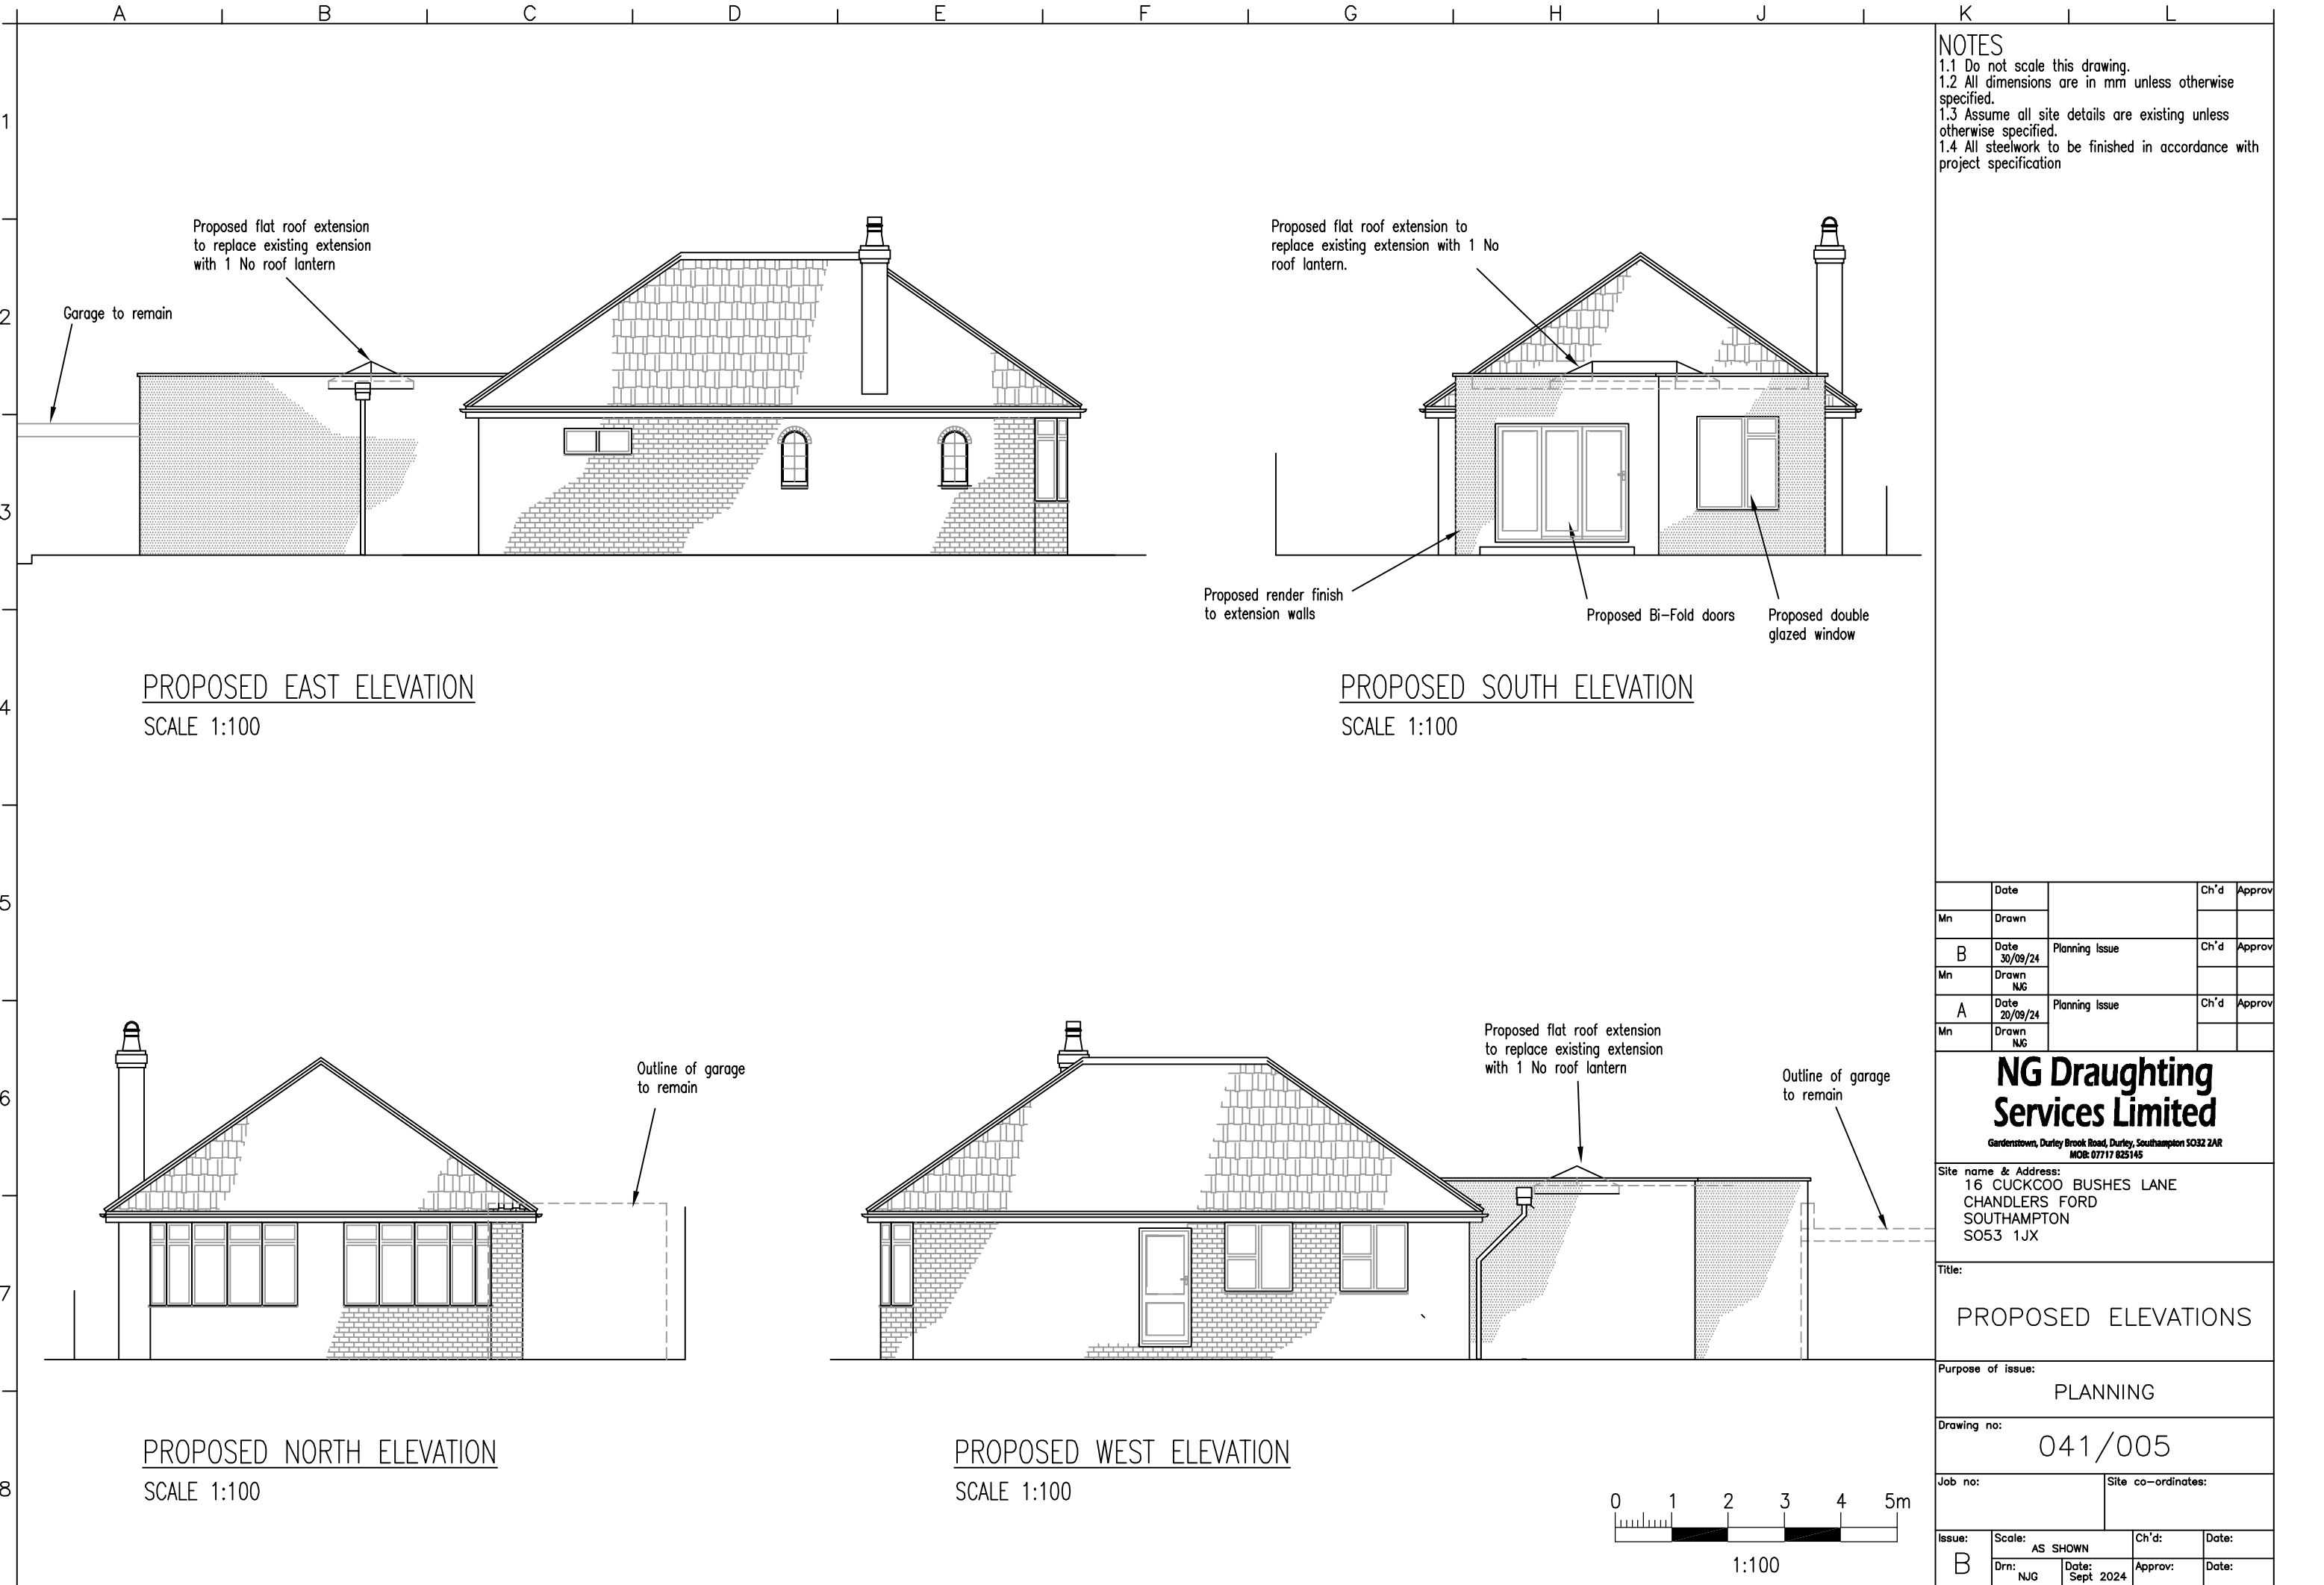

- NOTES
- 1.1 Do not scale this drawing.
 - 1.2 All dimensions are in mm unless otherwise specified.
 - 1.3 Assume all site details are existing unless otherwise specified.
 - 1.4 All steelwork to be finished in accordance with project specification

	Date		Ch'd	Approv
Mn	Drawn			
B	Date 30/09/24	Planning Issue	Ch'd	Approv
Mn	Drawn NJG			
A	Date 20/09/24	Planning Issue	Ch'd	Approv
Mn	Drawn NJG			

NG Draughting Services Limited
Gardenstown, Durley Brook Road, Durley, Southampton SO32 2AR
MOB: 07717 825145

Site name & Address:
16 CUCKOO BUSHES LANE
CHANDLERS FORD
SOUTHAMPTON
SO53 1JX

Title:

PROPOSED ELEVATIONS

Purpose of issue:
PLANNING

Drawing no:
041/005

Job no:

Site co-ordinates:

Issue:	Scale:	AS SHOWN	Ch'd:	Date:
B	Drn:	NJG	Approv:	Date:
		Date: Sept 2024		