

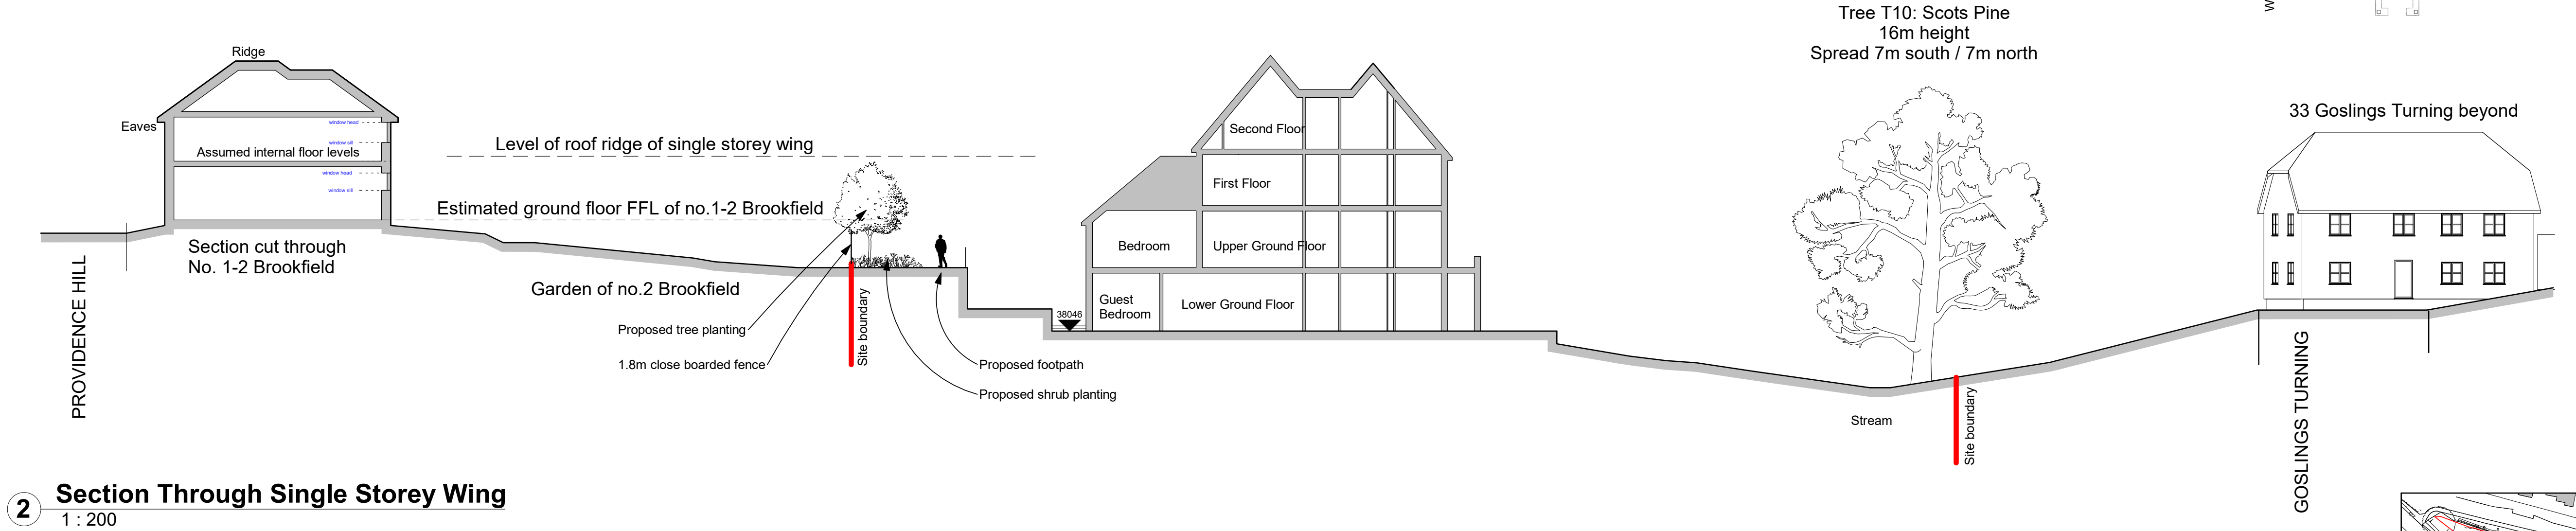


REVISION NOTES

Rev	Date	Description	Drw	Chk
A	DD/MM/YYYY	Initial Issue	Drw	Chk
B	19/06/2024	Site Sections	LS	LS
C	21/06/2024	Sections Amended	LS	LS
D	28/08/2024	Landscaping amendments	LS	LS

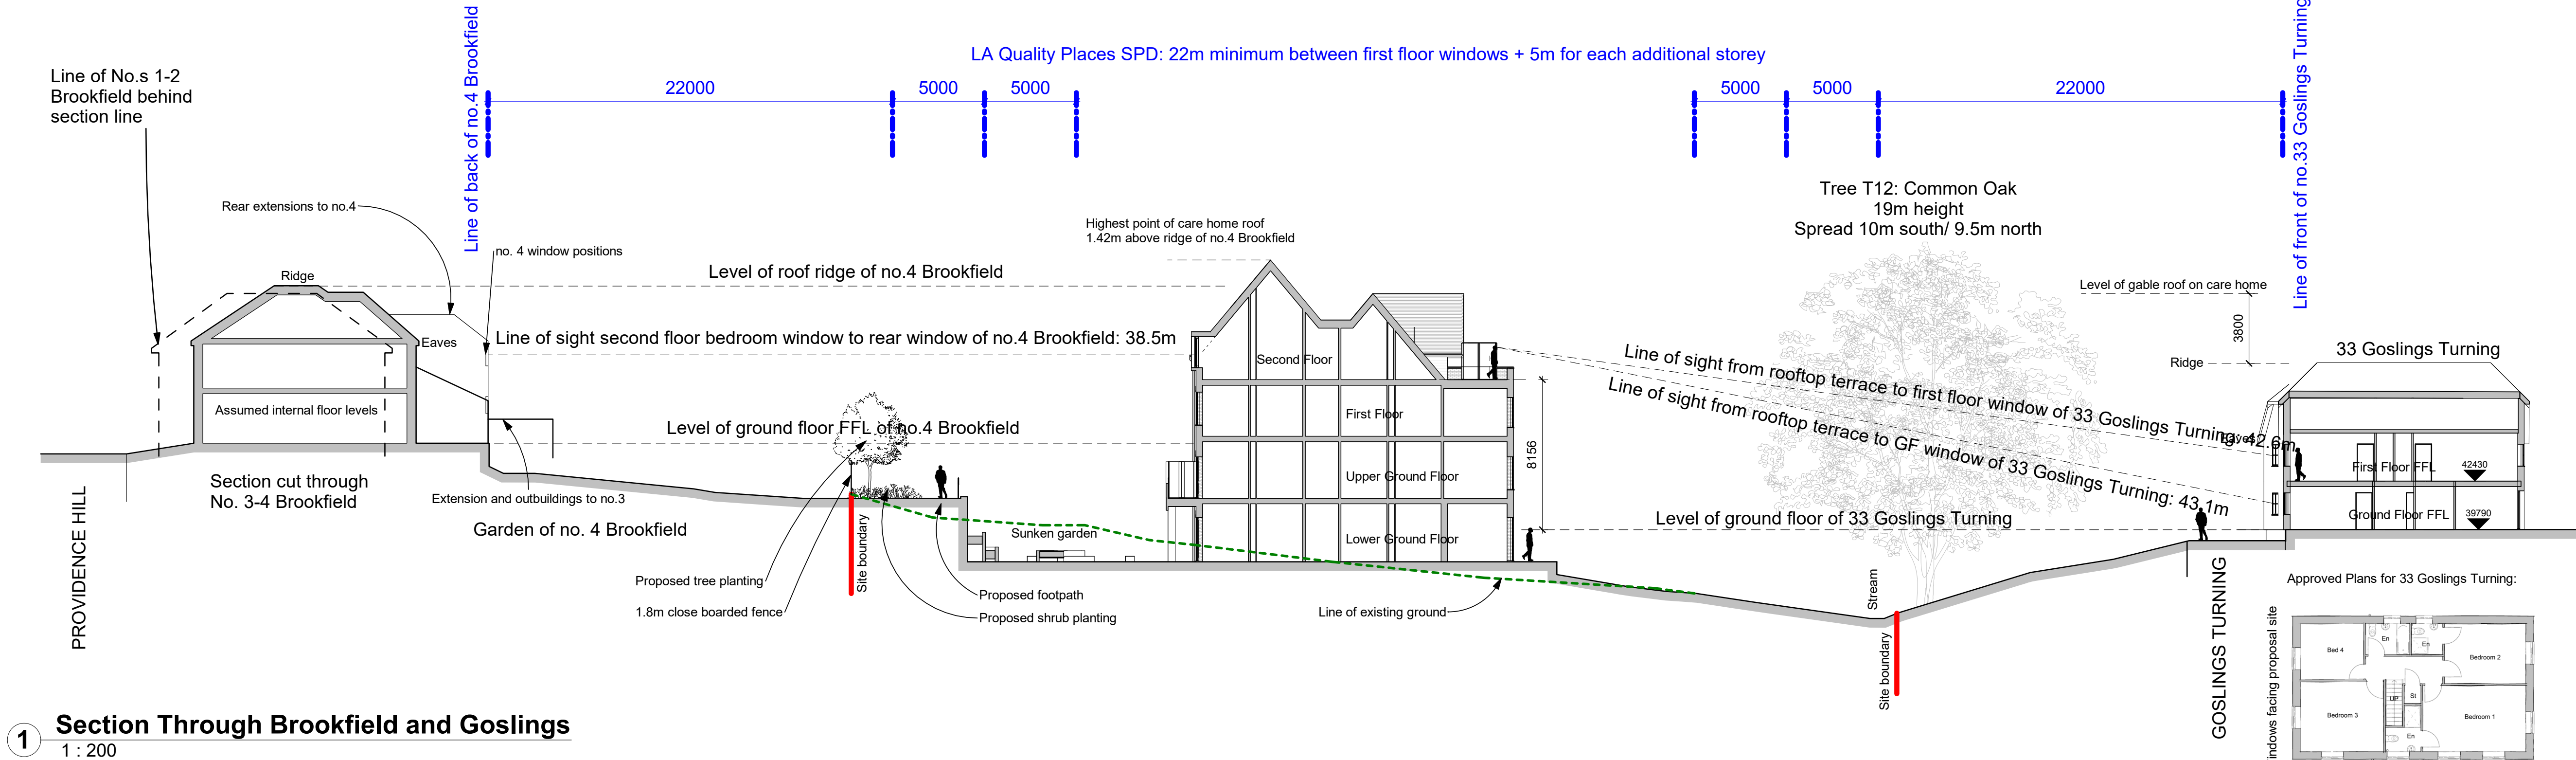

3 Site Sections Key

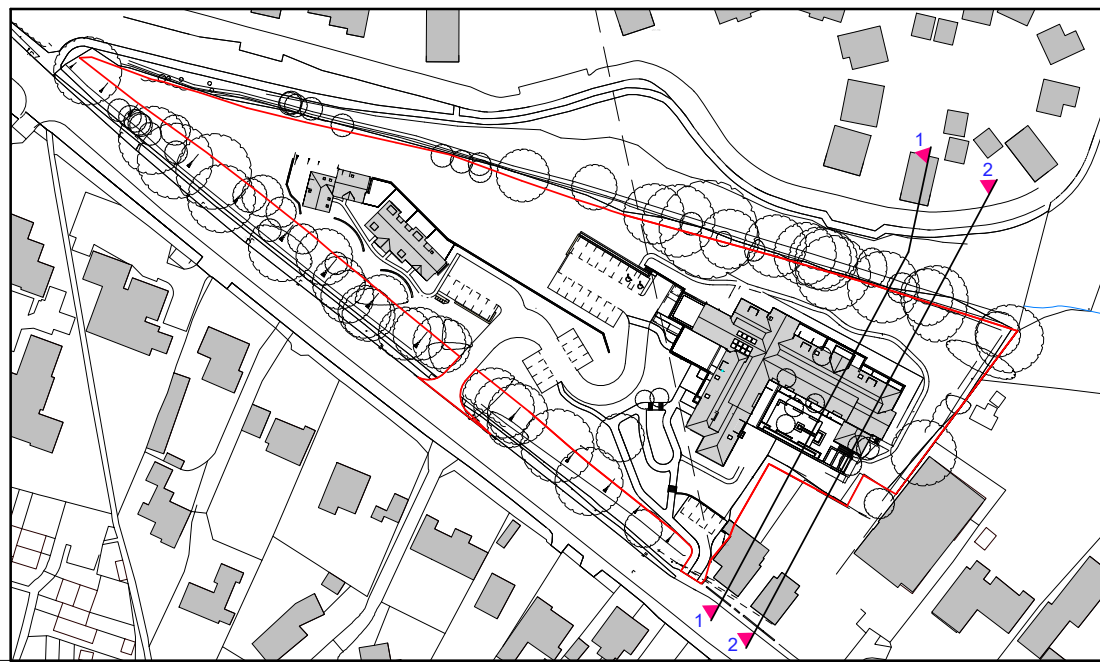

Project
Providence Hill
Bursledon

Client



WLAWilliamsLester.

1 Star Lane, Ringwood, BH24 1AL
www.williamslester.com 01425 485234 mail@williamslester.com

Site Sections Sheet 1

Scale A1 @ As indicated

Revision Drawing Status

D Spatial Coordination

Suitability Description

S2 For Information

Drawing No.

6185-WLA-ZZ-XX-DR-A-0050