


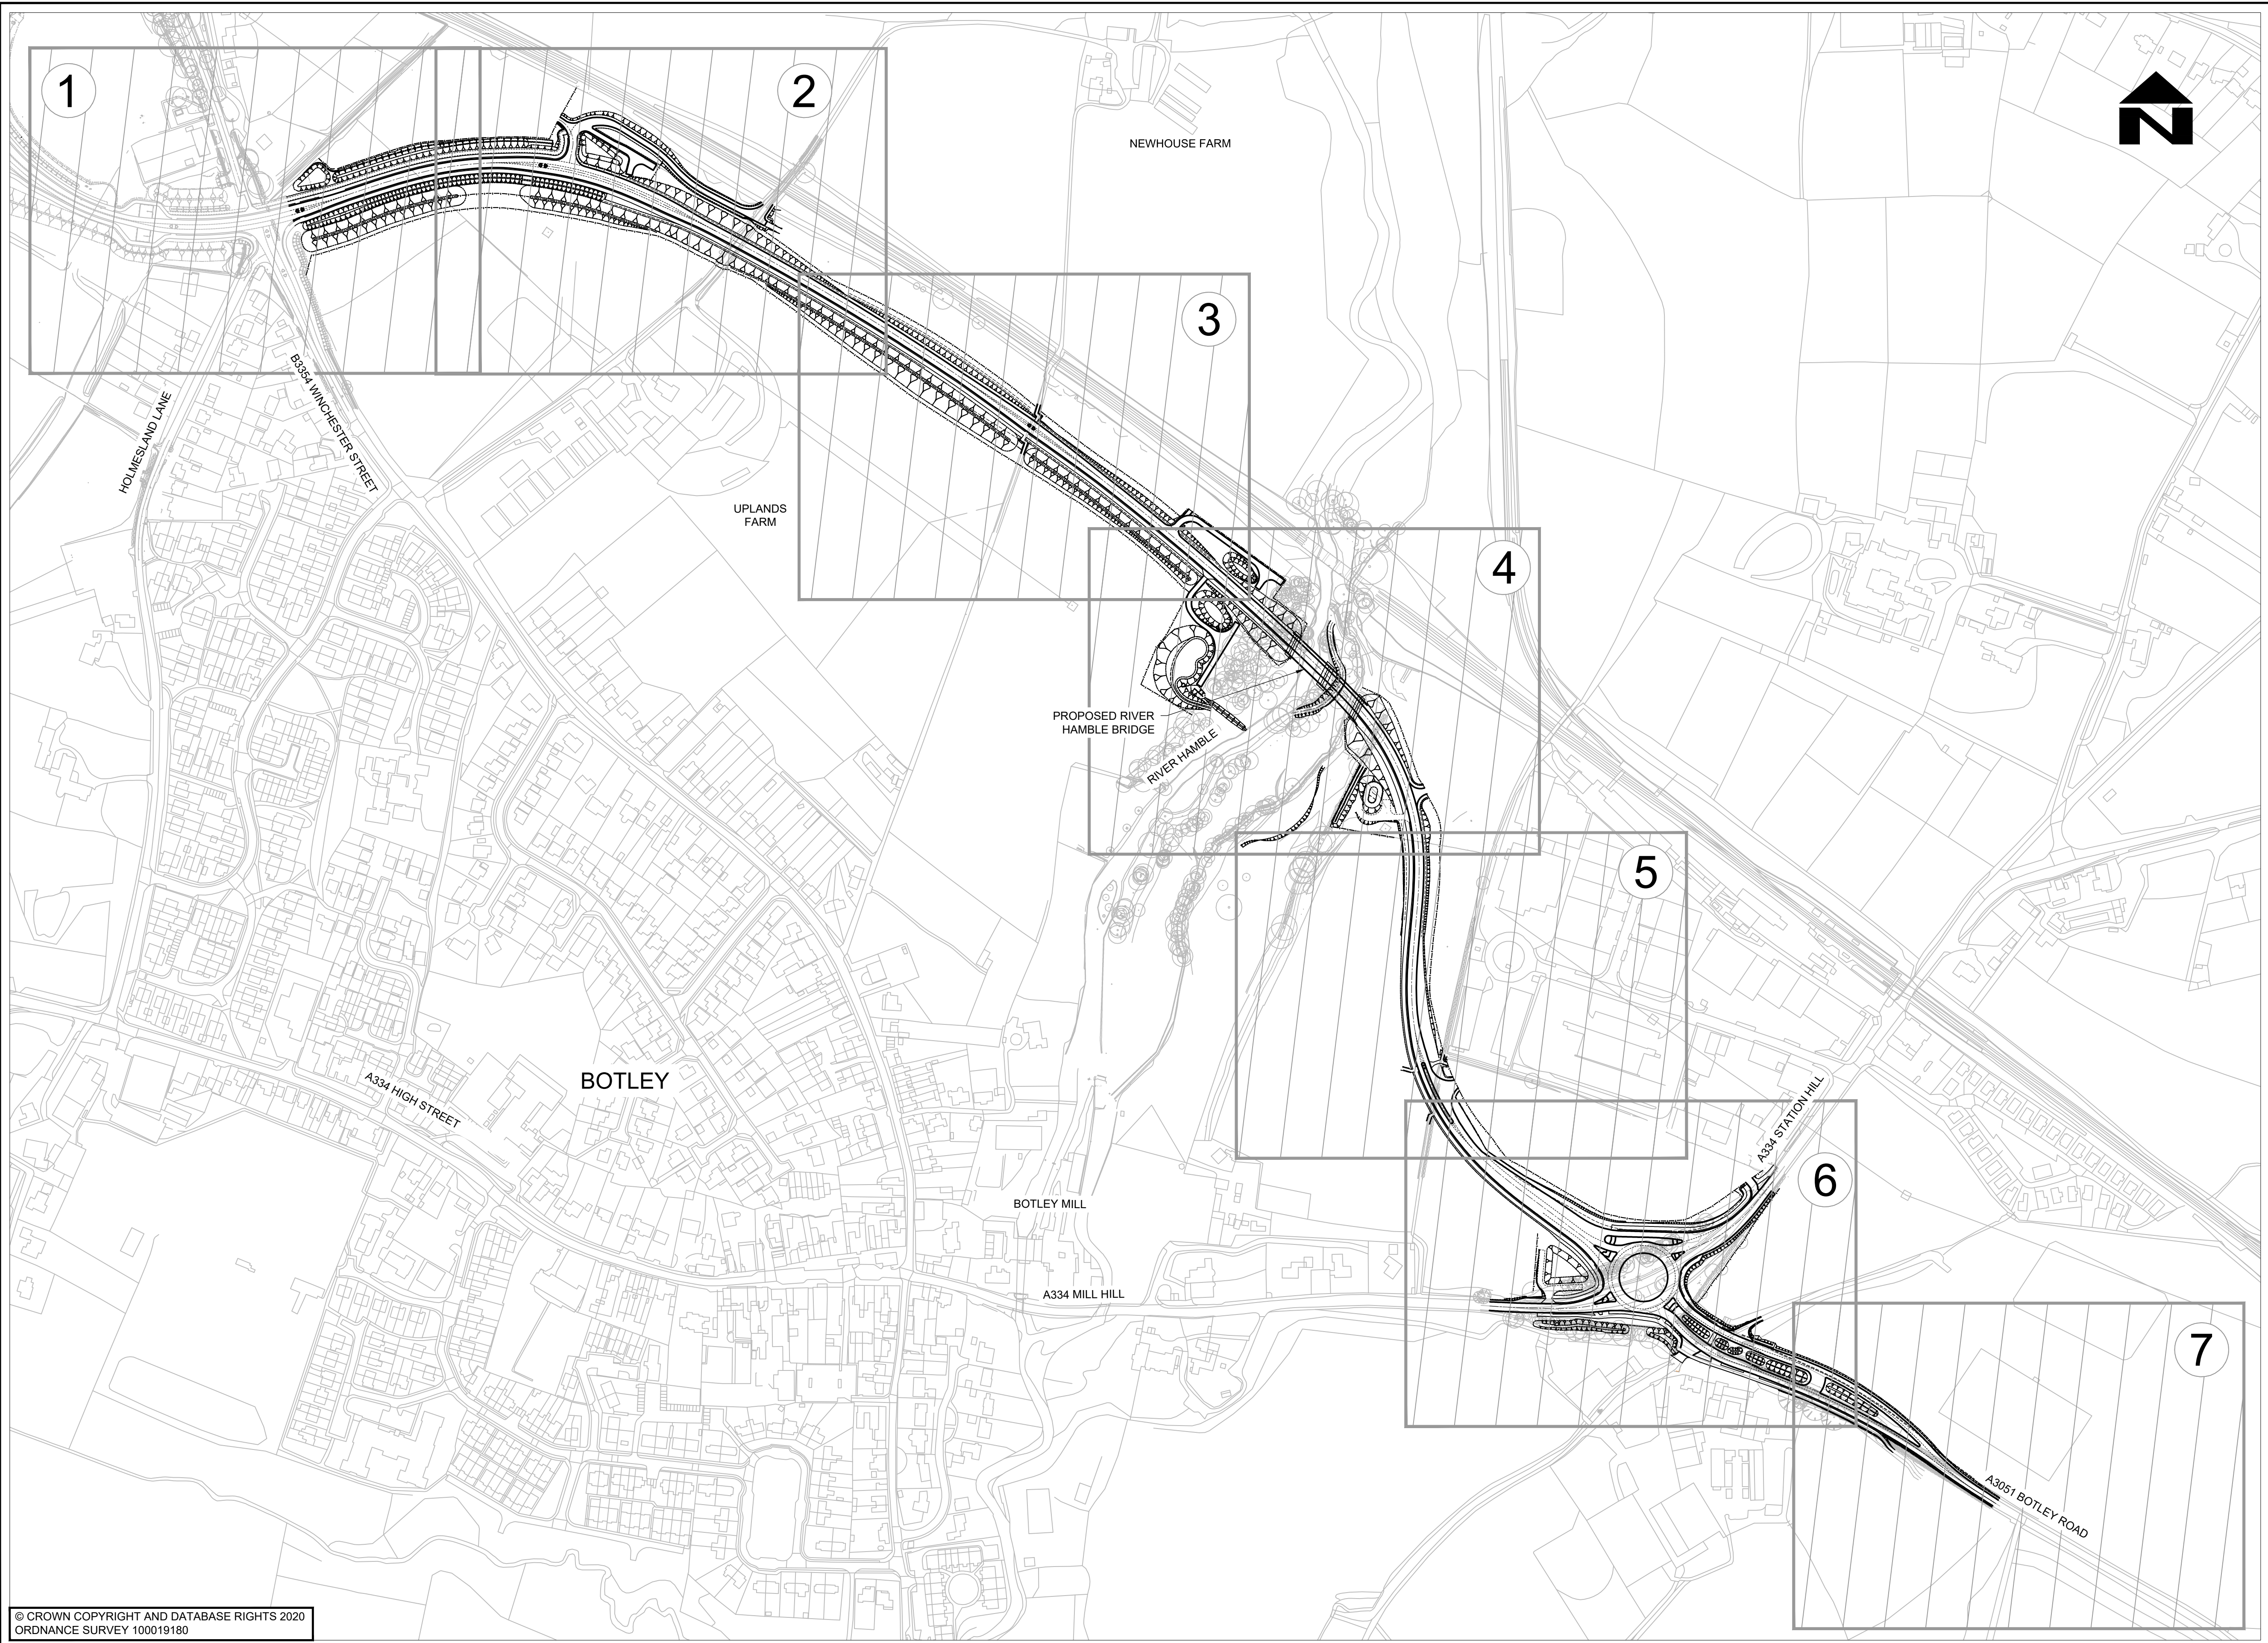

- NOTES
- DO NOT SCALE FROM THIS DRAWING.
 - ALL DIMENSIONS IN METRES UNLESS OTHERWISE STATED.
 - FOR GENERAL ARRANGEMENT SET REFER TO DRG.NOS. C.J008882-ECH-HGN-44302694-DR-HE-0001 TO 0007 INCLUSIVE.

© CROWN COPYRIGHT AND DATABASE RIGHTS 2020
ORDNANCE SURVEY 100019180

										CLIENT										CONSULTANT										DESIGNER		SCALE @ A1		SCHEME		DRAWING TITLE			
										HAMPSHIRE COUNTY COUNCIL ECONOMY, TRANSPORT AND ENVIRONMENT DEPARTMENT STRATEGIC TRANSPORT										 Hampshire County Council  Hampshire Engineering Services STUART JARVIS BSc DipTP FCIHT MRTPI: DIRECTOR OF ECONOMY, TRANSPORT & ENVIRONMENT										ARW		1:2500		BOTLEY BYPASS		GENERAL ARRANGEMENT OVERVIEW PLAN			
																				CAD		DATE		SHEET NUMBER															
																				SW		08.12.2020		1 OF 1															
																														CHECKED		JOB No. C.J008882.01		HCC CAD PLOT: 29/9/2022 8:34:01					
																														GC GC									
																														APPROVED		DRAWING NUMBER		SUIT REV					
																														NAM NAM		CJ008882-ECH-HGN-44301694-DR-HE-0000		D1 P03					

HCC CAD FILE: C:\Users\jtpetwa\Hampshire County Council\Botley Bypass - EC Project Documents\CAD\01-WIP\03-Drawings\02-General\CJ008882-ECH-HGN-44301694-DR-HE-0000 GENERAL ARRANGEMENT OVERVIEW.dwg