



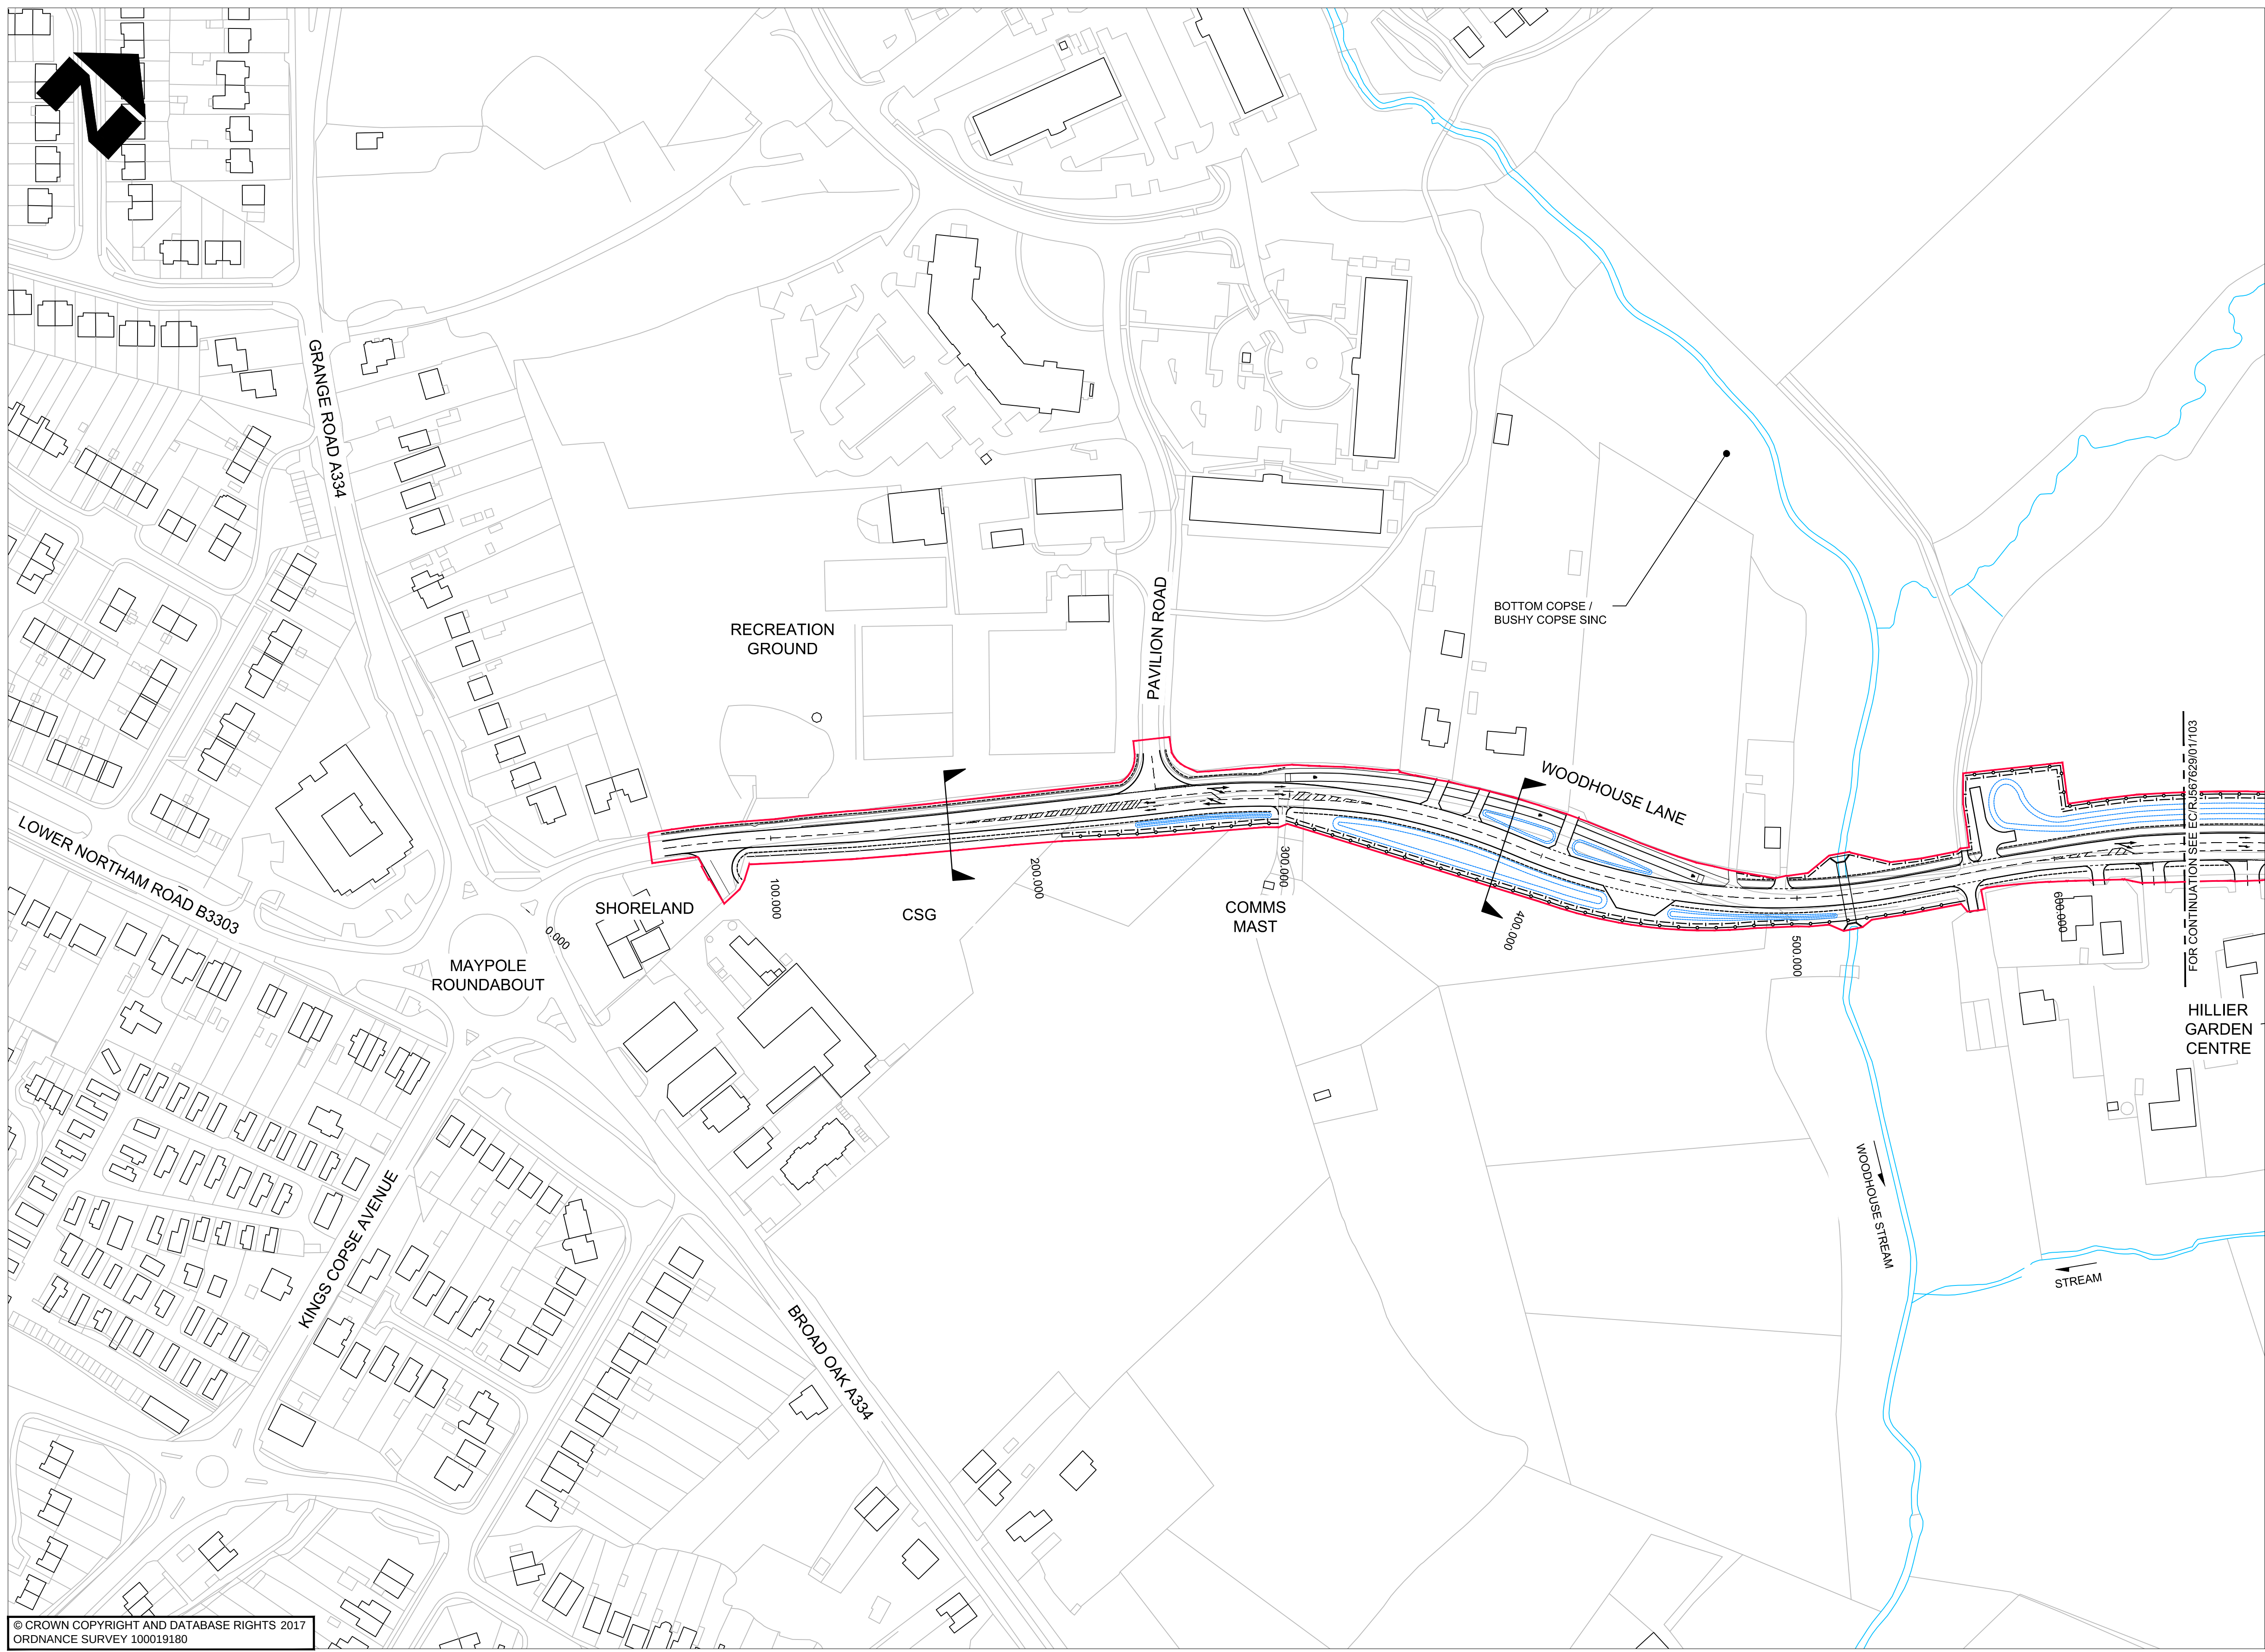


© CROWN COPYRIGHT AND DATABASE RIGHTS 2017
ORDNANCE SURVEY 100019180


- NOTES**
- DO NOT SCALE FROM THIS DRAWING
 - ALL DIMENSIONS IN METRES UNLESS OTHERWISE STATED.
 - SITE COMPOUND LOCATIONS SUBJECT TO AGREEMENT WITH LAND OWNER.
- LEGEND**
- APPLICATION BOUNDARY
 - DRAINAGE FEATURE
 - HIGHWAY BOUNDARY FENCE
 - HEDGE PLANTING
 - SEE DRAWING EC/RJ567629/01/161 FOR TYPICAL SECTIONS

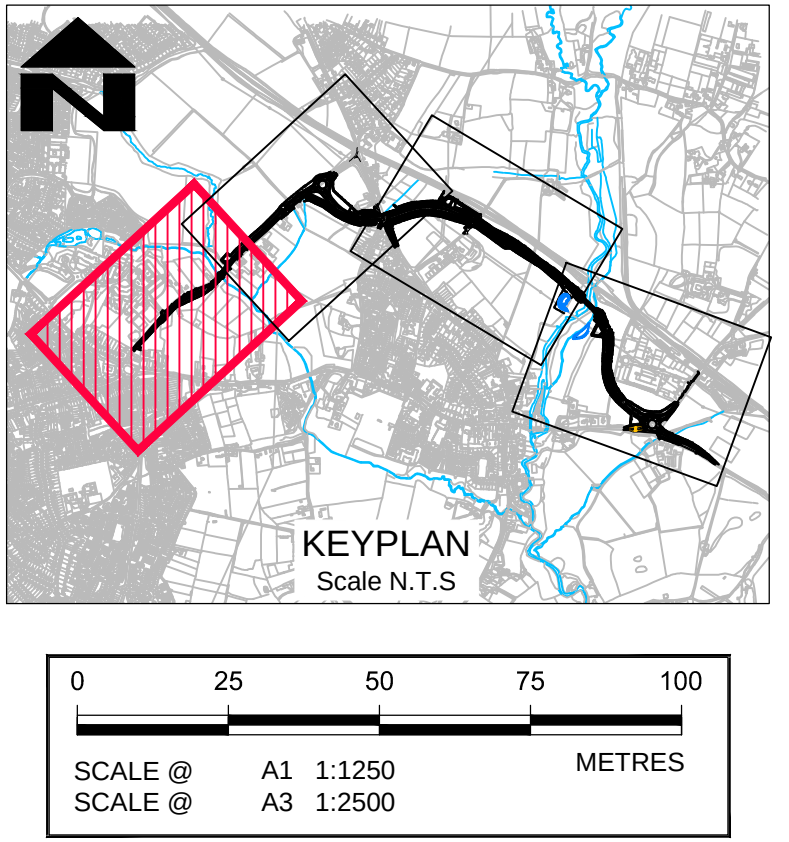

AMENDMENTS						CLIENT		CONSULTANT		DESIGNER		SCHEME		DRAWING TITLE	
						HAMPSHIRE COUNTY COUNCIL		Hampshire County Council		RW		BOTLEY BYPASS		APPLICATION BOUNDARY	
						ECONOMY, TRANSPORT AND ENVIRONMENT DEPARTMENT		Engineering CONSULTANCY		CAD					
						STRATEGIC TRANSPORT		STUART JARVIS BSc DipTP FCIHT MRTPI: DIRECTOR OF ECONOMY, TRANSPORT & ENVIRONMENT		DPS					
										CHECKED		JOB No.		HCC CAD PLOT: 13/7/2017 13:50:04	
										LW		SCALE @ A1		DRAWING NUMBER	
										APPROVED		DATE		SHEET NUMBER	
										CM		12.06.2017		1 OF 4	
										CKM		1:1250		EC/RJ567629/01/102	
														REV	

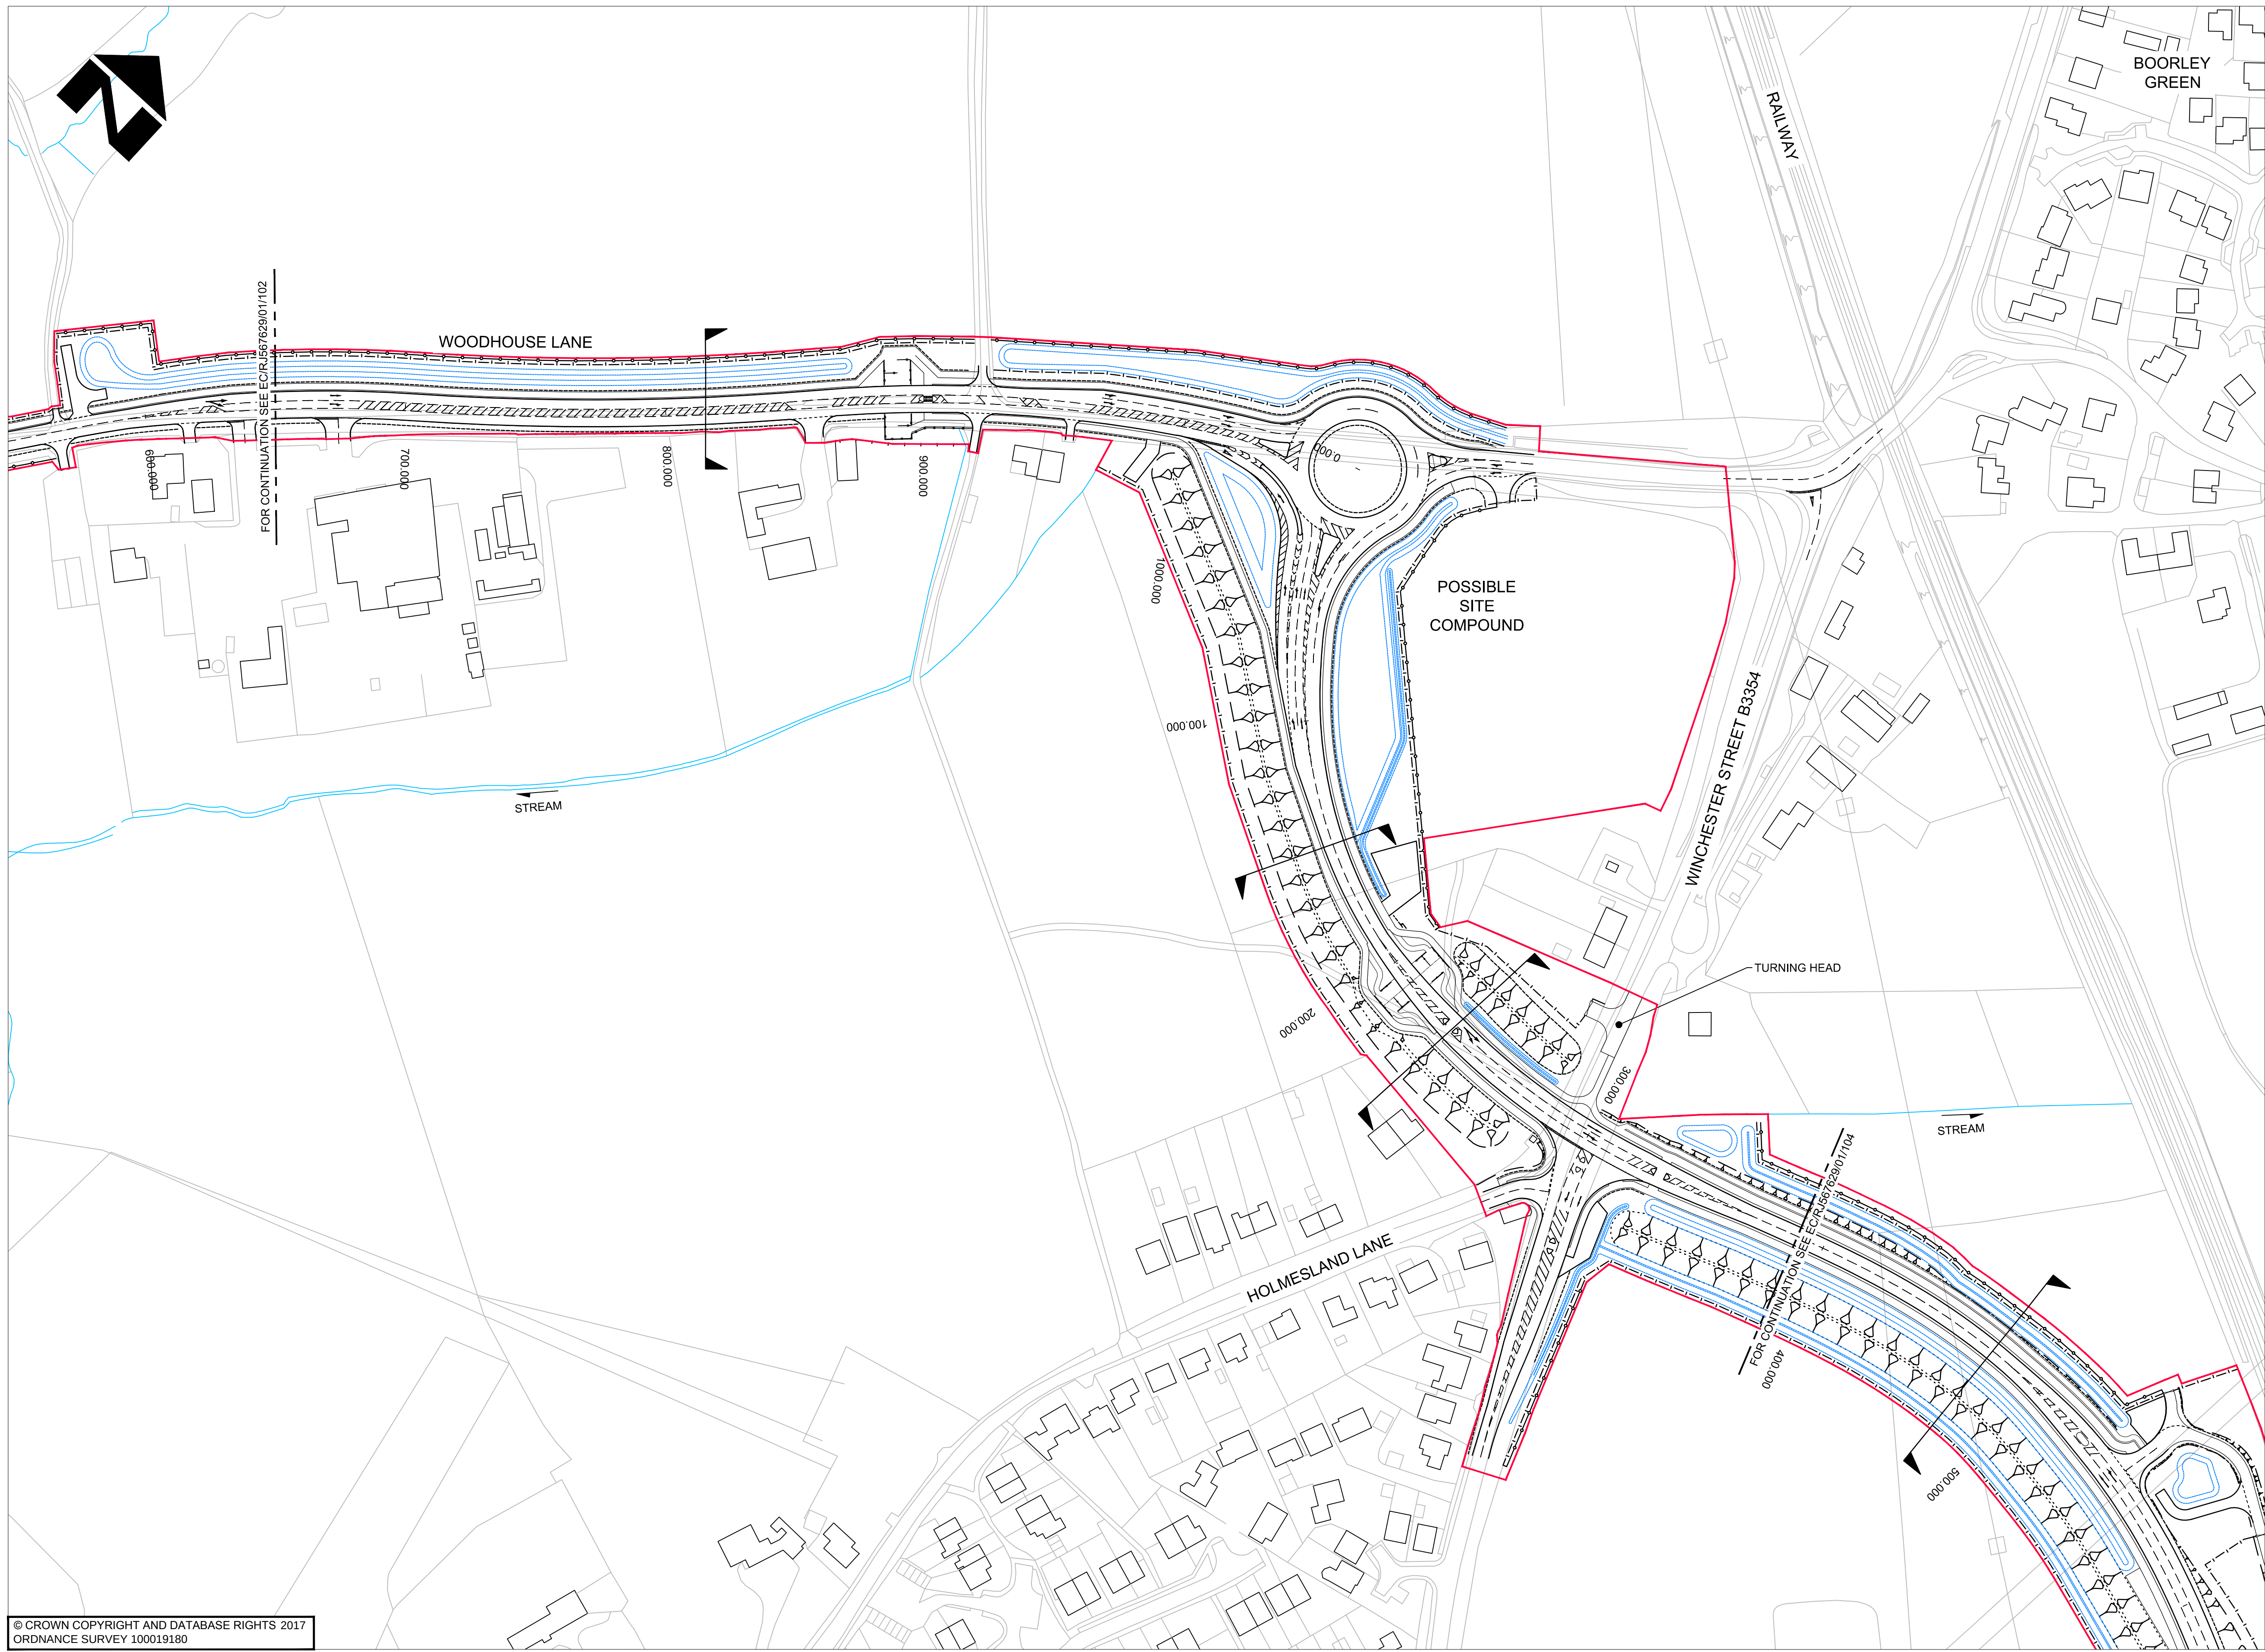


- NOTES**
- 1. DO NOT SCALE FROM THIS DRAWING
 - 2. ALL DIMENSIONS IN METRES UNLESS OTHERWISE STATED.
 - 3. SITE COMPOUND LOCATIONS SUBJECT TO AGREEMENT WITH LAND OWNER.
- LEGEND**
- APPLICATION BOUNDARY
 - DRAINAGE FEATURE
 - HIGHWAY BOUNDARY FENCE
 - HEDGE PLANTING
 - SEE DRAWING EC/RJ567629/01/161-162 FOR TYPICAL SECTIONS

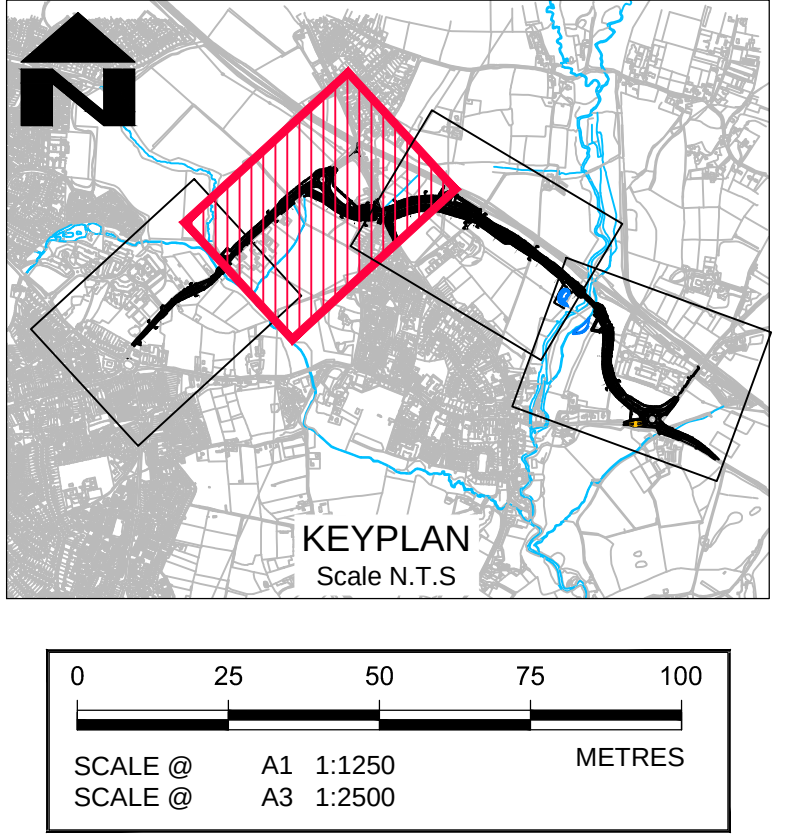


© CROWN COPYRIGHT AND DATABASE RIGHTS 2017
ORDNANCE SURVEY 100019180


						CLIENT		CONSULTANT		DESIGNER		SCHEME		DRAWING TITLE							
						HAMPSHIRE COUNTY COUNCIL ECONOMY, TRANSPORT AND ENVIRONMENT DEPARTMENT STRATEGIC TRANSPORT		 Hampshire County Council 		RW		BOTLEY BYPASS		APPLICATION BOUNDARY							
								CAD		DPS											
								CHECKED LW 		JOB No.											
								STUART JARVIS BSc DipTP FCIHT MRTPI: DIRECTOR OF ECONOMY, TRANSPORT & ENVIRONMENT		CM 		SCALE @ A1 1:1250		DATE 12.06.2017		SHEET NUMBER 2 OF 4		DRAWING NUMBER EC/RJ567629/01/103		REV	

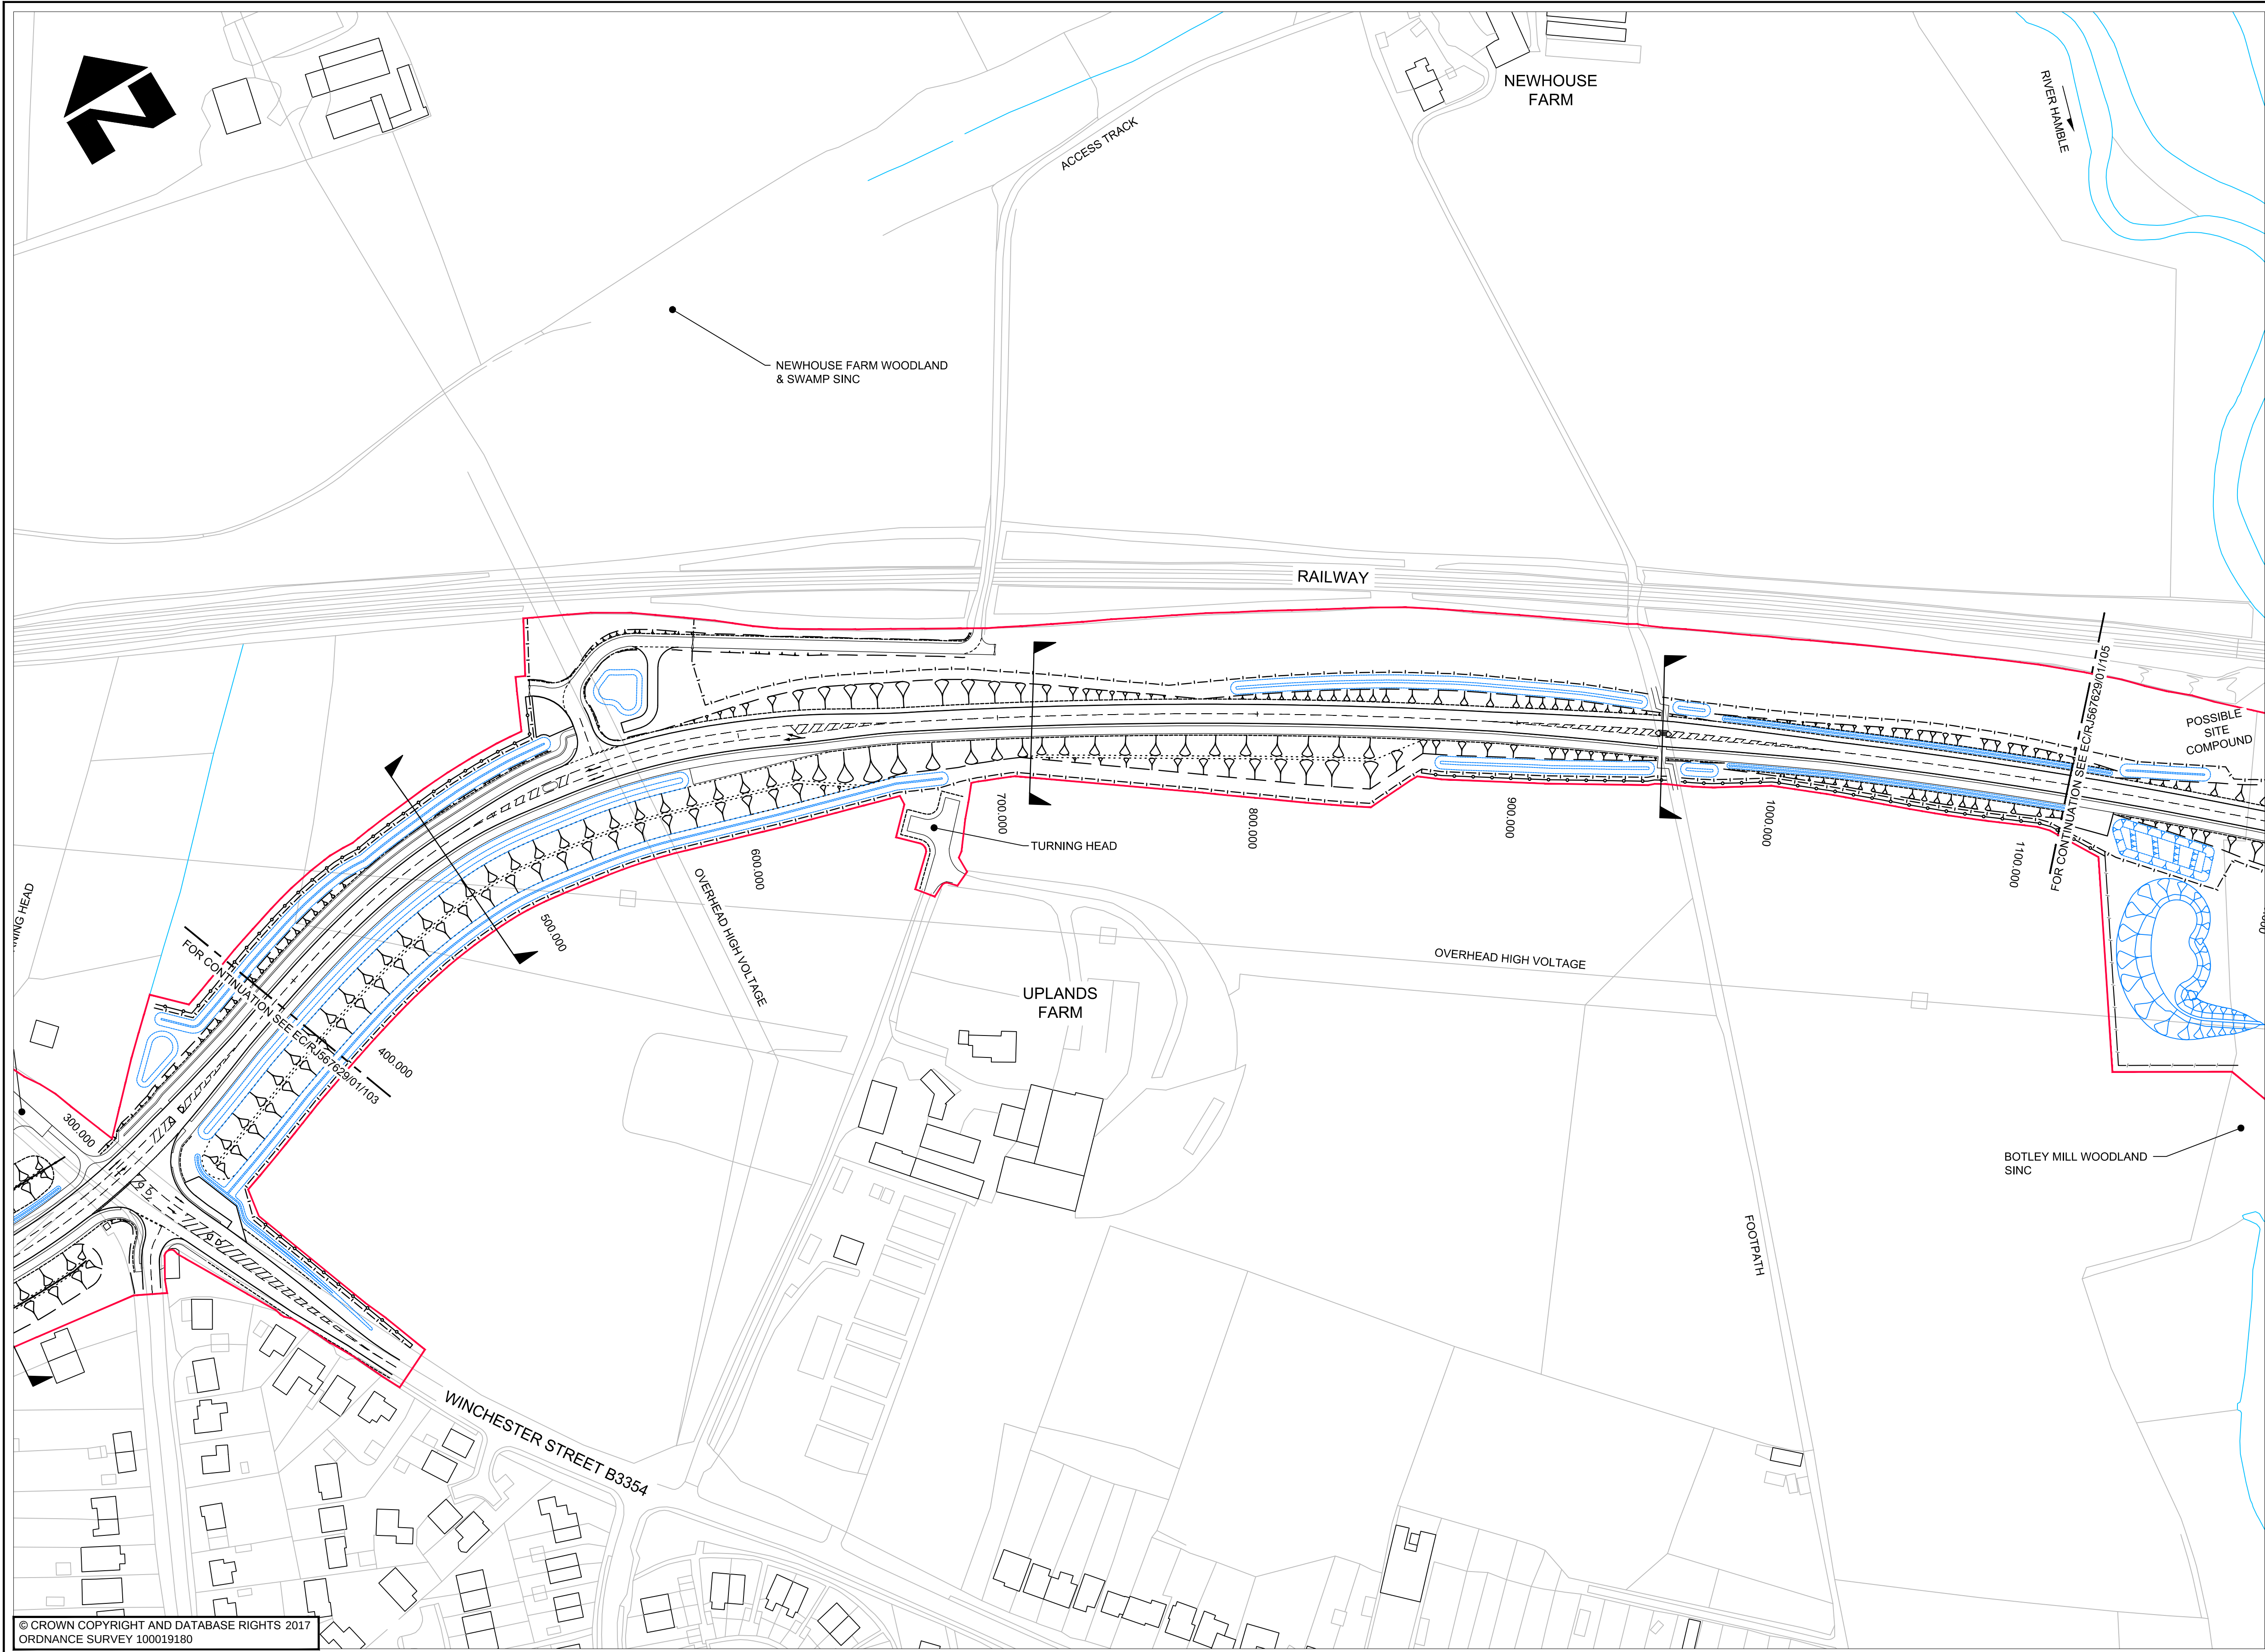


- NOTES**
- DO NOT SCALE FROM THIS DRAWING
 - ALL DIMENSIONS IN METRES UNLESS OTHERWISE STATED.
 - SITE COMPOUND LOCATIONS SUBJECT TO AGREEMENT WITH LAND OWNER.
- LEGEND**
- APPLICATION BOUNDARY
 - DRAINAGE FEATURE
 - HIGHWAY BOUNDARY FENCE
 - HEDGE PLANTING
 - SEE DRAWING EC/RJ567629/01/162-163 FOR TYPICAL SECTIONS

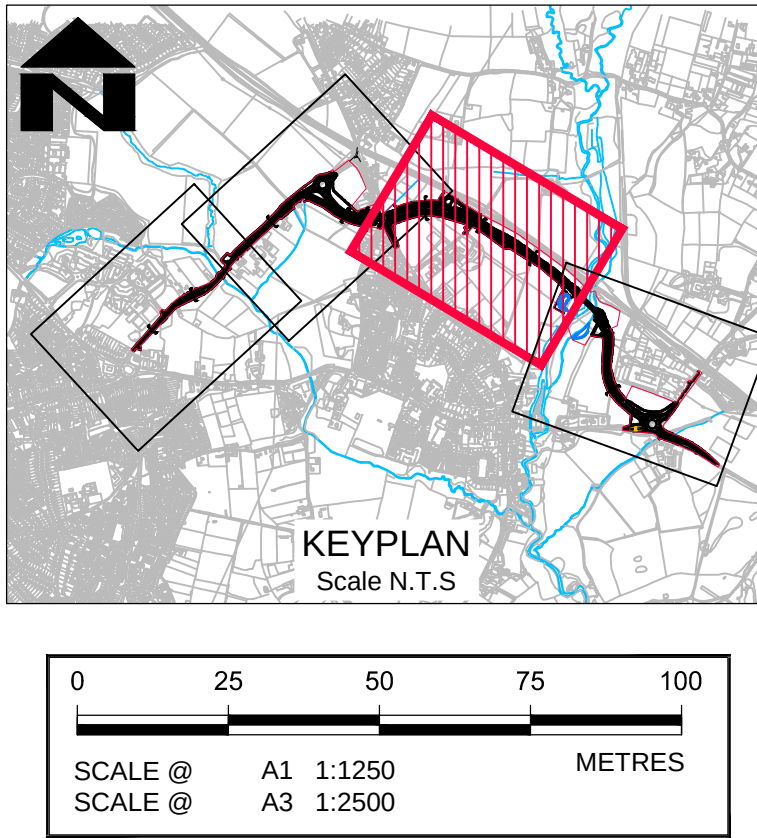


© CROWN COPYRIGHT AND DATABASE RIGHTS 2017
ORDNANCE SURVEY 100019180

 							CLIENT	CONSULTANT	DESIGNER	SCHEME	DRAWING TITLE	
							HAMPSHIRE COUNTY COUNCIL ECONOMY, TRANSPORT AND ENVIRONMENT DEPARTMENT STRATEGIC TRANSPORT	 Hampshire County Council	 Engineering CONSULTANCY	RW	BOTLEY BYPASS	APPLICATION BOUNDARY
										CAD		
										DPS		
										CHECKED		
							LW	LW	JOB No.	HCC CAD PLOT: 13/7/2017 13:51:07		
							APPROVED	SCALE @ A1	DATE	SHEET NUMBER	DRAWING NUMBER	REV
REV							CM	1:1250	12.06.2017	3 OF 4	EC/RJ567629/01/104	
AMENDMENTS							DATE	CAD	CHKD	APPD		

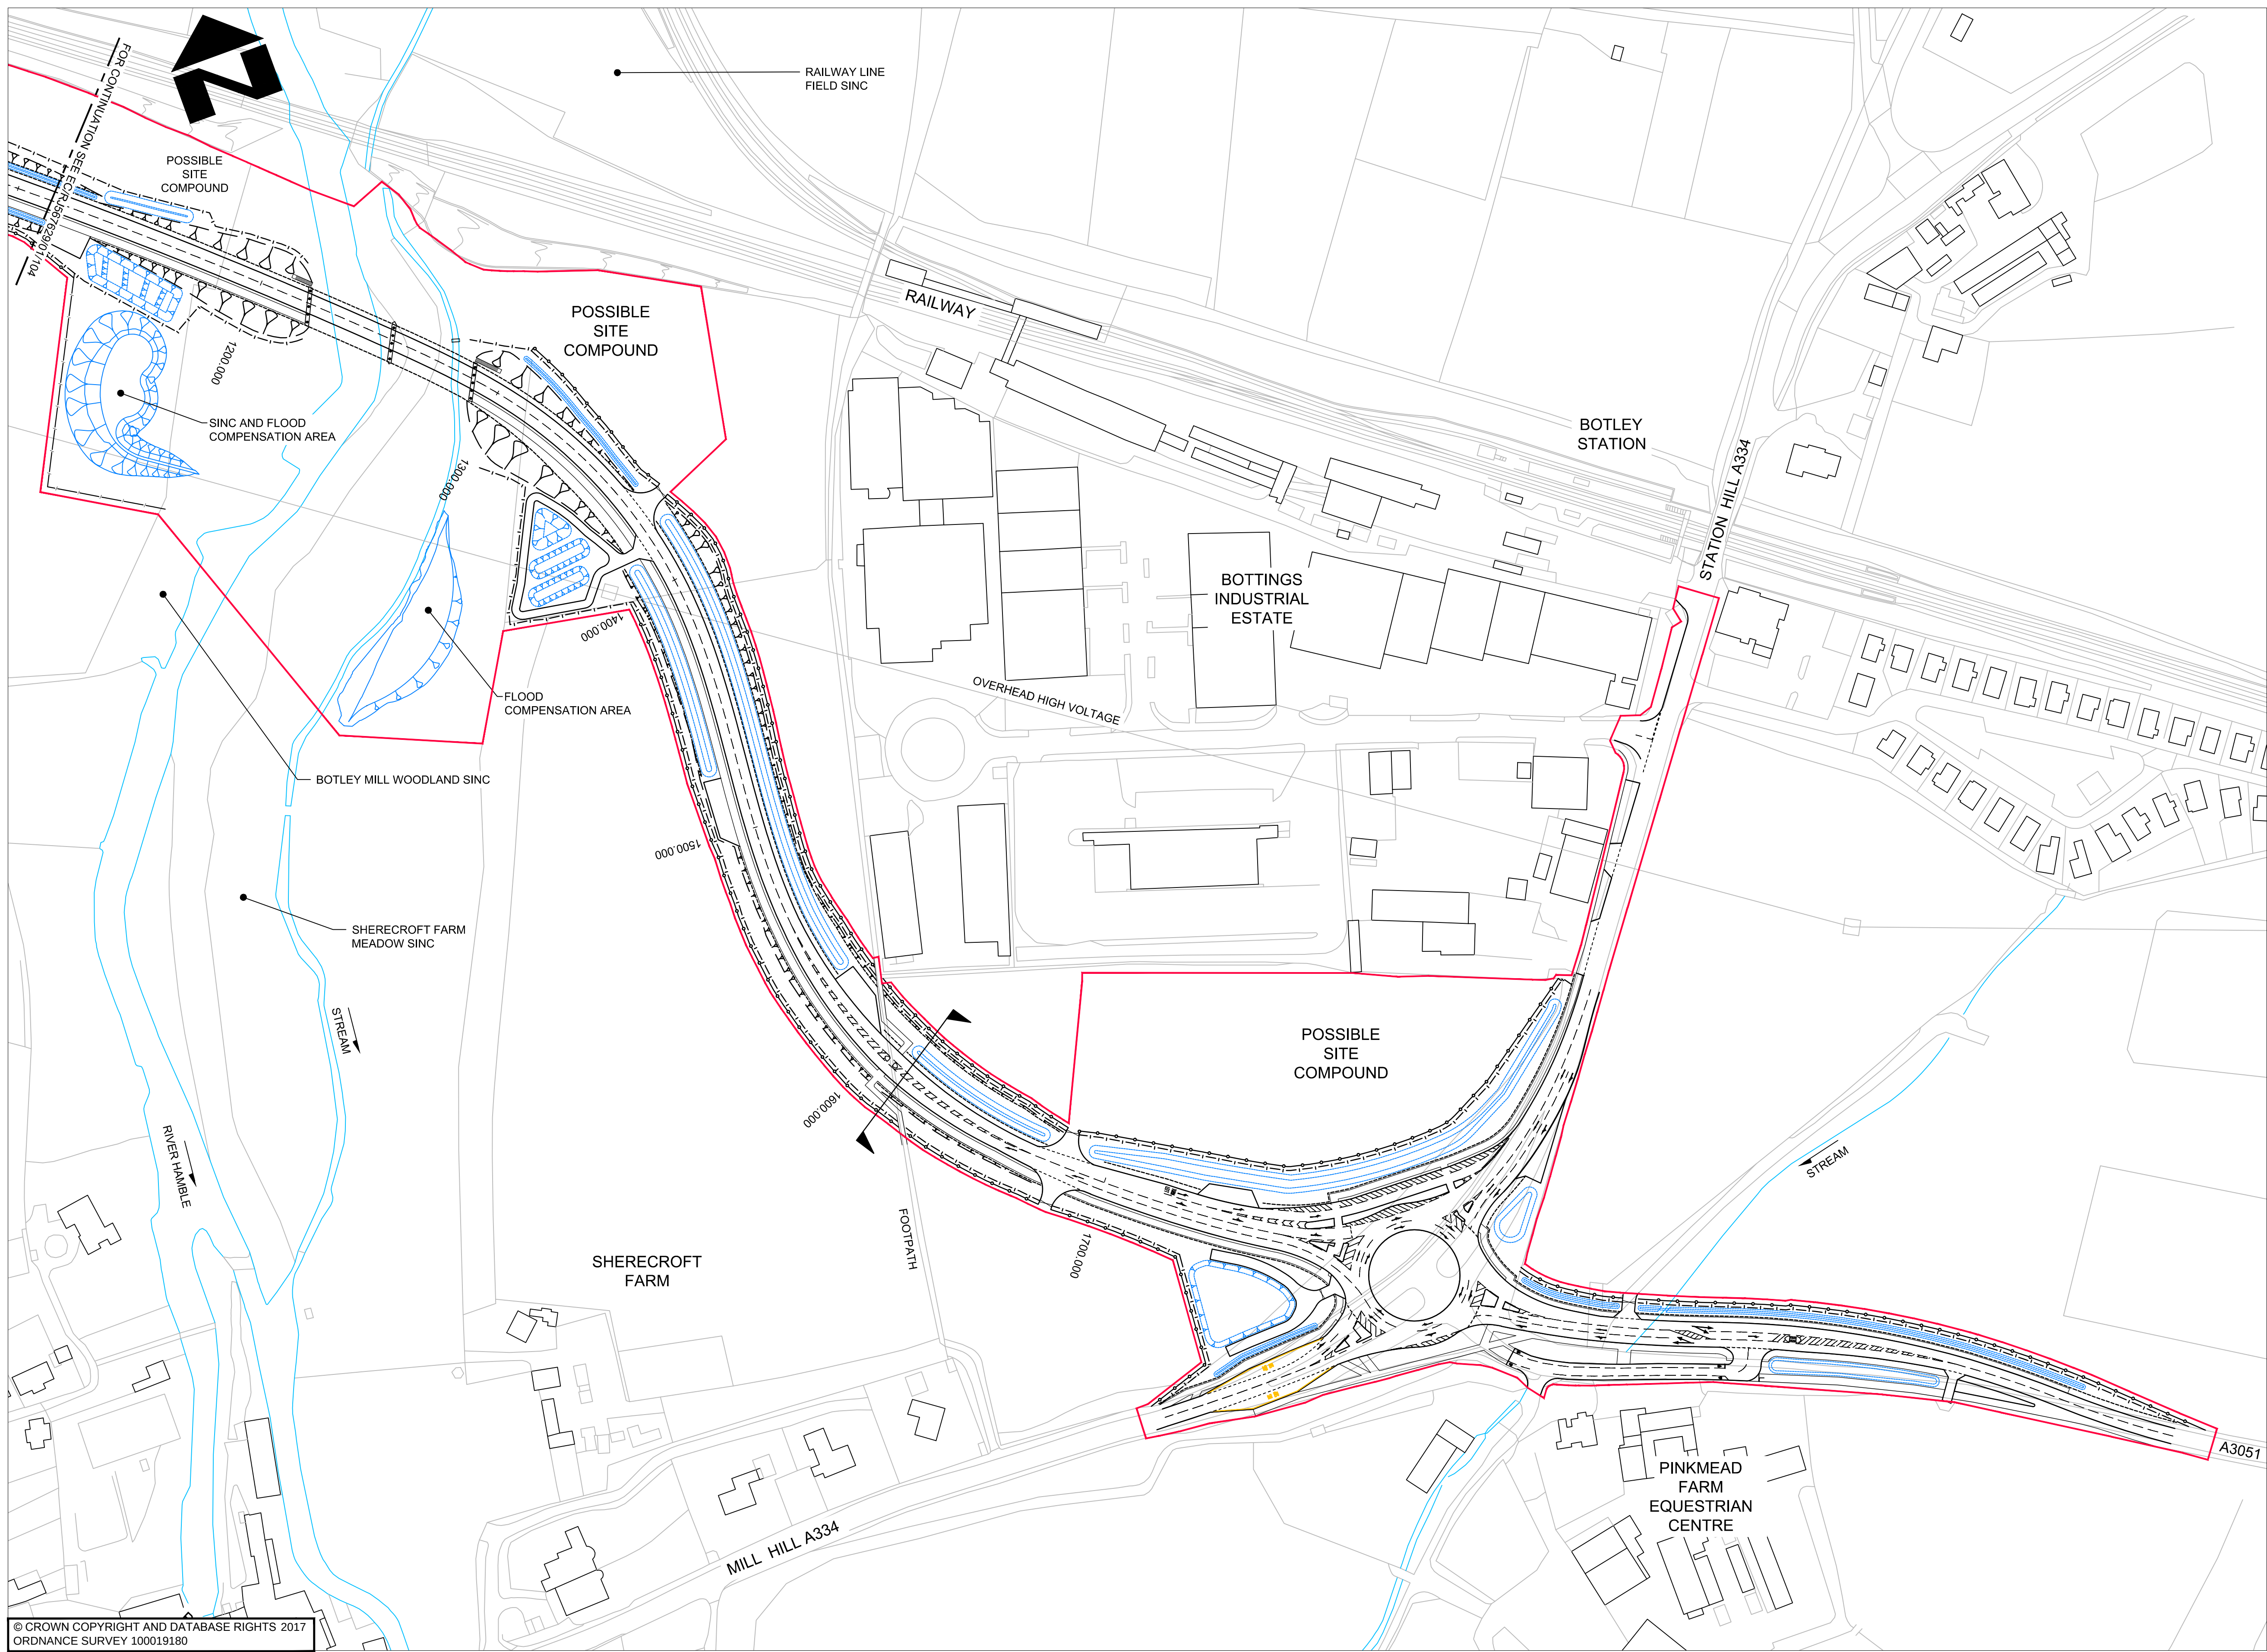

© CROWN COPYRIGHT AND DATABASE RIGHTS 2017
ORDNANCE SURVEY 100019180

- NOTES**
- DO NOT SCALE FROM THIS DRAWING
 - ALL DIMENSIONS IN METRES UNLESS OTHERWISE STATED.
 - SITE COMPOUND LOCATIONS SUBJECT TO AGREEMENT WITH LAND OWNER.
- LEGEND**
- APPLICATION BOUNDARY
 - DRAINAGE FEATURE
 - HIGHWAY BOUNDARY FENCE
 - HEDGE PLANTING
 - SEE DRAWING EC/RJ567629/01/164 FOR TYPICAL SECTIONS

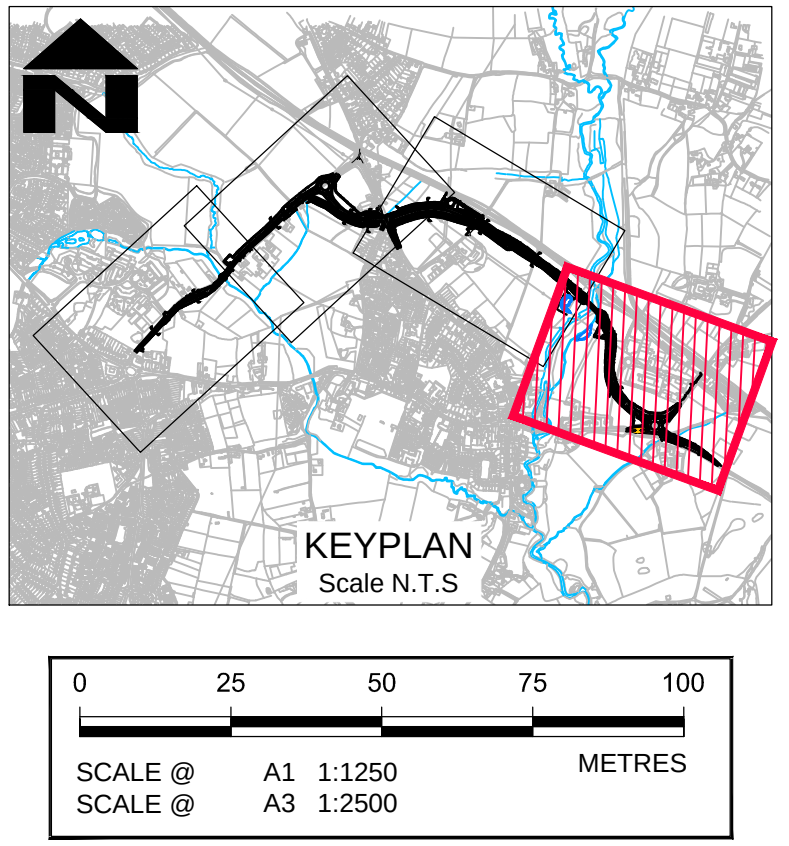

HCC CAD FILE: K:\EngRoads\Schemes\RJ567629.01 - Eastleigh Strategic Study - Botley Bypass\AutoCAD\General\01 - PLANNING\EC_RJ567629-01-102_105 APPLICATION BOUNDARY.dwg						CLIENT		HAMPSHIRE COUNTY COUNCIL ECONOMY, TRANSPORT AND ENVIRONMENT DEPARTMENT STRATEGIC TRANSPORT		CONSULTANT		Hampshire County Council Engineering CONSULTANCY		DESIGNER RW		SCHEME BOTLEY BYPASS		DRAWING TITLE APPLICATION BOUNDARY	
AMENDMENTS						STUART JARVIS BSc DipTP FCIHT MRTPI: DIRECTOR OF ECONOMY, TRANSPORT & ENVIRONMENT		CHECKED LW		JOB No.		SCALE @ A1 1:1250		DATE 12.06.2017		SHEET NUMBER 4 OF 4		HCC CAD PLOT: 13/7/2017 13:51:42	
REV						DATE		CAD		CHKD		APPD		DRAWING NUMBER EC/RJ567629/01/105		REV			