



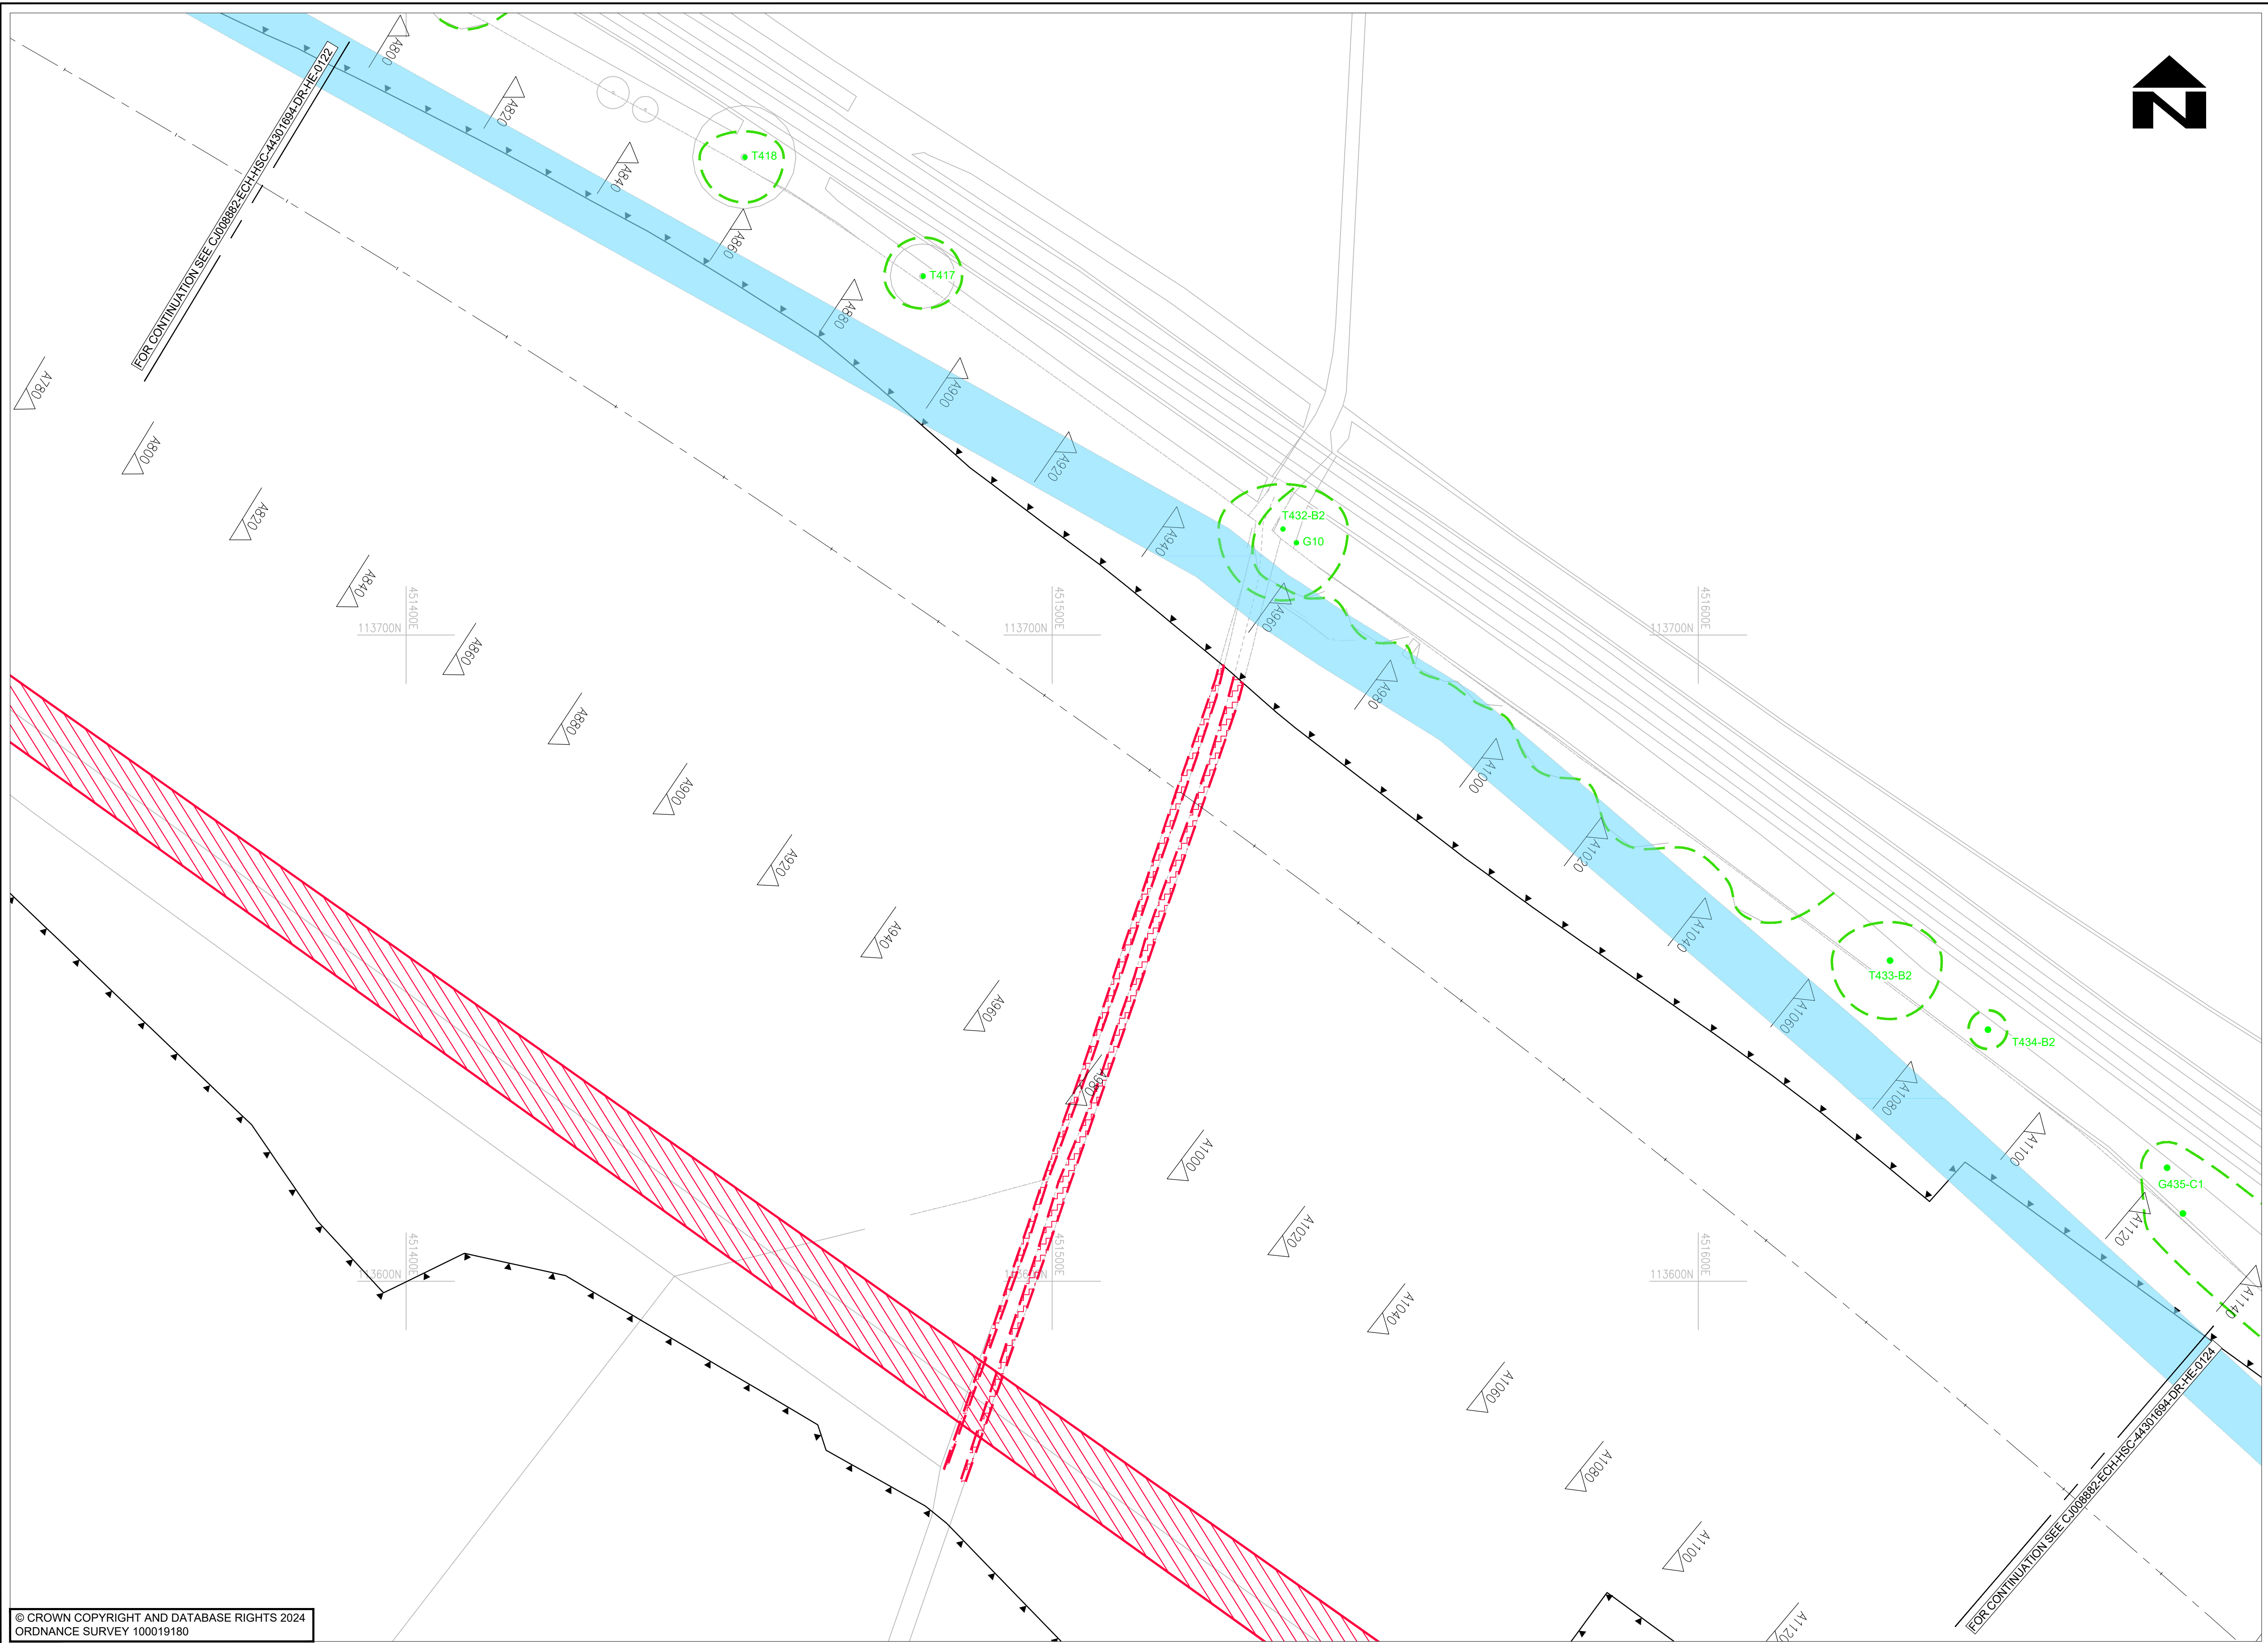

- NOTES**
- DO NOT SCALE FROM THIS DRAWING.
 - ALL DIMENSIONS IN METRES UNLESS OTHERWISE STATED.
 - THIS DRAWING IS TO BE READ IN CONJUNCTION WITH SERIES 200, ASSOCIATED APPENDICES AND ARBORICULTURAL REPORT REF: MJC-16-0200 REV 2, DATED 10/11/2017. REFER TO VOLUME 2, ANNEX 2.
 - PROTECTIVE FENCING SHALL BE ERECTED AROUND TREES, HEDGES AND SHRUBS NOT SCHEDULED FOR REMOVAL. THE APPOINTED ARBORICULTURIST SHALL OVERSEE THE INSTALLATION OF THE TREE PROTECTION MEASURES AS SPECIFIED IN THE ARBORICULTURE METHOD STATEMENT.
 - THE CONTRACTOR IS TO APPOINT A SUITABLY QUALIFIED ECOLOGIST TO OVERSEE THE TREE, HEDGE AND GENERAL VEGETATION CLEARANCE WORKS TO ENSURE THAT NO HARM IS MADE TO PROTECTED SPECIES OR HABITATS. REFER TO APPENDIX 1/70 FOR FURTHER DETAILS.

- KEY**
- THE BOUNDARY OF THE SITE
 - SCRUB GROWTH, WOODY VEGETATION AND SMALL TREES TO BE RETAINED
 - SCRUB GROWTH, WOODY VEGETATION AND SMALL TREES TO BE REMOVED AS REQUIRED, INCLUDING GRUB-UP ROOTS, AND DISPOSED TO TIP OFF SITE
 - EXISTING TREE OR GROUP OF TREES TO BE RETAINED, E.G. T420 AND G3
 - EXISTING TREE OR GROUP OF TREES TO BE FELLED, AND DISPOSED TO TIP OFF SITE, E.G. T150 AND G5.
 - TREE PROTECTION BARRIER - SEE NOTE 4
 - SGN GAS MAIN EASEMENT
 - PORTSMOUTH WATER MAIN EASEMENT
 - SOUTHERN WATER MAIN EASEMENT
 - ESSO PIPELINE EASEMENT
 - OVERHEAD ELECTRICITY LINES

PARTS OF THIS DRAWING SHOULD BE SHOWN IN COLOUR. IF THIS NOTE IS NOT RED REPRINT A COLOURED COPY

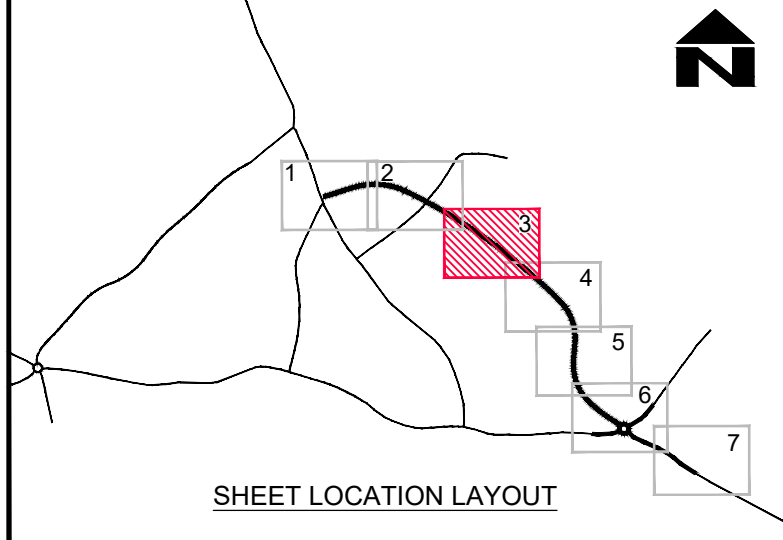

© CROWN COPYRIGHT AND DATABASE RIGHTS 2024
ORDNANCE SURVEY 100019180

										CLIENT										CONSULTANT										DESIGNER LC										SCALE @ A1 1:500										SCHEME BOTLEY BYPASS										DRAWING TITLE ADVANCED WORKS - SITE CLEARANCE TREES AND VEGETATION									
										HAMPSHIRE COUNTY COUNCIL UNIVERSAL SERVICES DIRECTORATE TRANSPORT IMPLEMENTATION										 Hampshire County Council Engineering Services										CAD LC										DATE 02.10.2024																													
																														CHECKED MT MT										SHEET NUMBER 3 OF 7										JOB No. C-J008882.01										HCC CAD PLOT: 11/19/2024 10:30:25									
S2 D1										P02 P01										FIT FOR INFORMATION										08.10.2024										LC																													
SUIT										REV										FIT FOR COSTING										02.10.2024										CAD										MT										GDC									
																				AMENDMENTS										DATE										CAD										CHKD										APPD									