


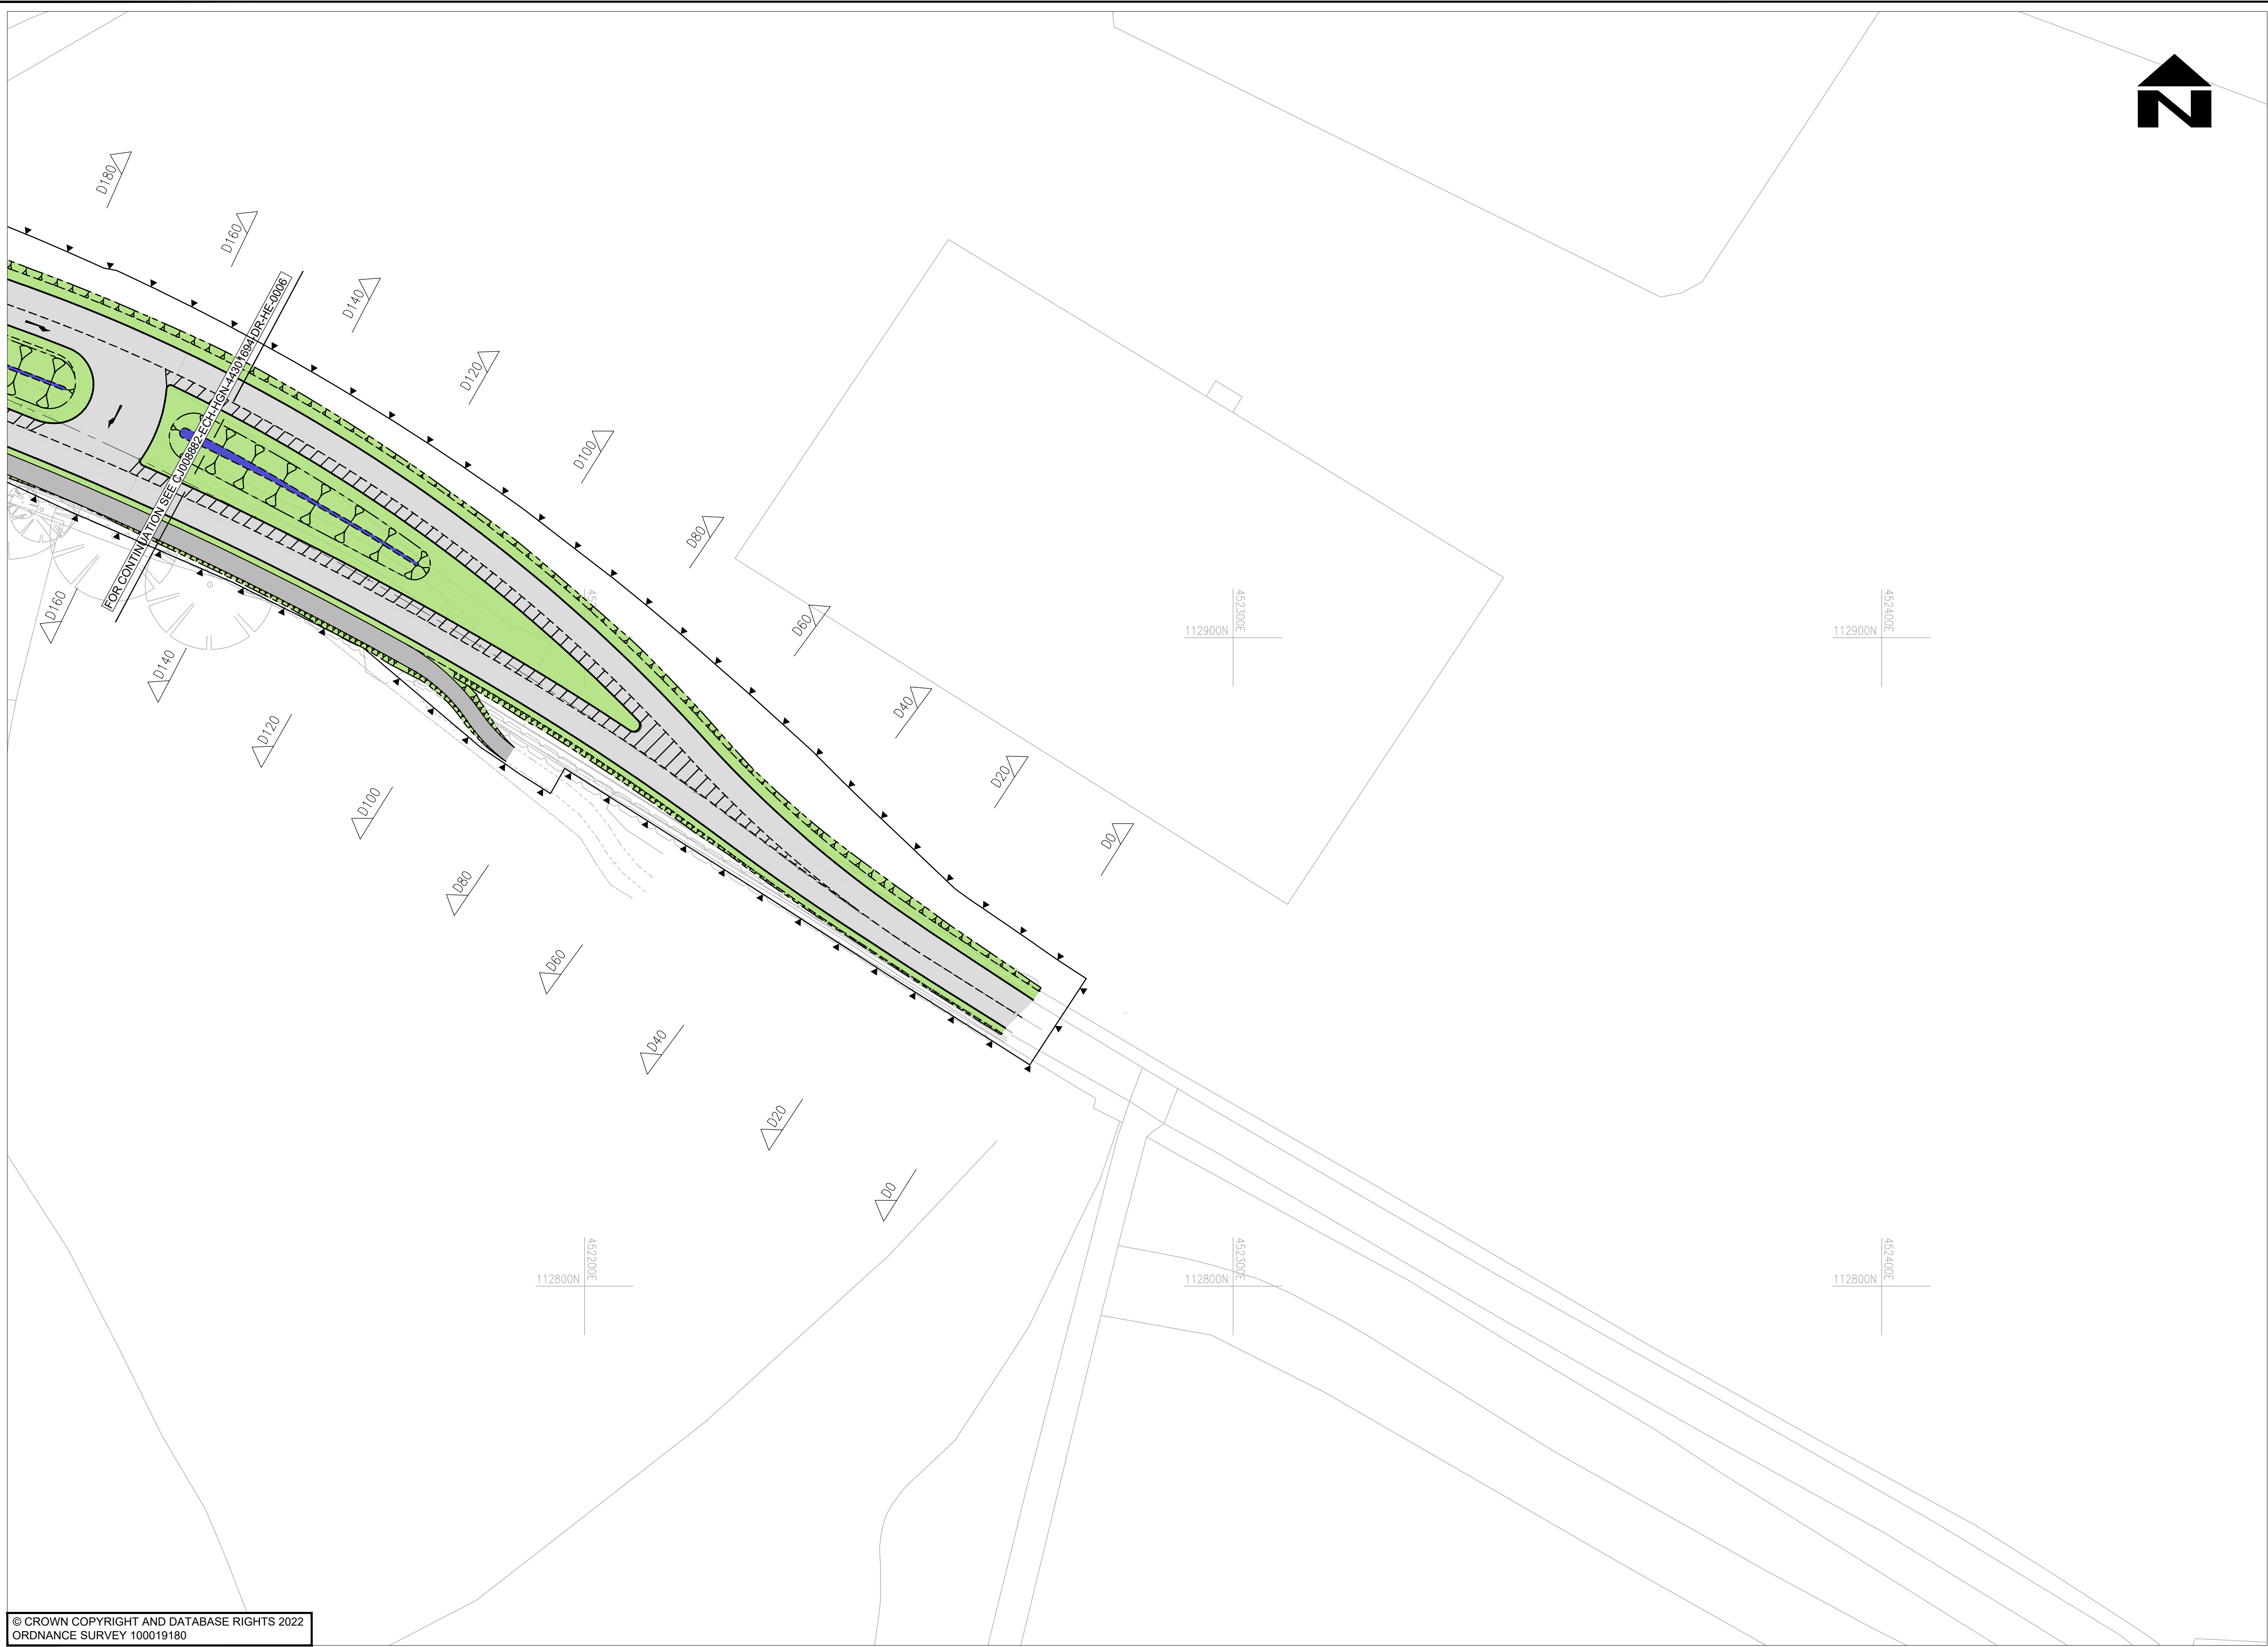


- NOTES
- DO NOT SCALE FROM THIS DRAWING.
 - ALL DIMENSIONS IN METRES UNLESS OTHERWISE STATED.
 - ANY PROPOSED ROAD MARKINGS SHOWN ARE FOR INDICATIVE PURPOSES ONLY.

KEY

- BOUNDARY OF THE SITE
- CARRIAGEWAY
- PAVED AREA (FOOTWAY/CYCLEWAY/PAVED ISLAND)
- GRASSED AREA
- GRANULAR ACCESS/MAINTENANCE TRACK
- DRAINAGE DITCH OR SWALE
- BALANCING PONDS/FLUVIAL POND

PARTS OF THIS DRAWING SHOULD BE SHOWN IN **COLOUR**. IF THIS NOTE IS NOT **RED** REPRINT A COLOURED COPY

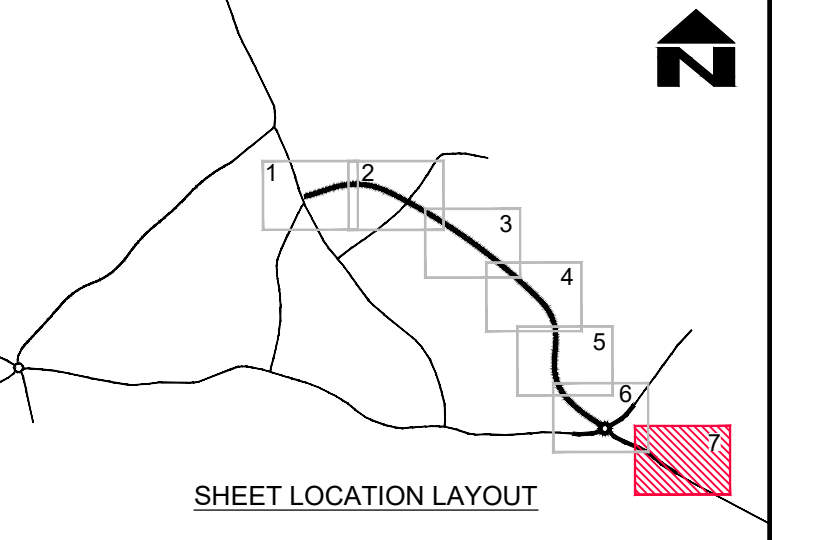

© CROWN COPYRIGHT AND DATABASE RIGHTS 2022
ORDNANCE SURVEY 100019180

										CLIENT										CONSULTANT										DESIGNER										SCALE @ A1										SCHEME										DRAWING TITLE	
										HAMPSHIRE COUNTY COUNCIL ECONOMY, TRANSPORT AND ENVIRONMENT DEPARTMENT STRATEGIC TRANSPORT										 Hampshire County Council										 Hampshire Engineering Services										ARW										1:500										BOTLEY BYPASS										GENERAL ARRANGEMENT	
																														CAD										SW										DATE										01.10.2020	
																														CHECKED										GC										GC										SHEET NUMBER										7 OF 7										JOB No. C-J008882.01										HCC CAD PLOT: 27/9/2022 12:40:33	
																														APPROVED										NAM										IMS										DRAWING NUMBER										CJ008882-ECH-HGN-44301694-DR-HE-0007										SUIT										REV	